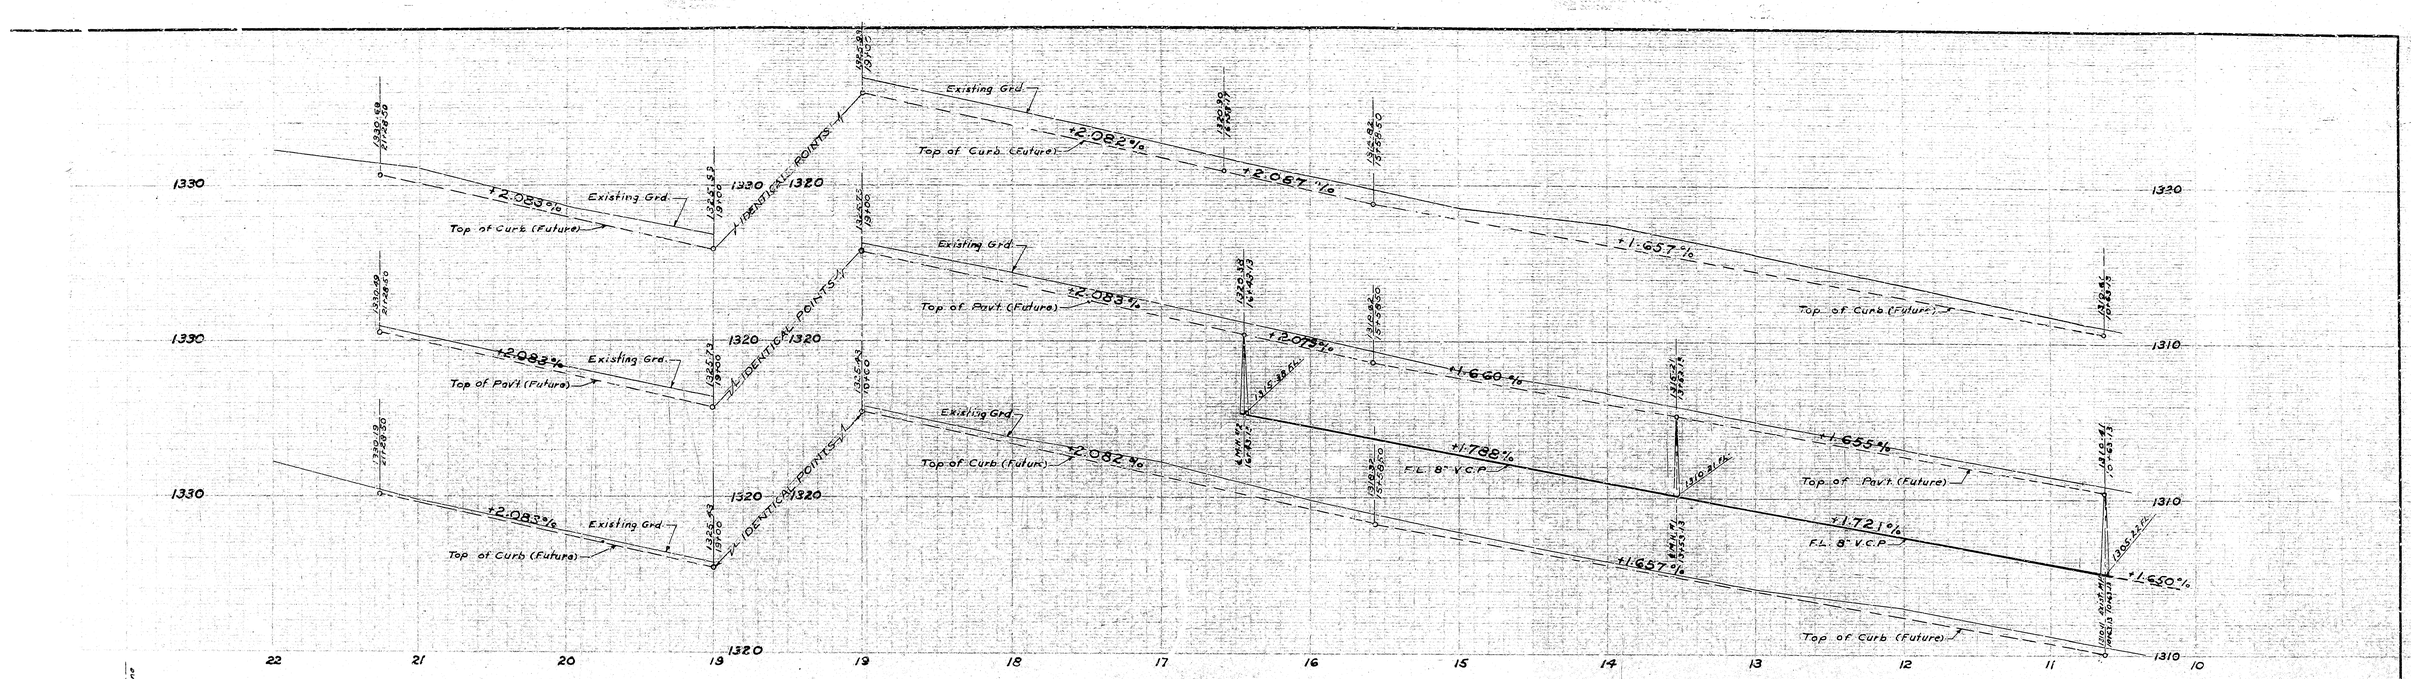

PROFILE
SCALE: HORIZONTAL 1"=40'
VERTICAL 1"=4'

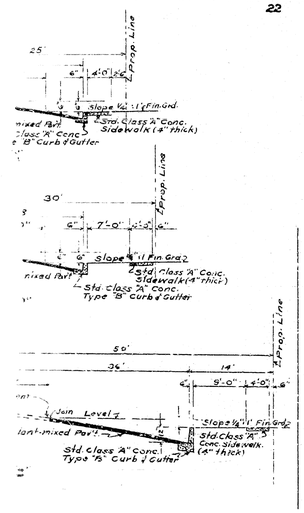

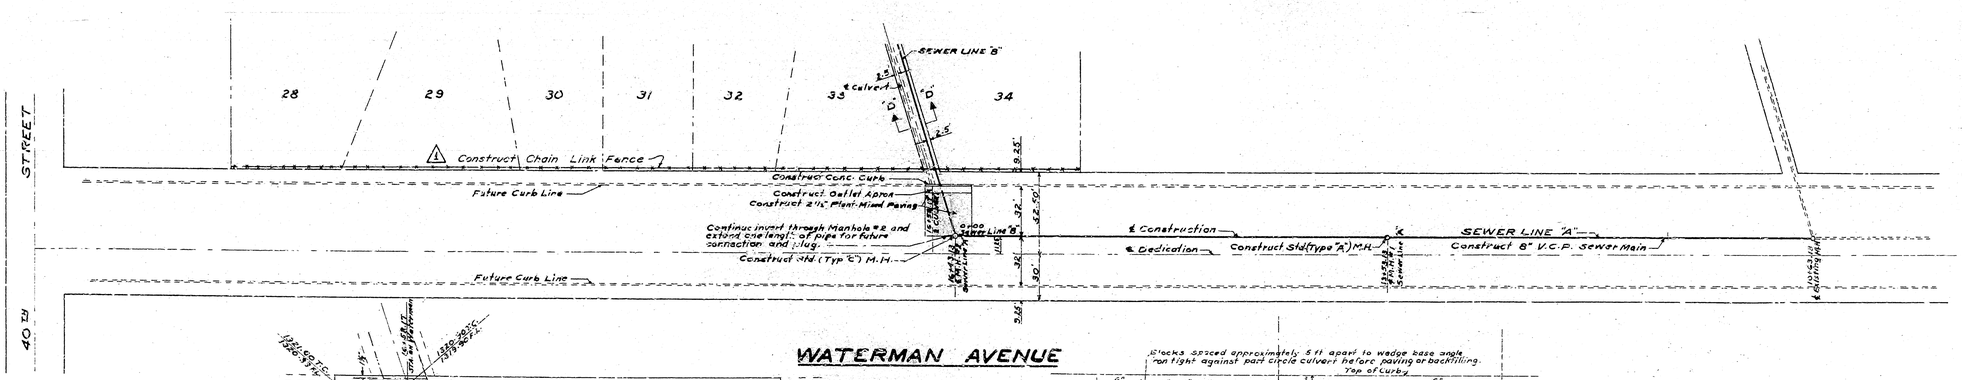

PLAN
SCALE 1"=40'

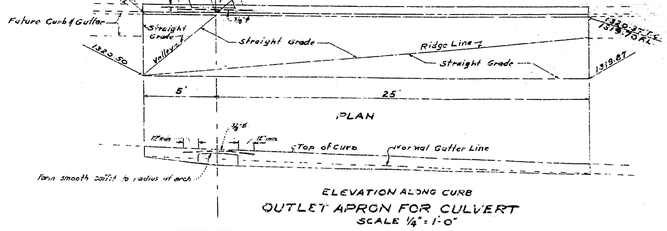

ELEVATION ALONG CURB
OUTLET APRON FOR CULVERT
SCALE 1/4" = 1'-0"

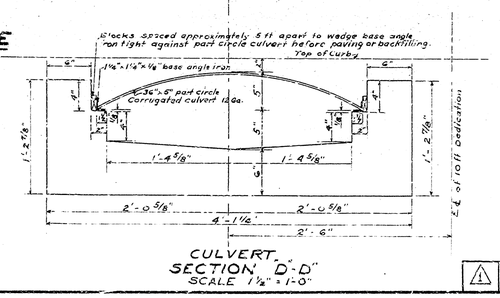

CULVERT SECTION "D-D"
SCALE 1/4" = 1'-0"

⚠	Construct Chain Link Fence	Date: 9-8-54 Approved: [illegible]

DEPARTMENT OF ENGINEER OF CITY OF SAN BERNARDINO

TRACT NO. 4264

IMPROVEMENT PLAN & PROFILES

ARTHUR J. SULLIVAN AND ASSOCIATES

July 30, 54

2256
1
4

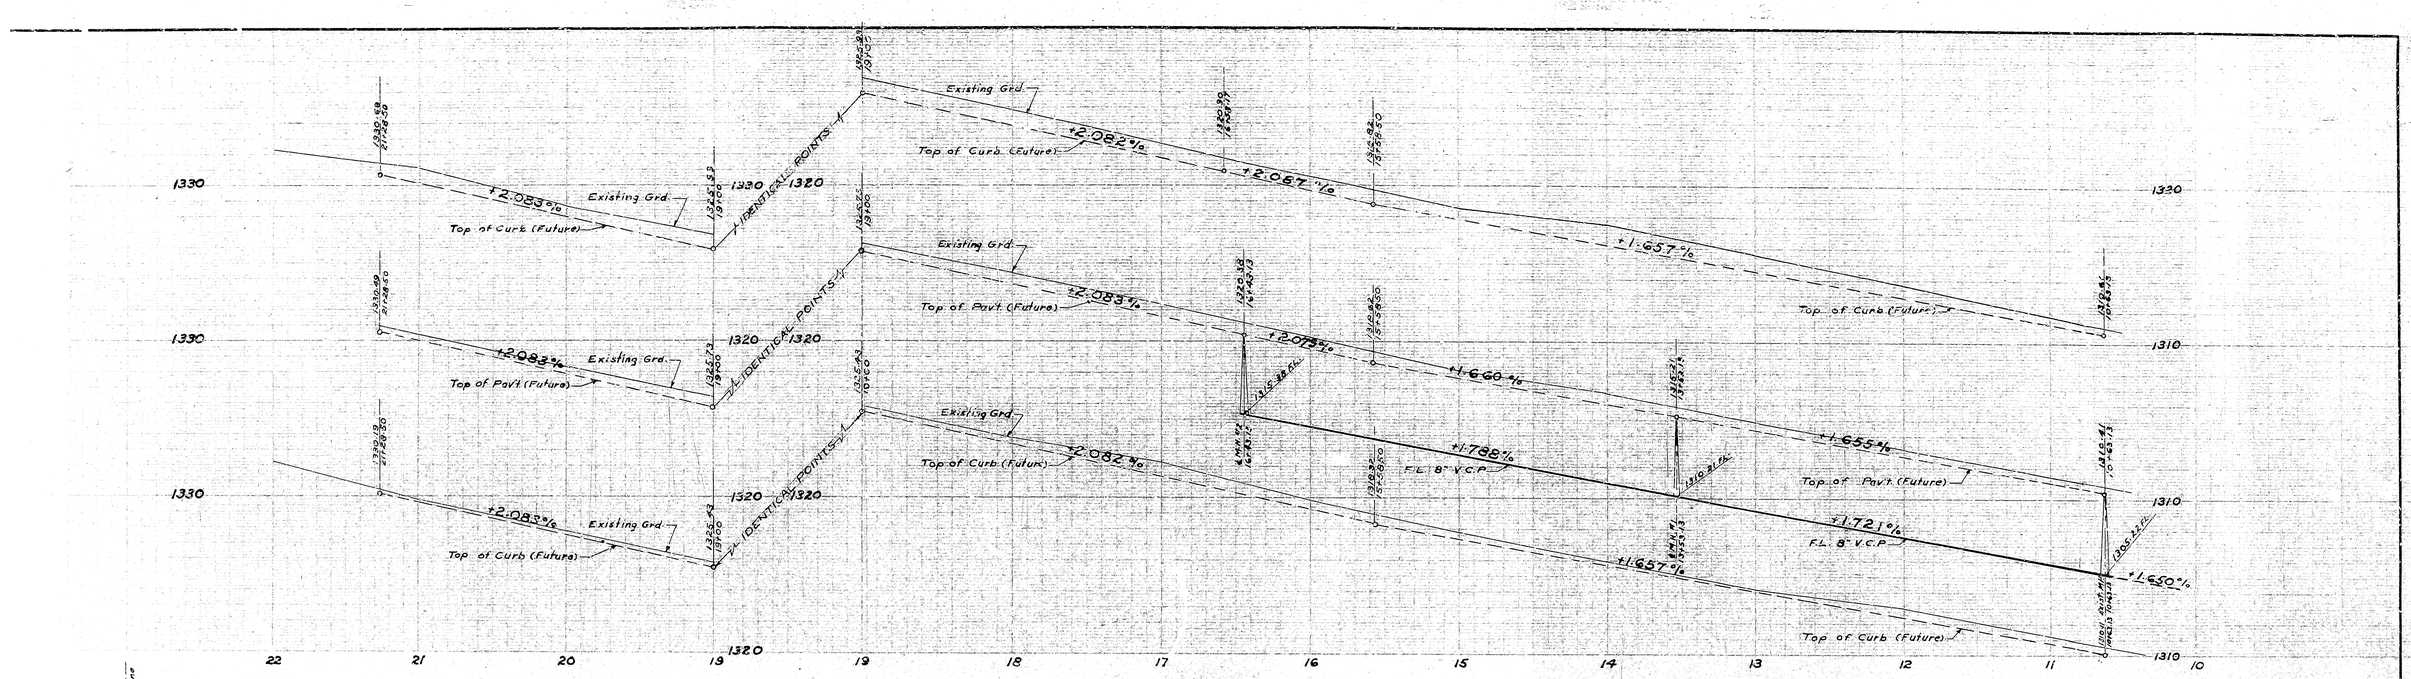

PROFILE
SCALE: HORIZONTAL 1"=40'
VERTICAL 1"=4'

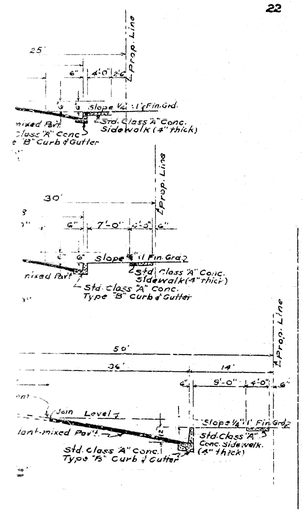

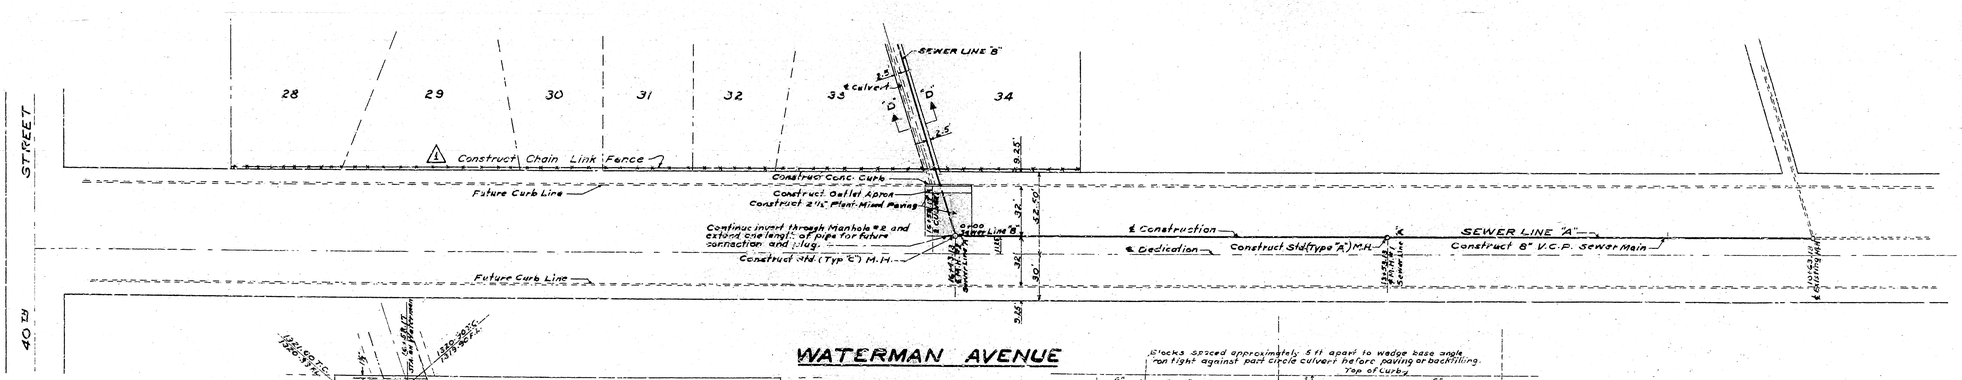

PLAN
SCALE 1"=40'

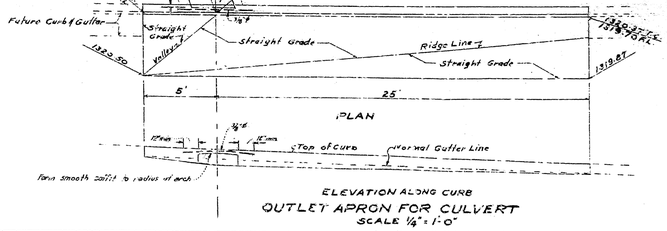

ELEVATION ALONG CURB
OUTLET APRON FOR CULVERT
SCALE 1/4" = 1'-0"

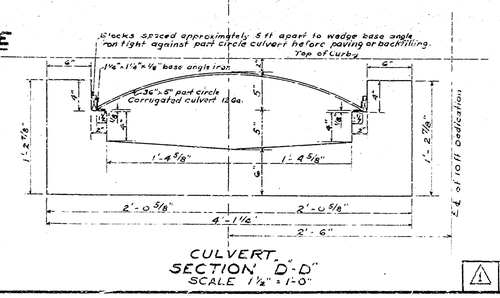

CULVERT SECTION "D-D"
SCALE 1/4" = 1'-0"

⚠	Construct Chain Link Fence	Date: 9-8-54 Approved: [illegible]

DEPARTMENT OF ENGINEER OF CITY OF SAN BERNARDINO

TRACT NO. 4264

IMPROVEMENT PLAN & PROFILES

ARTHUR J. SULLIVAN AND ASSOCIATES

July 30, 54

2256
1
4