426-5

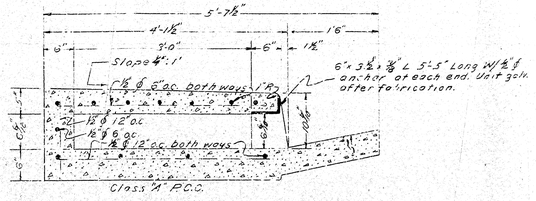

SEC. A-A
SCALE 1"=1'-0"

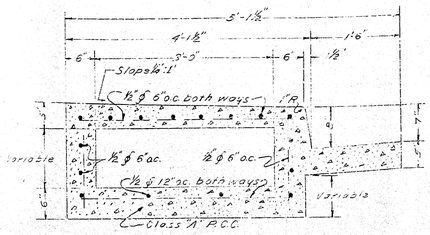

SEC B-B
SCALE 1"=1'-0"

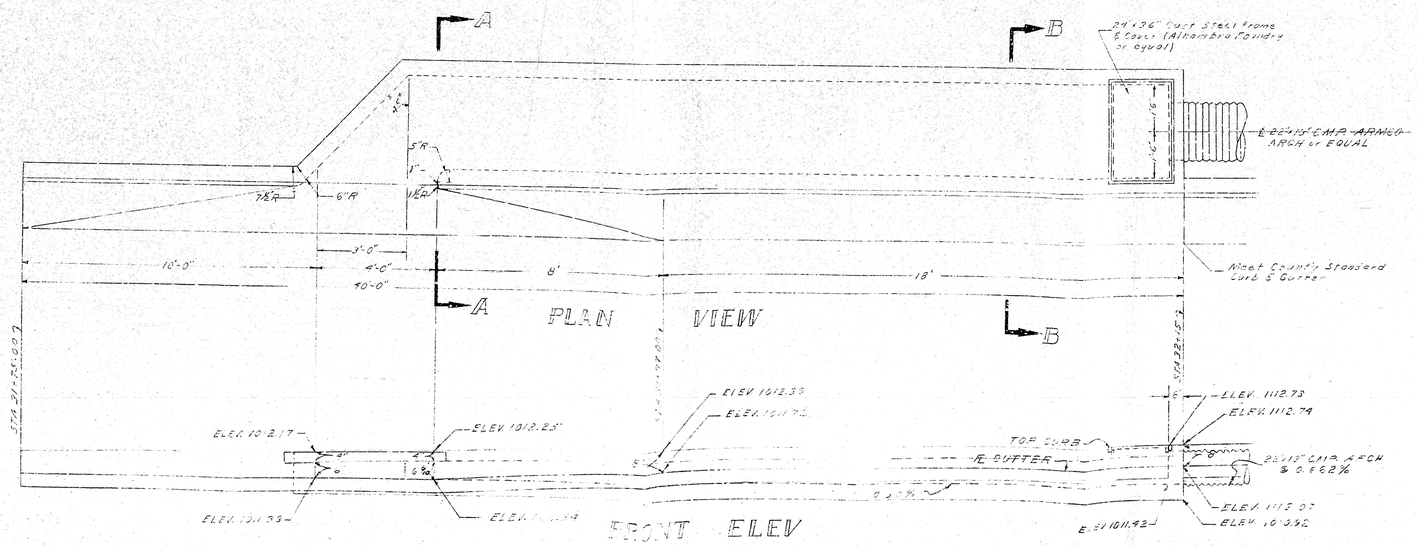

OUTLET STRUCTURE
SCALE ½"=1'-0"

CENTRAL AVE & WATERMAN AVE
PROPOSED
DRAINAGE STRUCTURE

Office of County Road Commissioner

Approved: _____ Date: _____
County Road Commissioner — C.E. License No. 84

Approved: _____ Date: _____
County Highway Engineer

San Bernardino — San Bernardino County, California

Drawn by: [illegible] Date [illegible] Checked by: _____ Date: _____

Traced by: _____ Date _____ File No: 426-5

Date	Revision

426-5

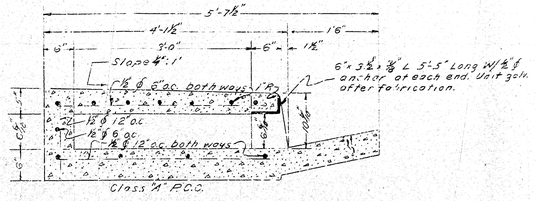

SEC. A-A
SCALE 1"=1'-0"

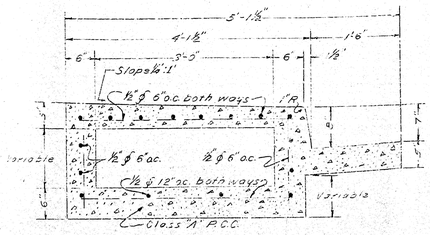

SEC B-B
SCALE 1"=1'-0"

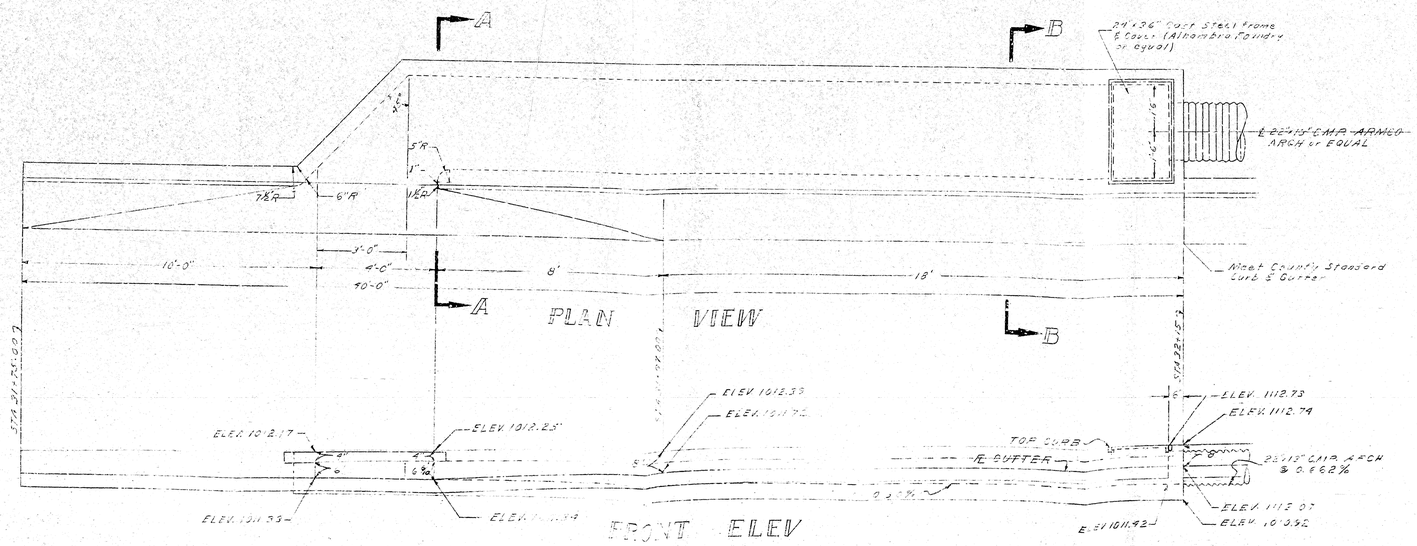

OUTLET STRUCTURE
SCALE ½"=1'-0"

CENTRAL AVE & WATERMAN AVE
PROPOSED
DRAINAGE STRUCTURE

Office of County Road Commissioner

Approved: _____ Date: _____
County Road Commissioner — C.E. License No. 84

Approved: _____ Date: _____
County Highway Engineer

San Bernardino — San Bernardino County, California

Drawn by: [illegible] Date [illegible] Checked by: _____ Date: _____

Traced by: _____ Date _____ File No: 426-5

Date	Revision