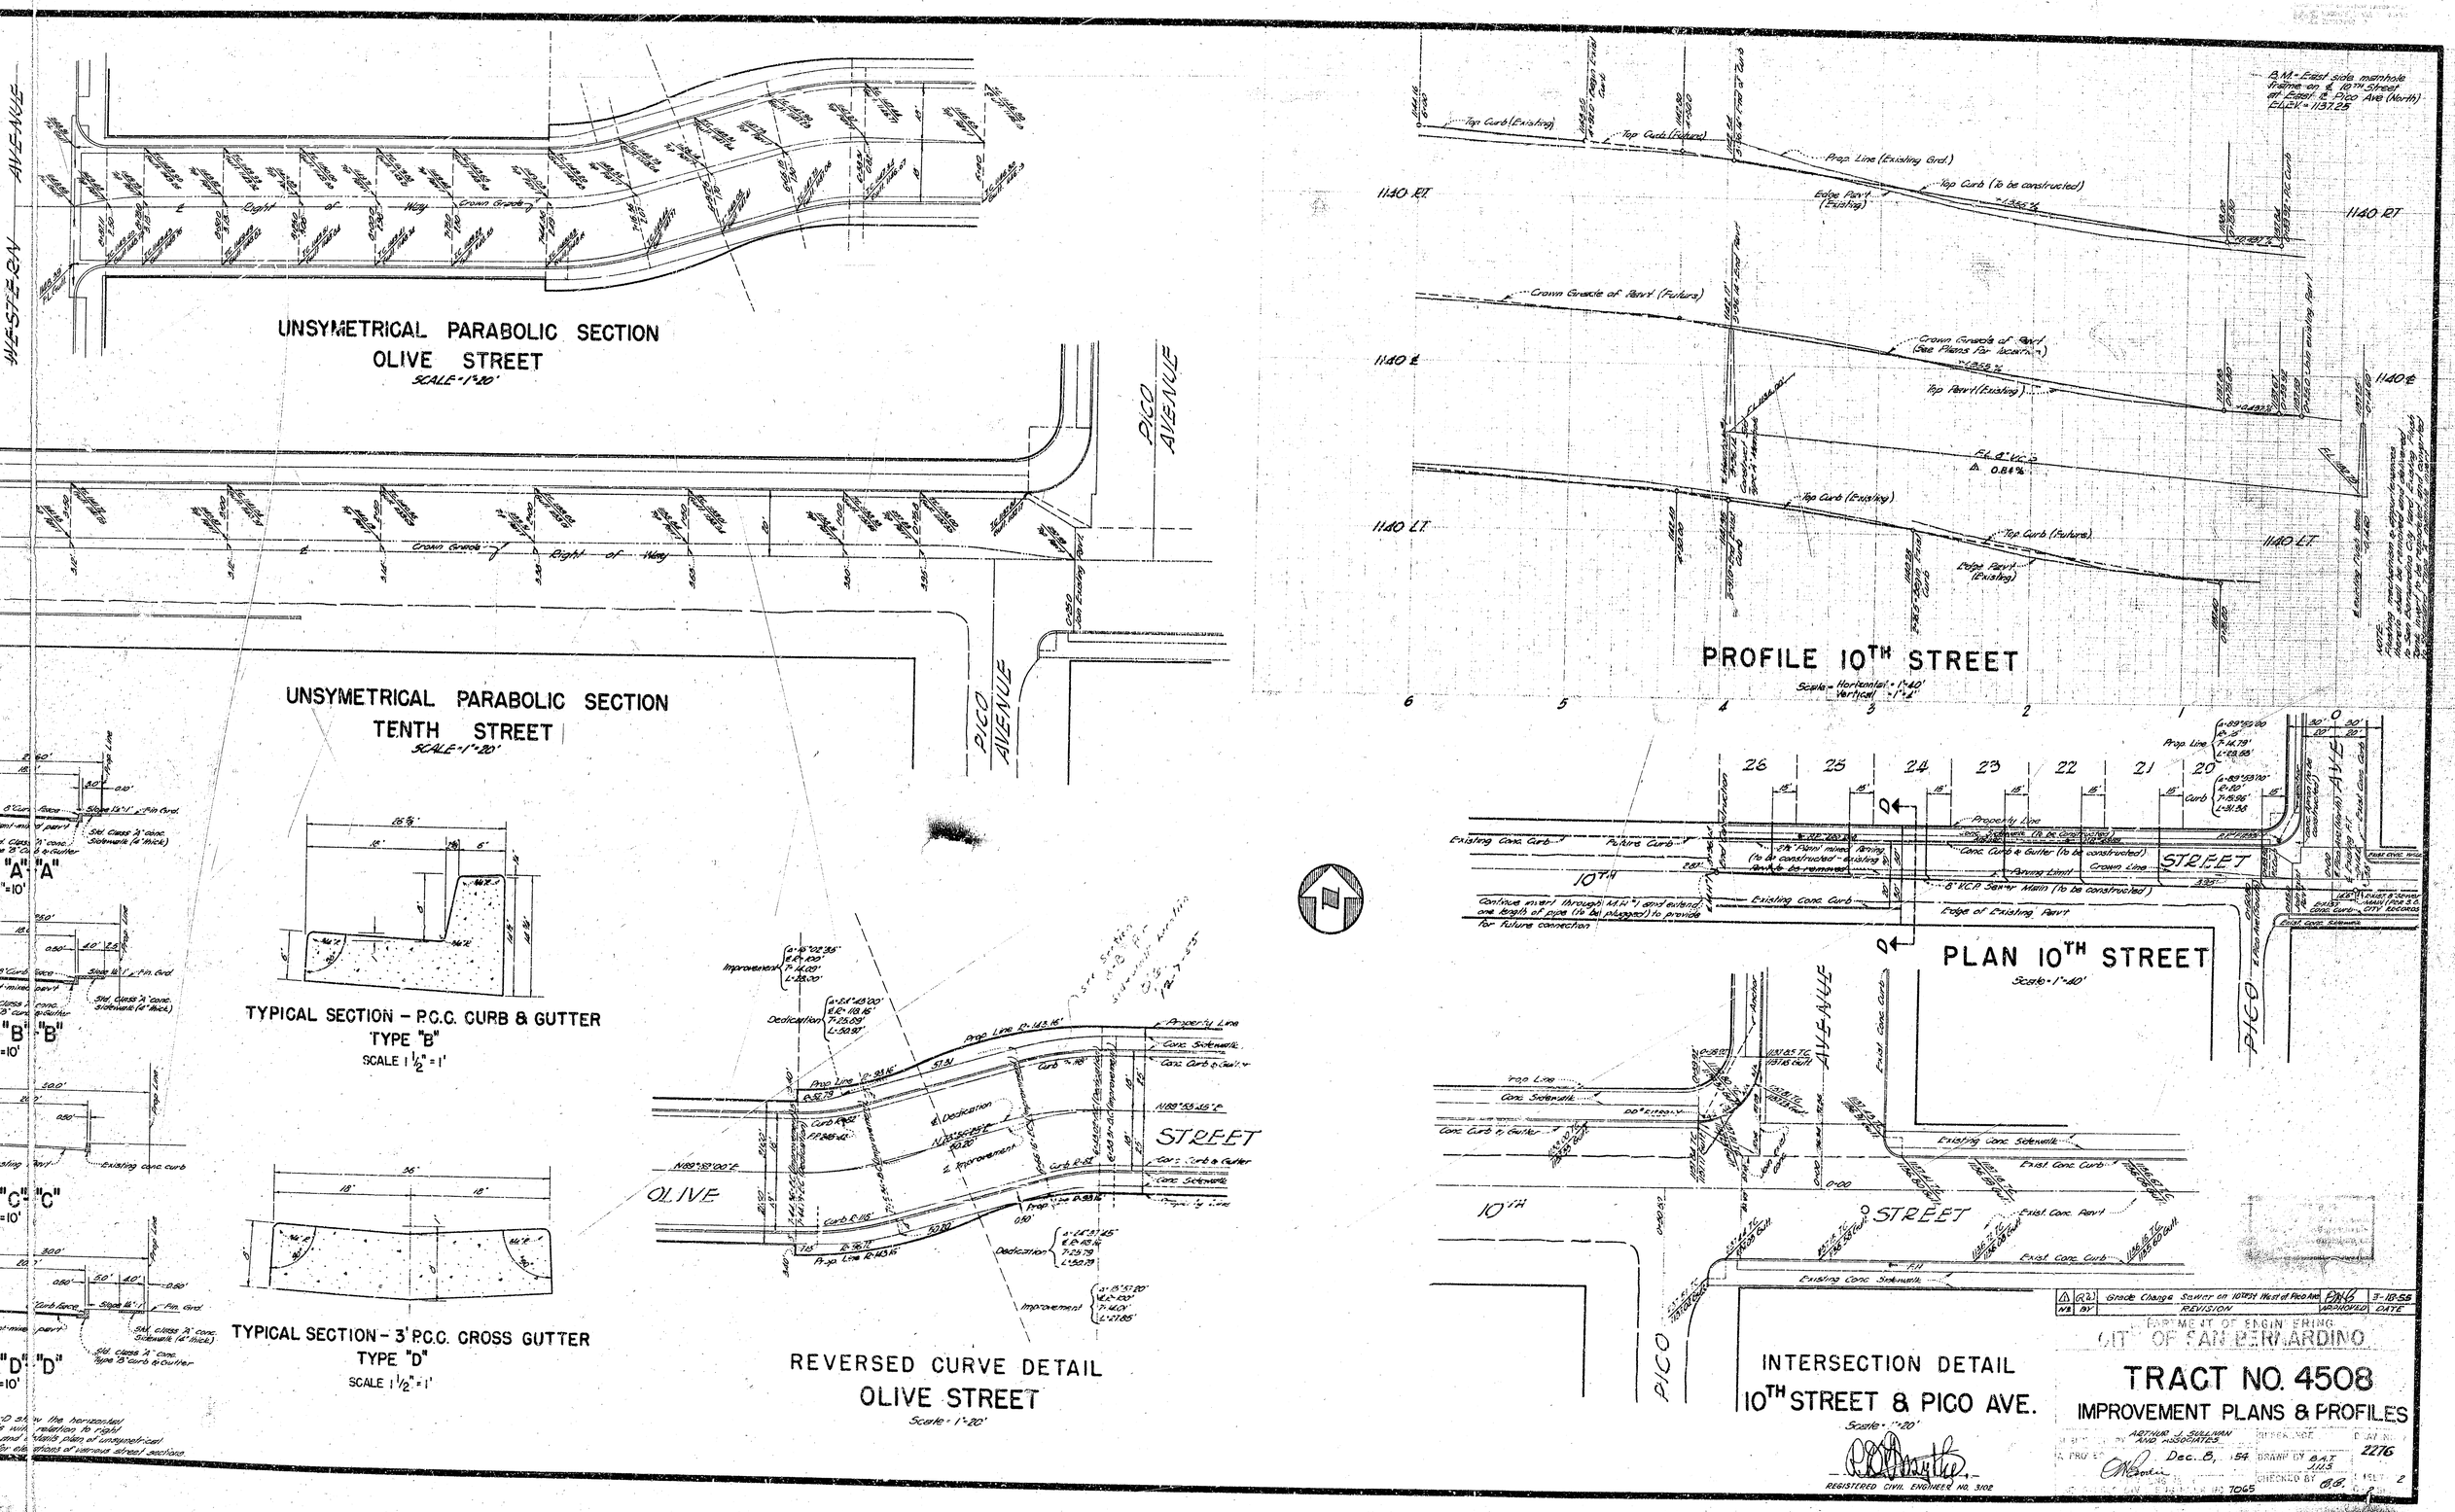
WESTERN AVENUE
UNSYMETRICAL PARABOLIC SECTION
OLIVE STREET
SCALE = 1" = 20'
UNSYMETRICAL PARABOLIC SECTION
TENTH STREET
SCALE = 1" = 20'
PICO AVENUE
TYPICAL SECTION – P.C.C. CURB & GUTTER
TYPE "B"
SCALE 1 1/2" = 1'
TYPICAL SECTION – 3' P.C.C. CROSS GUTTER
TYPE "D"
SCALE 1 1/2" = 1'
REVERSED CURVE DETAIL
OLIVE STREET
Scale = 1" = 20'
PROFILE 10TH STREET
Scale – Horizontal = 1" = 40'
Vertical = 1" = 4'
PLAN 10TH STREET
Scale = 1" = 40'
INTERSECTION DETAIL
10TH STREET & PICO AVE.
Scale = 1" = 20'
REGISTERED CIVIL ENGINEER NO. 3102
TRACT NO. 4508
IMPROVEMENT PLANS & PROFILES
ARTHUR J. SULLIVAN AND ASSOCIATES
Dec. 8, 1954
DRAWN BY
CHECKED BY
2276
7065

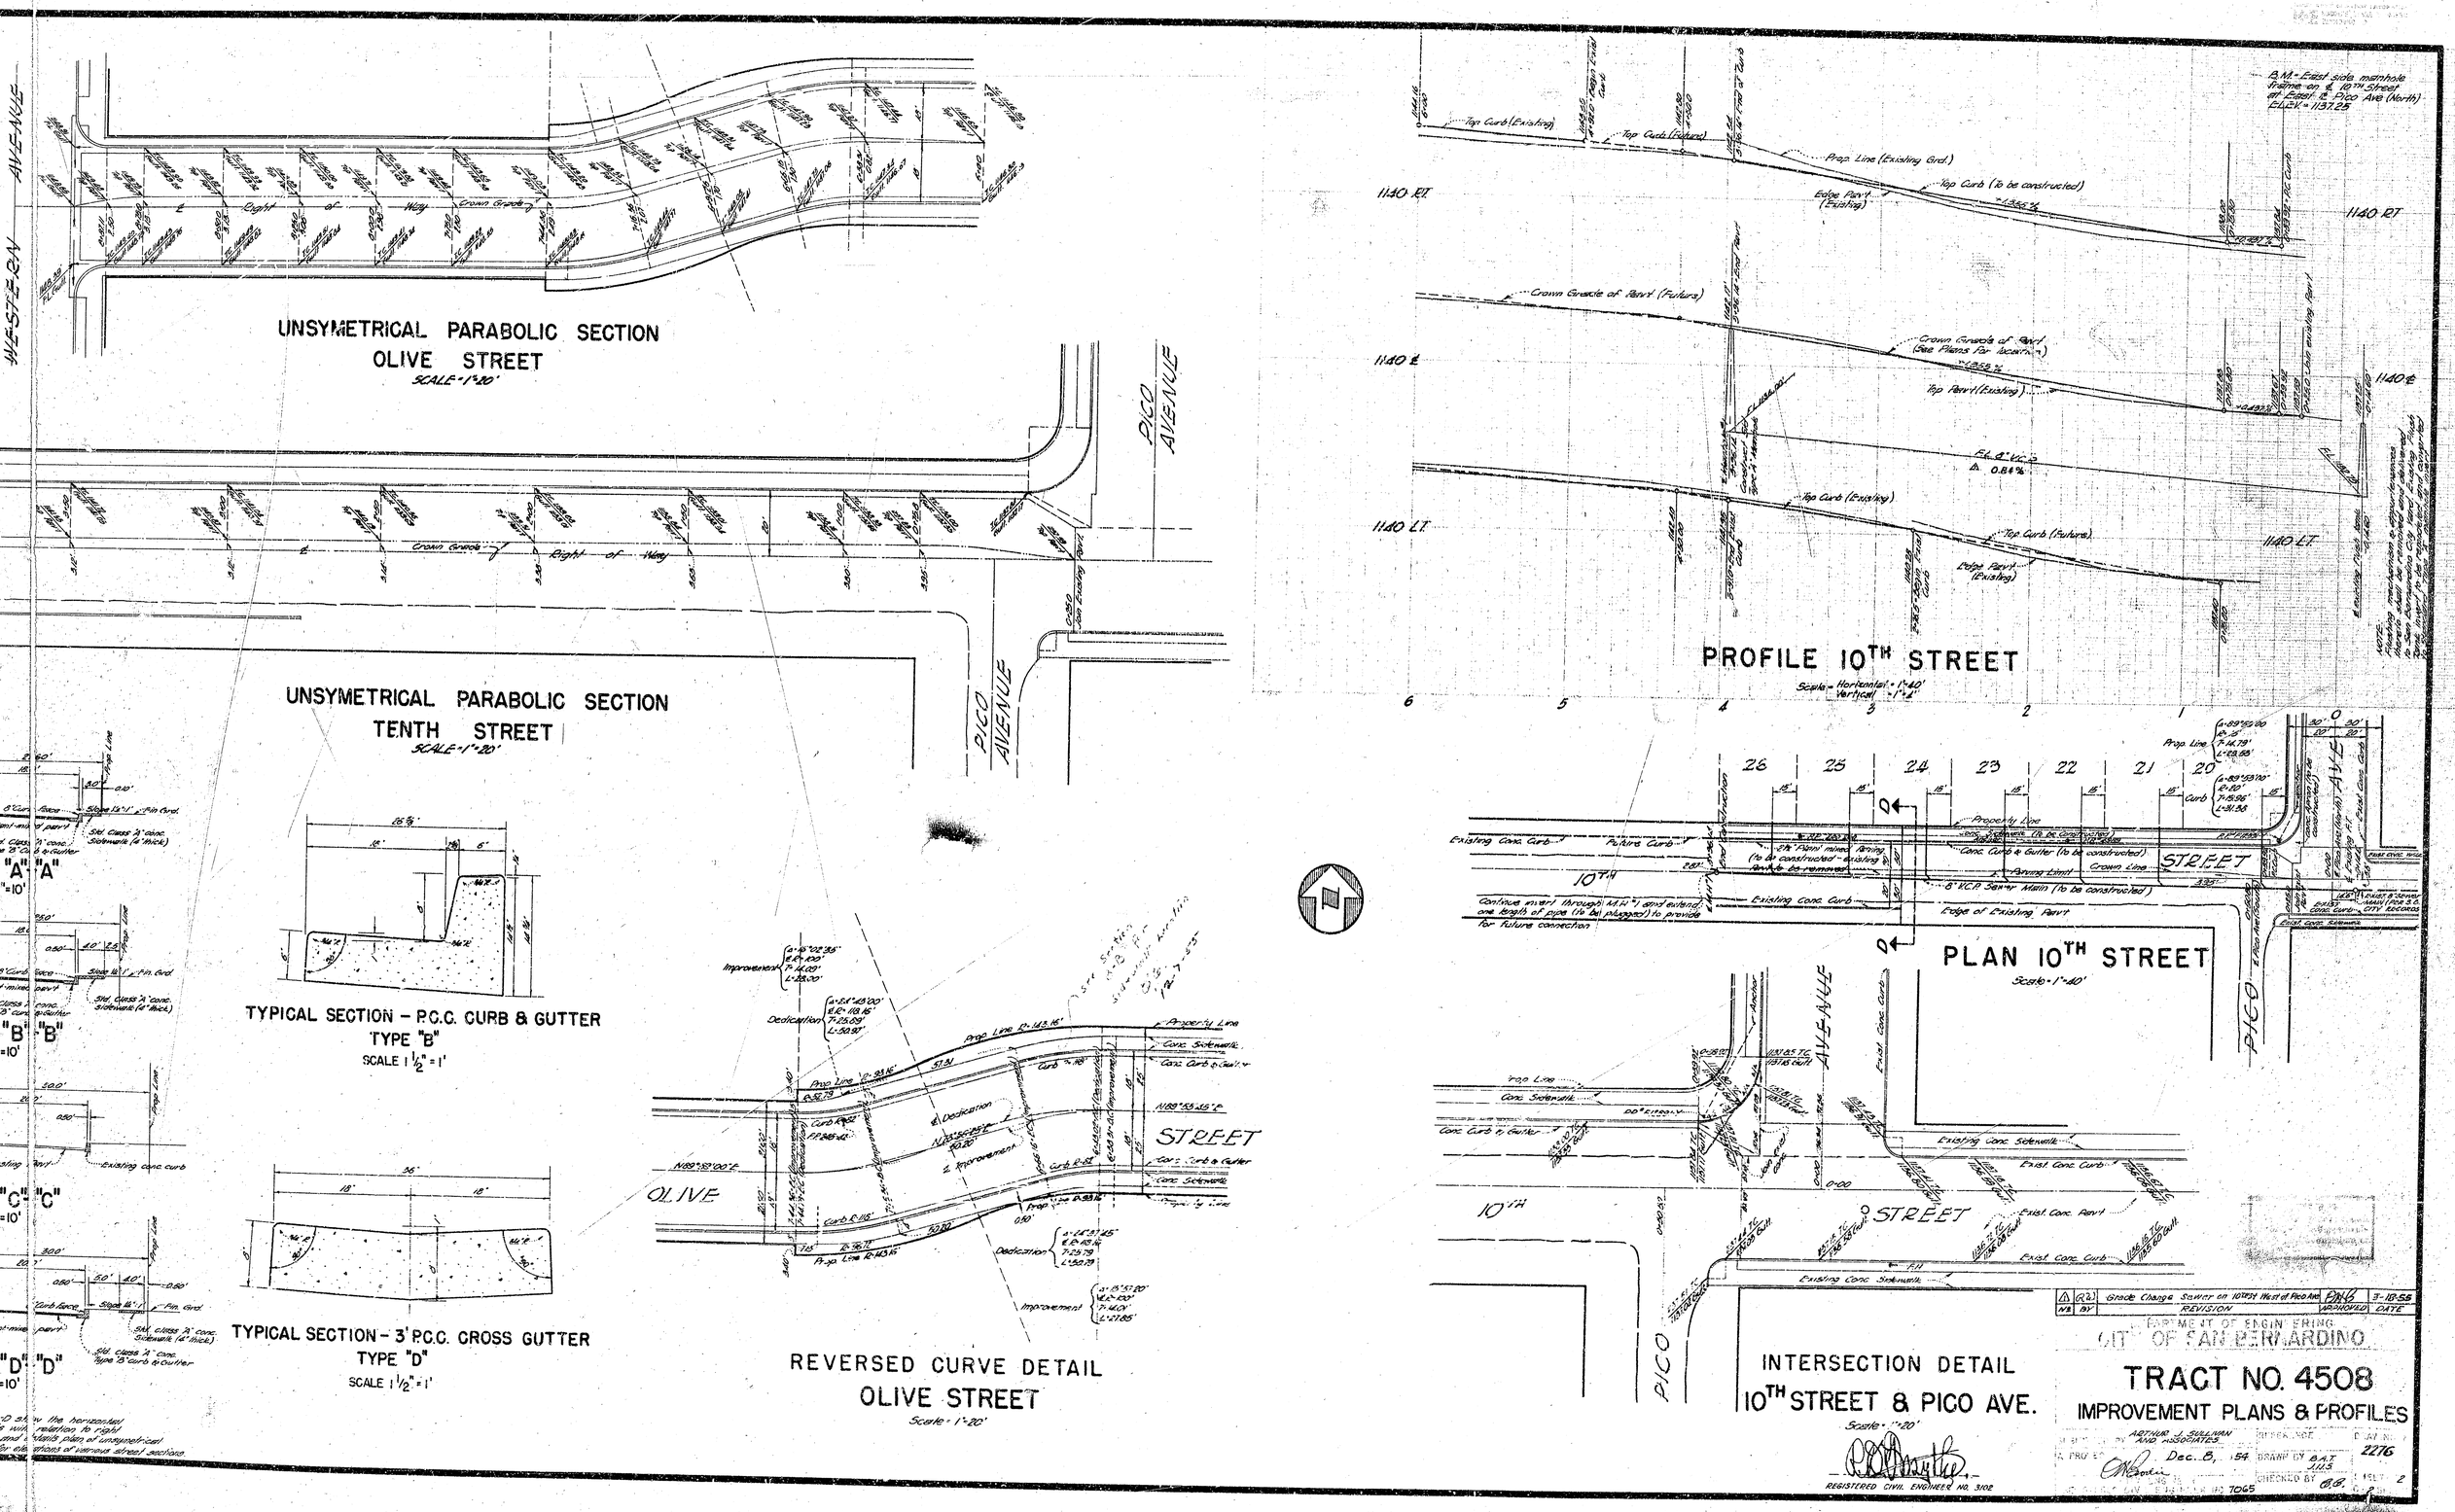
WESTERN AVENUE
UNSYMETRICAL PARABOLIC SECTION
OLIVE STREET
SCALE = 1" = 20'
UNSYMETRICAL PARABOLIC SECTION
TENTH STREET
SCALE = 1" = 20'
PICO AVENUE
TYPICAL SECTION – P.C.C. CURB & GUTTER
TYPE "B"
SCALE 1 1/2" = 1'
TYPICAL SECTION – 3' P.C.C. CROSS GUTTER
TYPE "D"
SCALE 1 1/2" = 1'
REVERSED CURVE DETAIL
OLIVE STREET
Scale = 1" = 20'
PROFILE 10TH STREET
Scale – Horizontal = 1" = 40'
Vertical = 1" = 4'
PLAN 10TH STREET
Scale = 1" = 40'
INTERSECTION DETAIL
10TH STREET & PICO AVE.
Scale = 1" = 20'
REGISTERED CIVIL ENGINEER NO. 3102
TRACT NO. 4508
IMPROVEMENT PLANS & PROFILES
ARTHUR J. SULLIVAN AND ASSOCIATES
Dec. 8, 1954
DRAWN BY
CHECKED BY
2276
7065

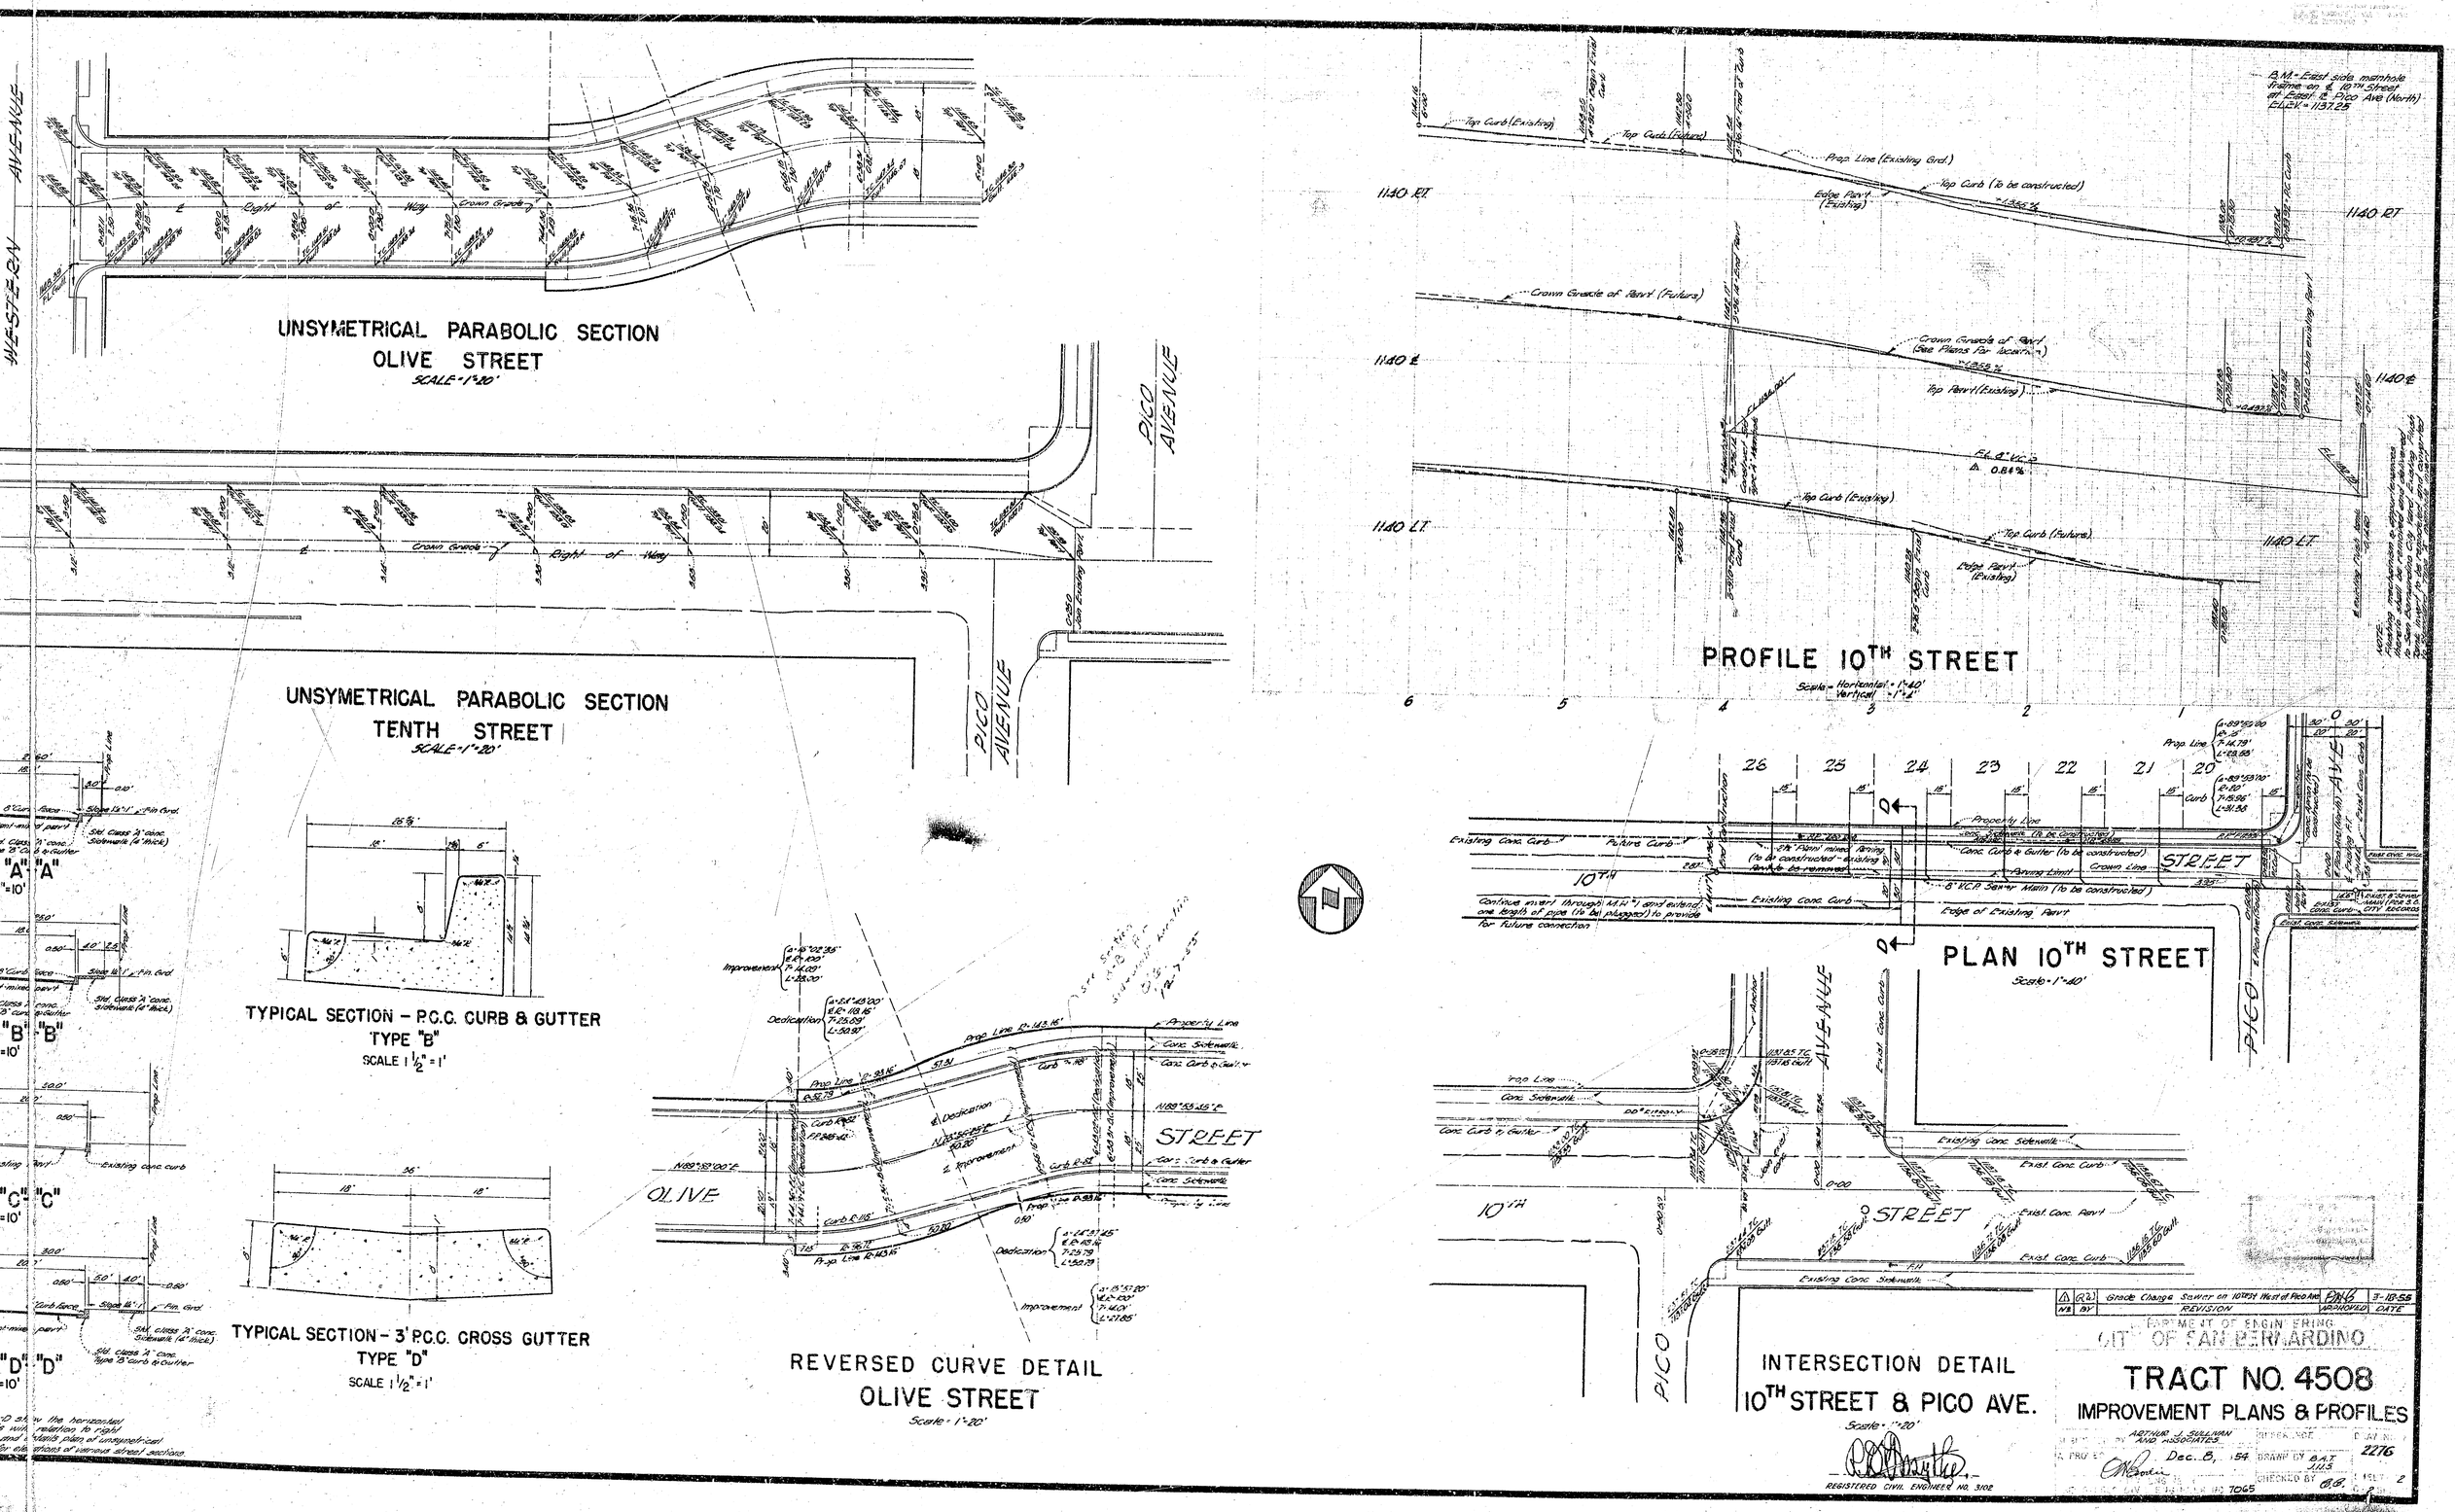
WESTERN AVENUE
UNSYMETRICAL PARABOLIC SECTION
OLIVE STREET
SCALE = 1" = 20'
UNSYMETRICAL PARABOLIC SECTION
TENTH STREET
SCALE = 1" = 20'
PICO AVENUE
TYPICAL SECTION – P.C.C. CURB & GUTTER
TYPE "B"
SCALE 1 1/2" = 1'
TYPICAL SECTION – 3' P.C.C. CROSS GUTTER
TYPE "D"
SCALE 1 1/2" = 1'
REVERSED CURVE DETAIL
OLIVE STREET
Scale = 1" = 20'
PROFILE 10TH STREET
Scale – Horizontal = 1" = 40'
Vertical = 1" = 4'
PLAN 10TH STREET
Scale = 1" = 40'
INTERSECTION DETAIL
10TH STREET & PICO AVE.
Scale = 1" = 20'
REGISTERED CIVIL ENGINEER NO. 3102
TRACT NO. 4508
IMPROVEMENT PLANS & PROFILES
ARTHUR J. SULLIVAN AND ASSOCIATES
Dec. 8, 1954
DRAWN BY
CHECKED BY
2276
7065

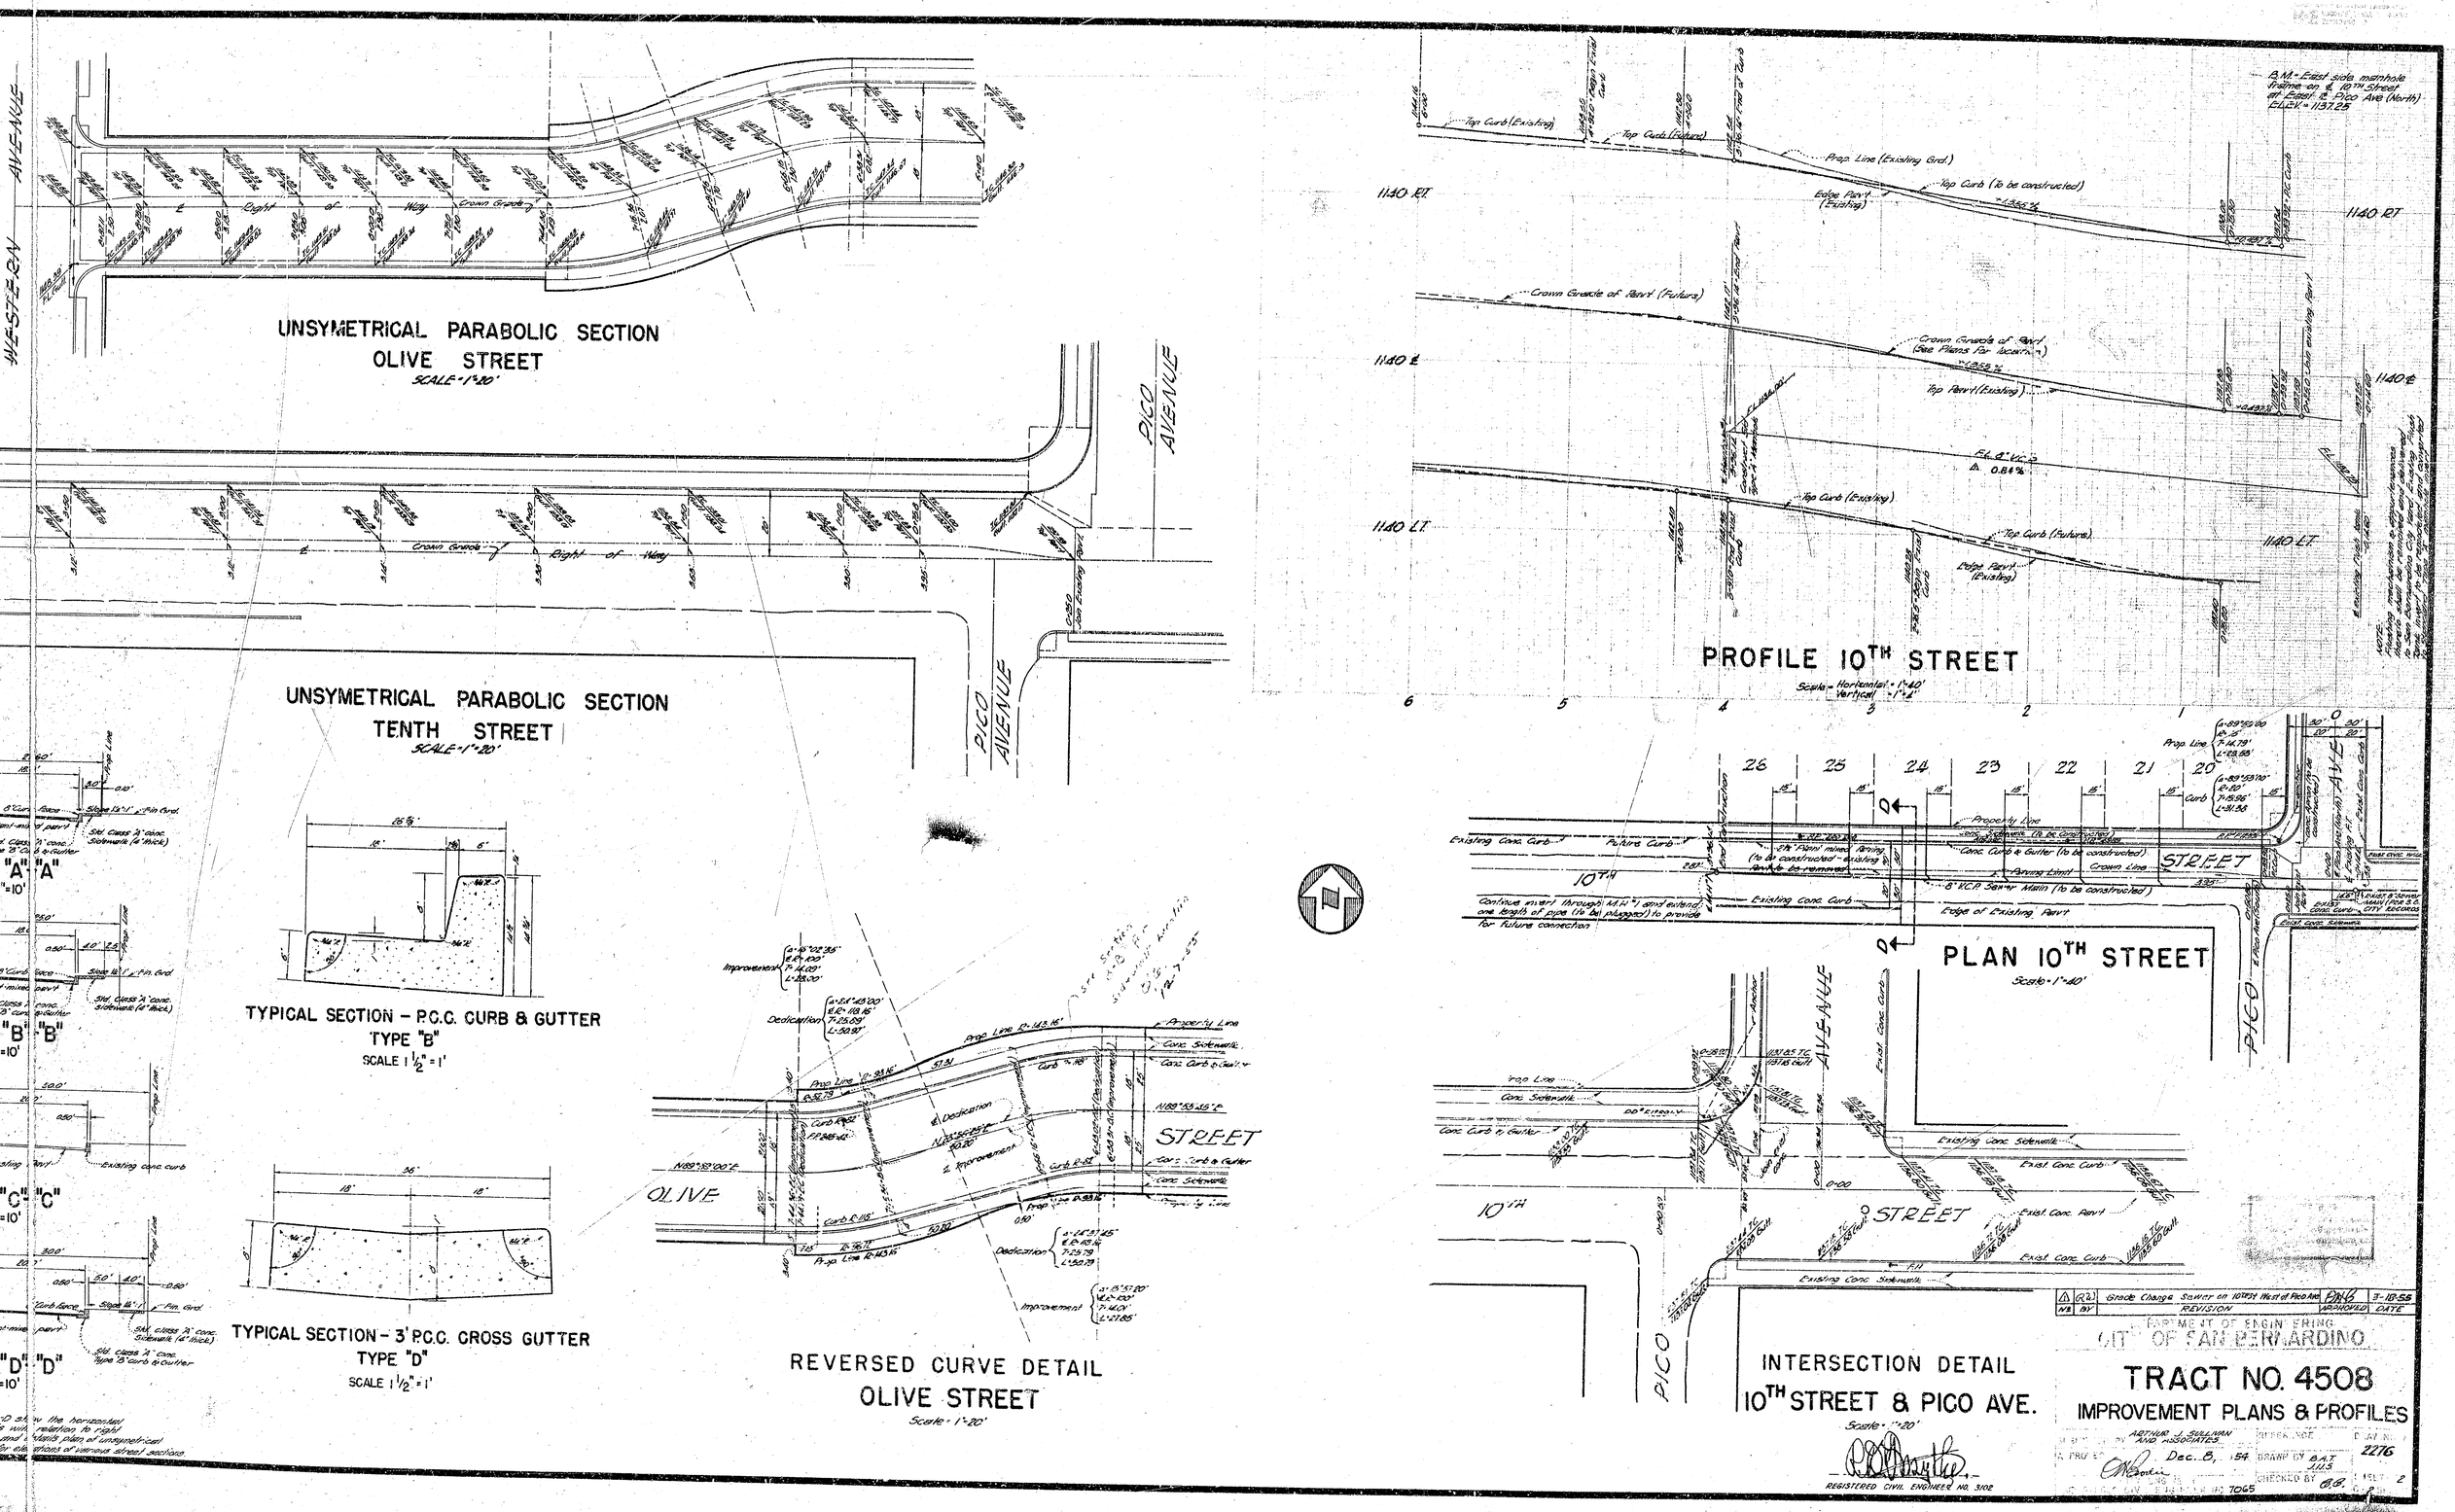
WESTERN AVENUE
UNSYMETRICAL PARABOLIC SECTION
OLIVE STREET
SCALE = 1" = 20'
UNSYMETRICAL PARABOLIC SECTION
TENTH STREET
SCALE = 1" = 20'
PICO AVENUE
TYPICAL SECTION – P.C.C. CURB & GUTTER
TYPE "B"
SCALE 1 1/2" = 1'
TYPICAL SECTION – 3' P.C.C. CROSS GUTTER
TYPE "D"
SCALE 1 1/2" = 1'
REVERSED CURVE DETAIL
OLIVE STREET
Scale = 1" = 20'
PROFILE 10TH STREET
Scale – Horizontal = 1" = 40'
Vertical = 1" = 4'
PLAN 10TH STREET
Scale = 1" = 40'
INTERSECTION DETAIL
10TH STREET & PICO AVE.
Scale = 1" = 20'
REGISTERED CIVIL ENGINEER NO. 3102
TRACT NO. 4508
IMPROVEMENT PLANS & PROFILES
ARTHUR J. SULLIVAN AND ASSOCIATES
Dec. 8, 1954
DRAWN BY
CHECKED BY
2276
7065