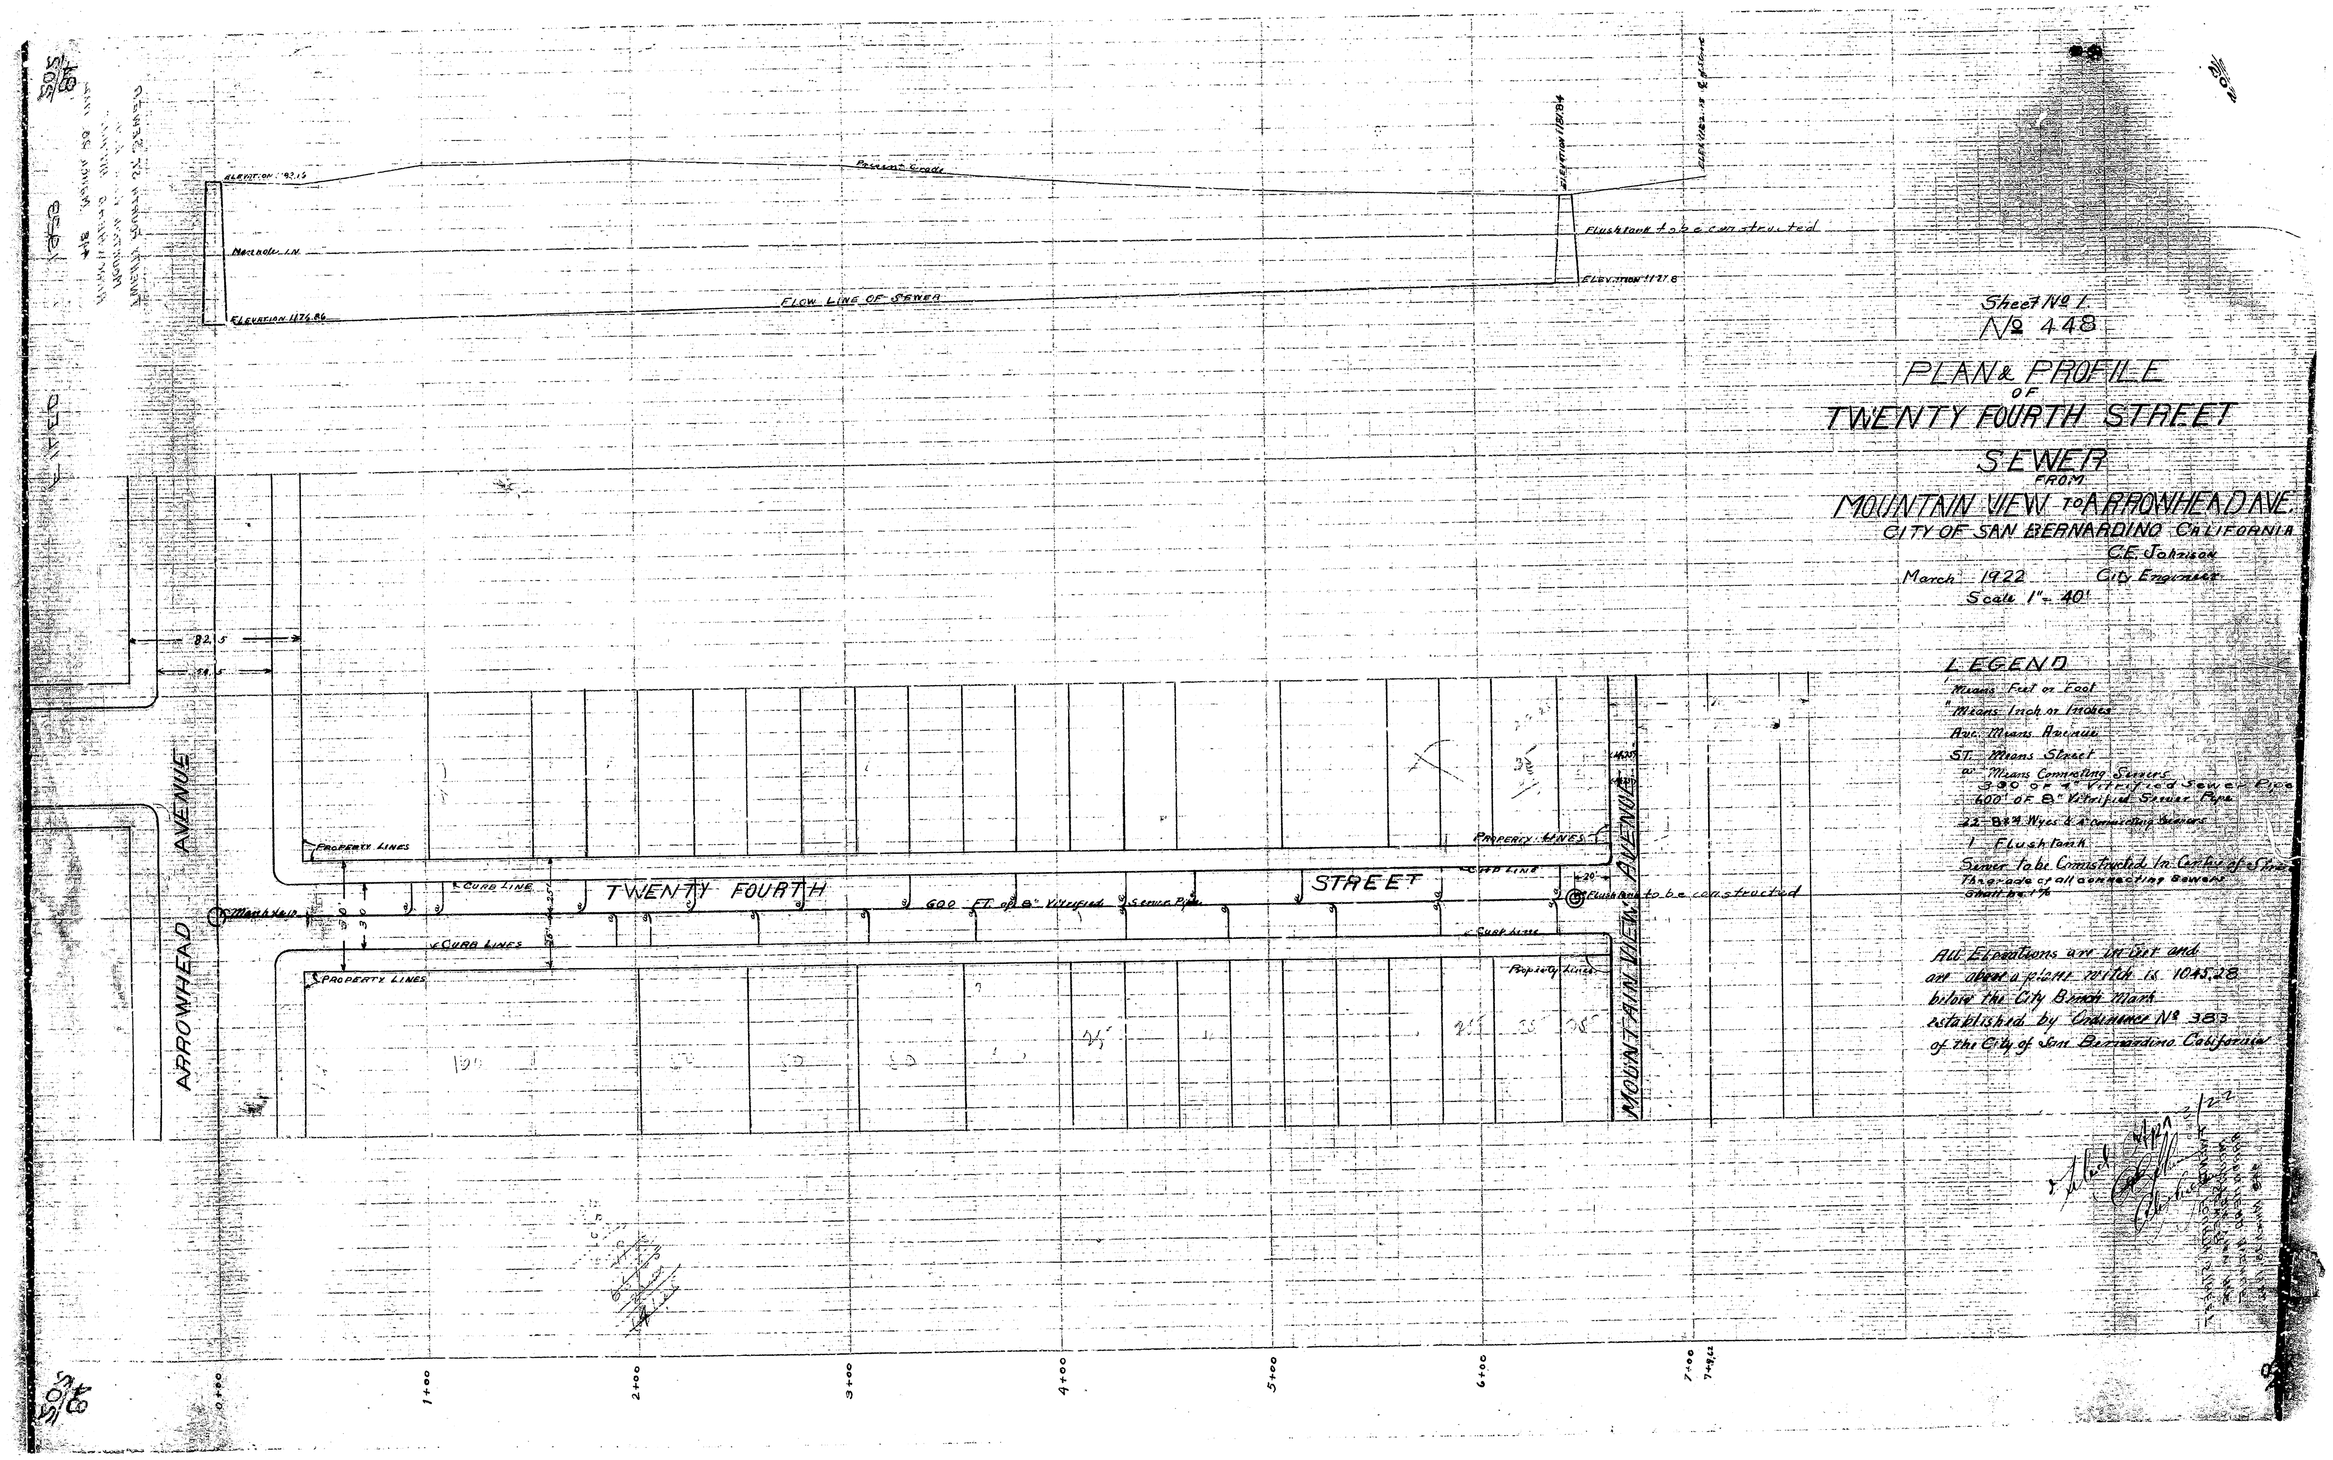

Sheet No 1.
No 448
PLAN & PROFILE
OF
TWENTY FOURTH STREET
SEWER
FROM
MOUNTAIN VIEW TO ARROWHEAD AVE.
CITY OF SAN BERNARDINO CALIFORNIA
C.E. Johnson
City Engineer
March 1922
Scale 1" = 40'
LEGEND
Means Feet or Foot
Means Inch or Inches
Ave. Means Avenue
ST. Means Street
w Means Connecting Sewers
330 of 4" Vitrified Sewer Pipe
600' of 8" Vitrified Sewer Pipe
22 - 8 & 4 Wyes & 4 Connecting Sewers
1 Flushtank
Sewer to be Constructed In Center of Street
The grade of all connecting Sewers shall be 1%
All Elevations are in feet and are above a plane which is 1045.28 below the City Bench Mark established by Ordinance No 383 of the City of San Bernardino California
TWENTY FOURTH STREET
ARROWHEAD AVENUE
MOUNTAIN VIEW AVENUE
Flow Line of Sewer
Flushtank to be constructed
Property Lines
Curb Line
Curb Lines
Mark Vein
600 Ft. of 8" Vitrified Sewer Pipe
Elevation 1176.86
Elevation 1177.8
Elevation 1178.84
Elevation 1182.15
Elevation 1182.5
Elevation 1174.5
Elevation 1177.8
0+00
1+00
2+00
3+00
4+00
5+00
6+00
7+00
7+00.22