SHEET NO.

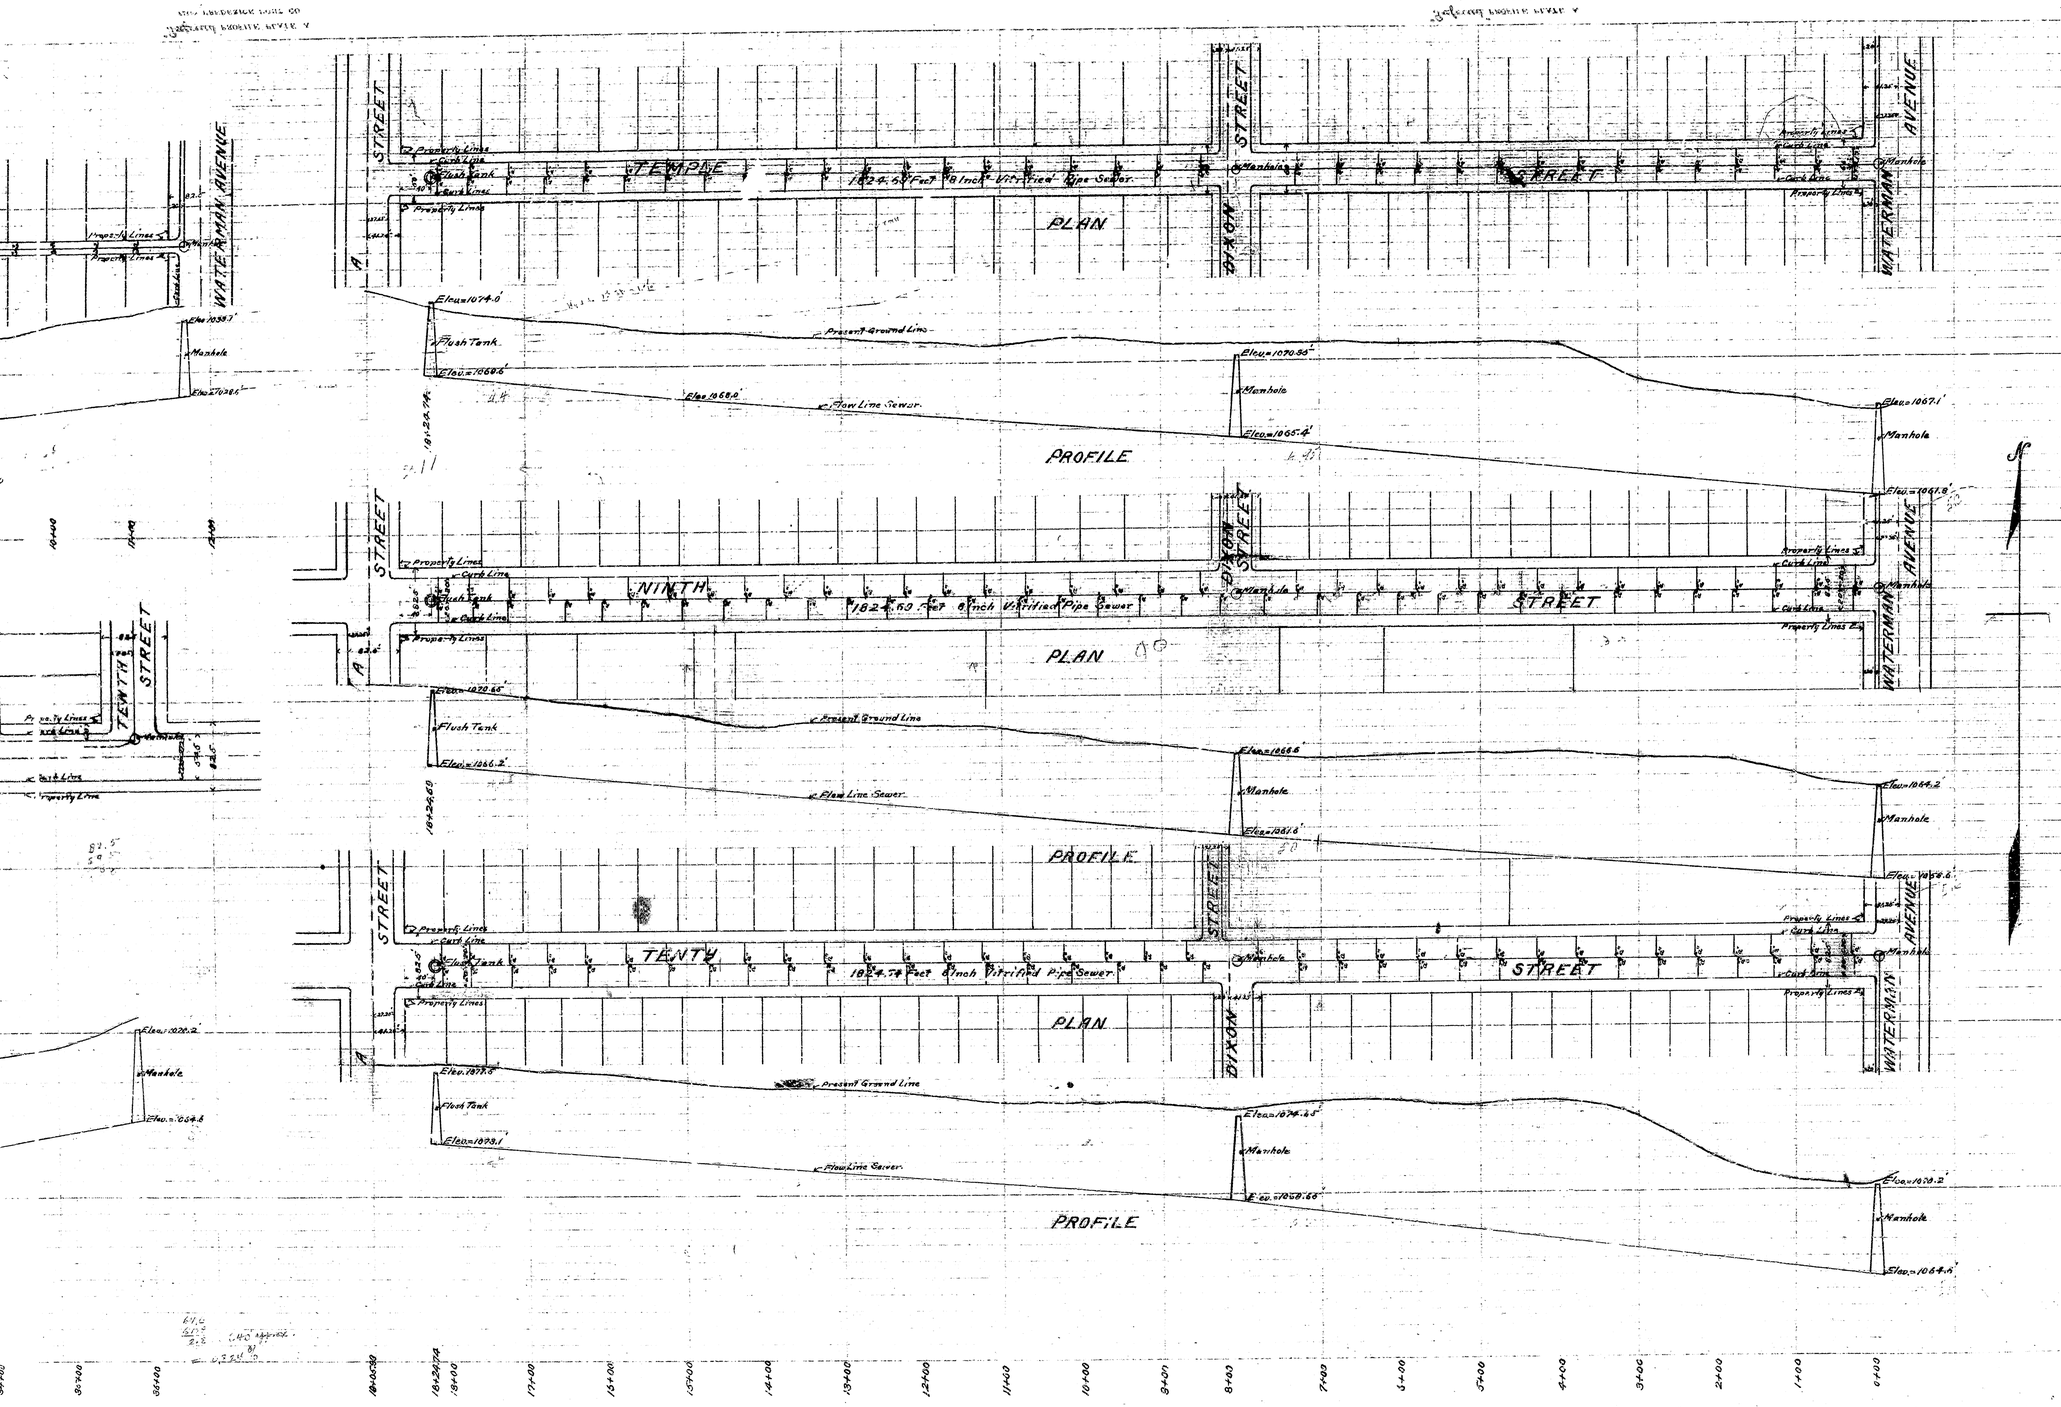

No 454

PLAN & PROFILE SEWER MYRTLE AVENUE

FROM

FOURTH TO FIFTH STREET

Also

TONAWANDA & FREMONT ALLEYS

FROM

MYRTLE TO WATERMAN AVE

Also

WATERMAN AVENUE

FROM

FREMONT ALLEY TO TENTH STREET

Also

NINTH TENTH & TEMPLE STS

FROM

WATERMAN AVENUE TO A STREET

CITY OF SAN BERNARDINO

CALIFORNIA

MAY 1922.

SCALE Horizontal 1 inch = 40 Feet
Vertical 1 inch = 4 Feet

C.E. Cunningham
City Engineer

DETAILS of SEWER

Lineal Feet of 10 Inch Vitrified Pipe	5,243.28'
Lineal Feet of 8 Inch Vitrified Pipe	5,244.38'
Lineal Feet of 4 Inch Vitrified Pipe	4,150.35'
Number of 10 x 4 Wyes	99
Number of 8 x 4 Wyes	270
Number of Manholes	15
Number of Flush Tanks	5

All elevations are in feet and are above a Plane which is 1045.28 below the City Bench Mark established by ordinance No 383 of the City of San Bernardino Calif.

LEGEND

"or F.T." Means Feet
"or In." Means Inches
St. Means Street
Elev. Means Elevation
Mh. Means Manhole
X. Means Rise
a Means on 8 x 4 or 8 x 4
and 4 Connection Sewer
Red Lines indicate Sewers
to be Constructed
The Grade on all Connection
Sewers Shall be 2%