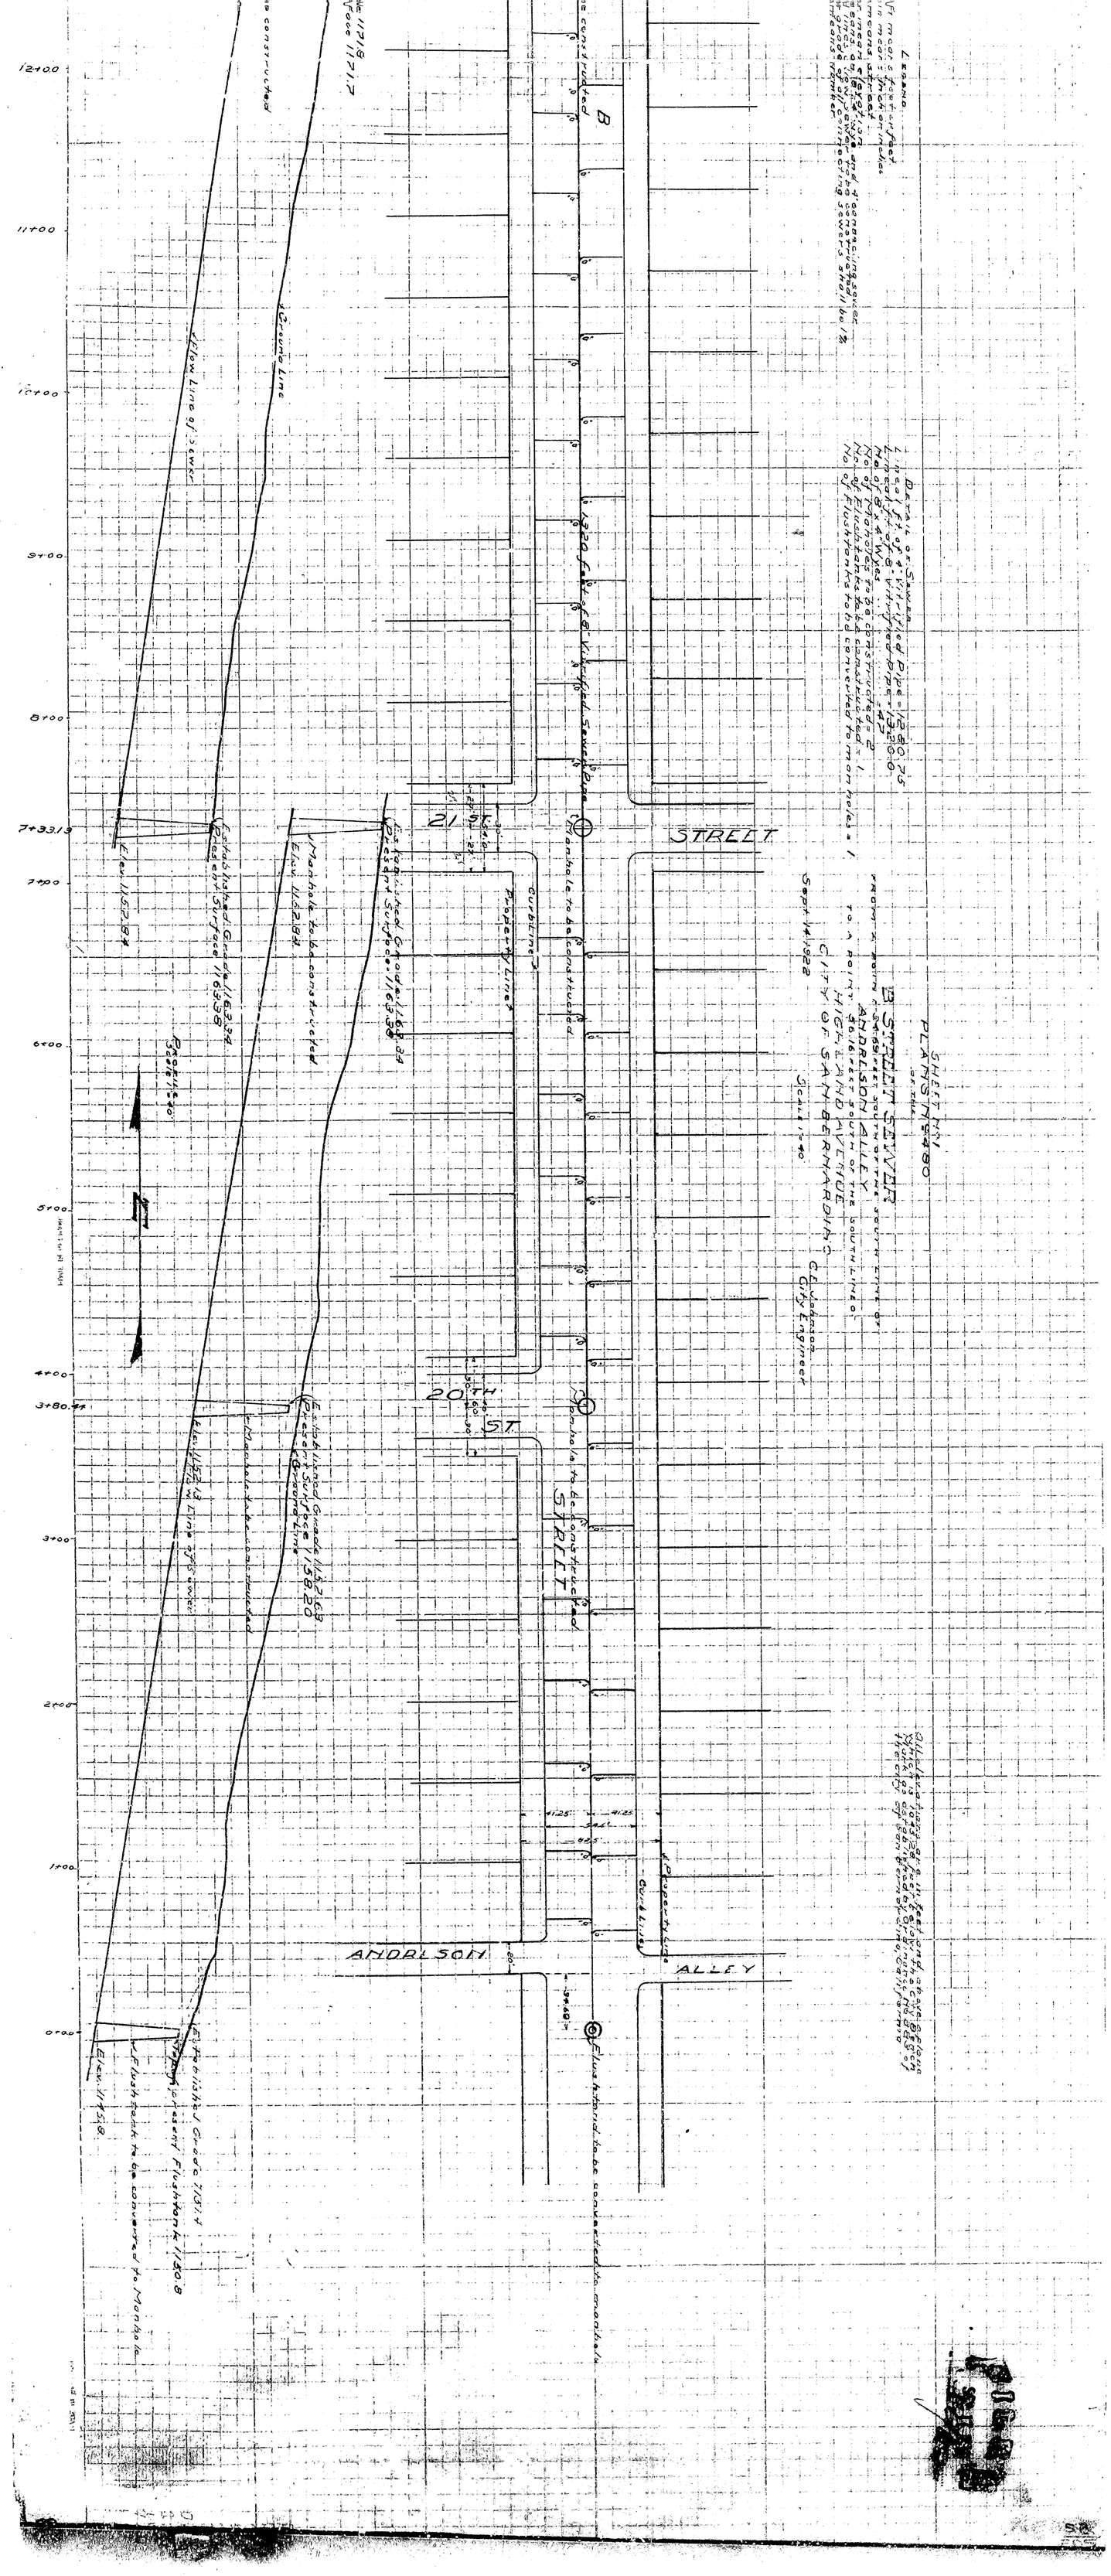

SHEET No. 1
PLANS No. 480
B STREET SEWER
FROM A POINT 54.69 FEET SOUTH OF THE SOUTH LINE OF
ANDRESON ALLEY
TO A POINT 56.16 FEET SOUTH OF THE SOUTH LINE OF
HIGHLAND AVENUE
CITY OF SAN BERNARDINO
Sept. 14, 1922
Scale 1"=40
C.E. Johnson
City Engineer
Detail of Sewer
Lineal ft. of 4" Vitrified Pipe = 1280.75
Lineal ft. of 8" Vitrified Pipe = 13,200.0
No. of 8" x 4" Wyes = 47
No. of Manholes to be constructed = 2
No. of Flushtanks to be constructed = 1
No. of Flushtanks to be converted to manholes = 1
Legend
Ft. means feet or feet
In. means inch or inches
Ft. means street
Ft. means elevation
Ft. means on 8" x 4" Wye and 4" connecting sewer
Ft. means flow sewer to be constructed
Ft. means grade of all connecting sewers shall be 1%
Ft. means number
B
1320 feet of 8" Vitrified Sewer Pipe
21 ST.
20TH ST.
STREET
ANDRESON
ALLEY
Manhole to be constructed
Property Line
Curb Line
Flow Line of Sewer
Ground Line
Established Grade 1163.34
Present Surface 1163.38
Elev. 1157.84
Elev. 1152.13
Elev. 1145.8
Flushtank to be converted to Manhole
Flushtank to be constructed
Elev. 1171.8
Elev. 1171.7
Elev. 1158.20
Elev. 1150.8
Elev. 1145.8
Profile Scale 1"=40
12+00
11+00
10+00
9+00
8+00
7+33.19
7+00
6+00
5+00
4+00
3+80.44
3+00
2+00
1+00
0+00