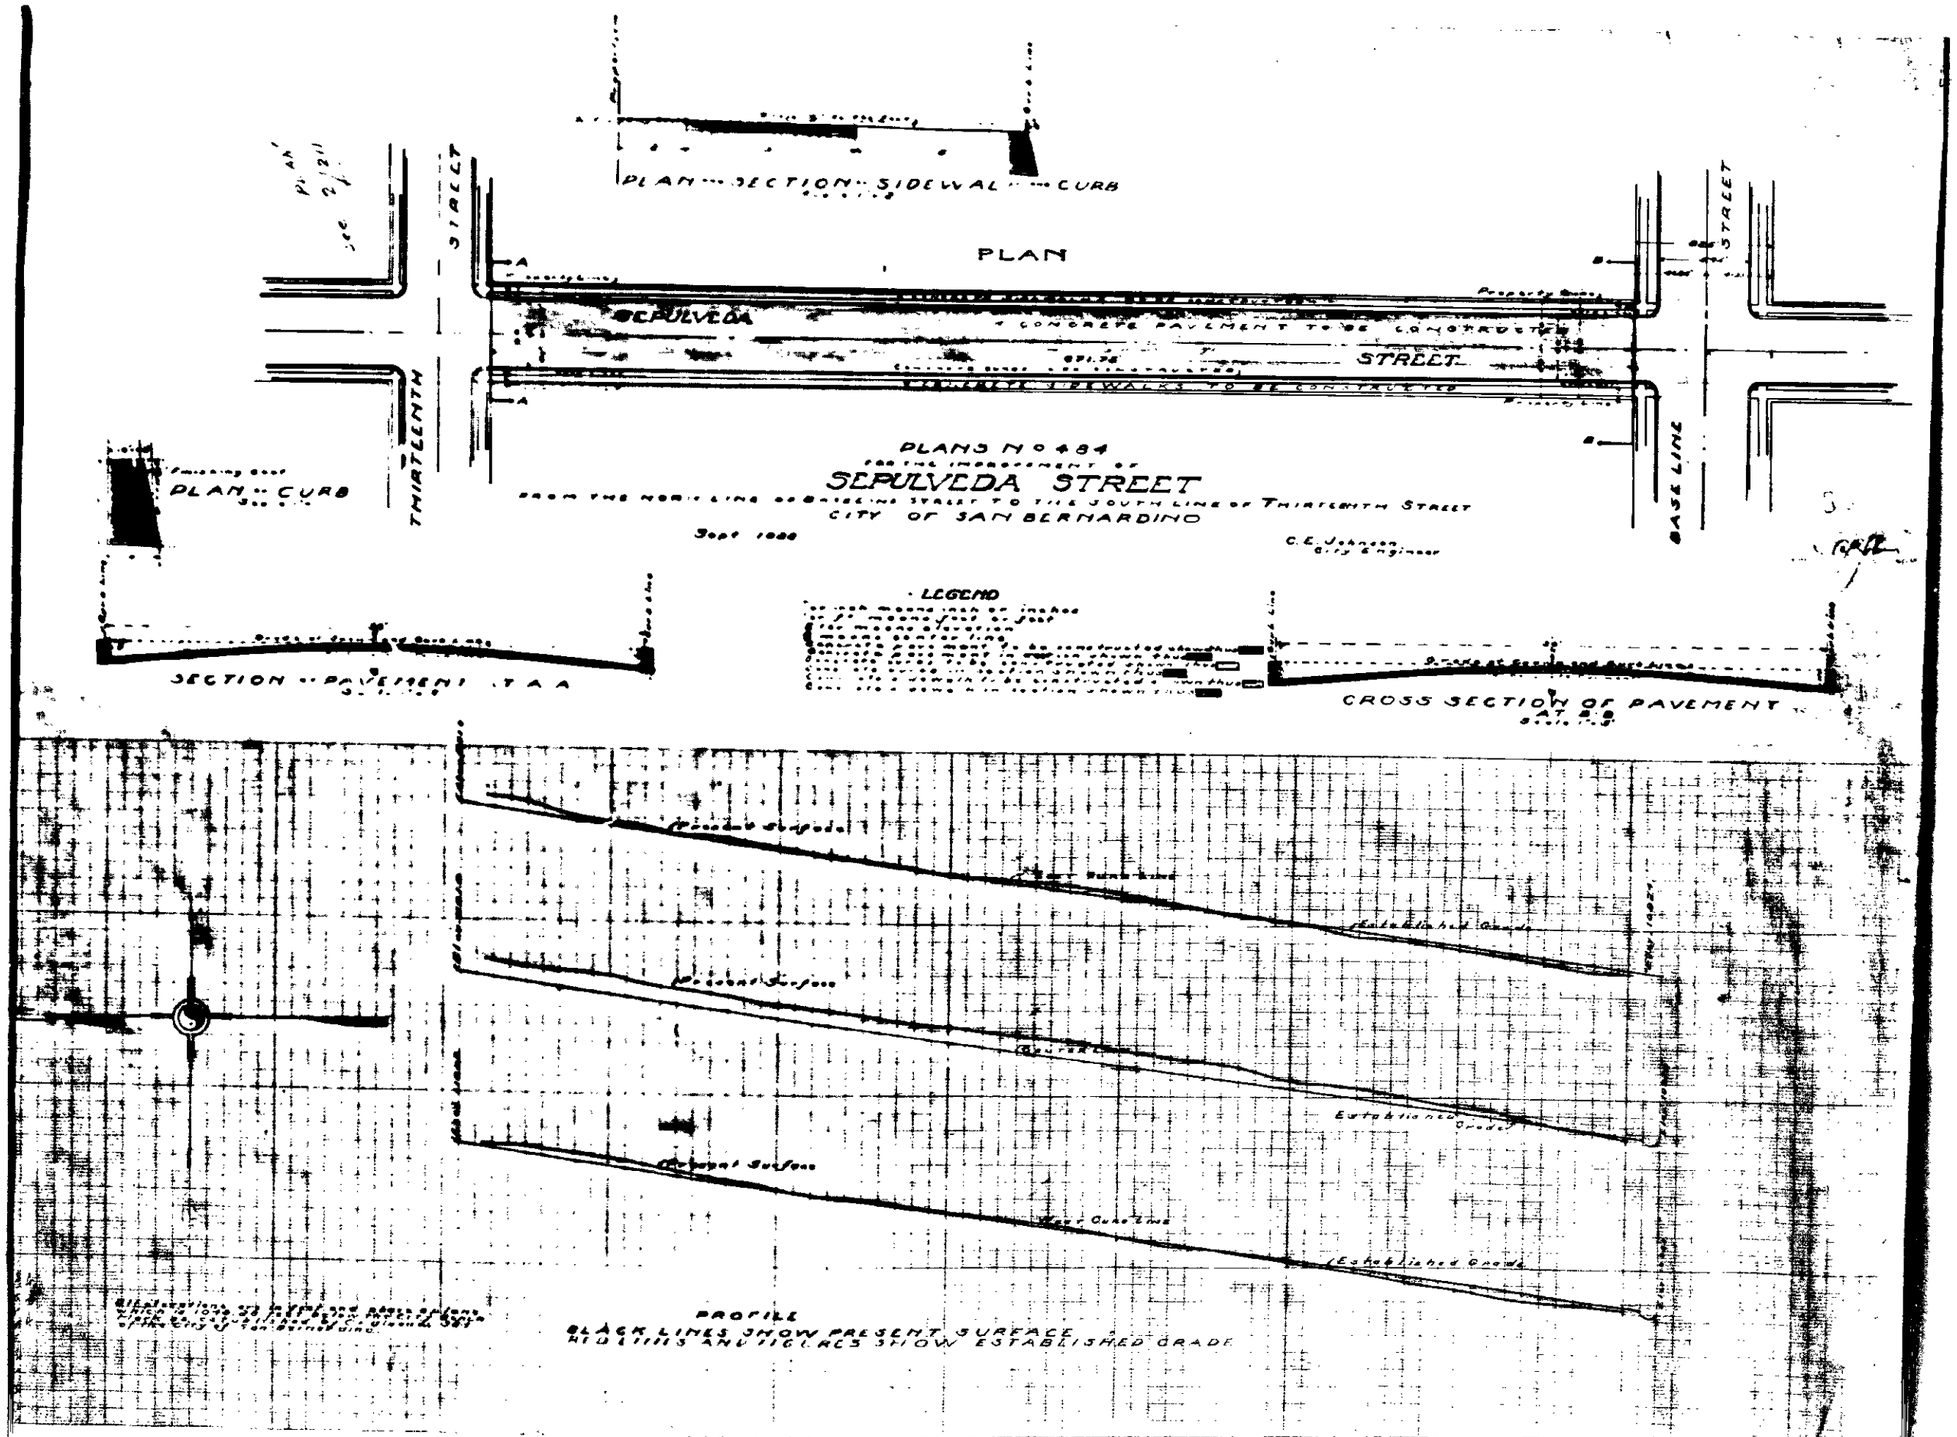
PLAN
SECTION
SIDEWALK
CURB
PLAN
SEPULVEDA
STREET
THIRTEENTH
STREET
BASE LINE
PLANS No 484
FOR THE IMPROVEMENT OF
SEPULVEDA STREET
FROM THE NORTH LINE OF BASELINE STREET TO THE SOUTH LINE OF THIRTEENTH STREET
CITY OF SAN BERNARDINO
Sept 1928
C. E. Johnson
City Engineer
PLAN
CURB
SECTION
PAVEMENT
LEGEND
CROSS SECTION OF PAVEMENT
PROFILE
BLACK LINES SHOW PRESENT SURFACE
FIGURES AND FIG. ARCS SHOW ESTABLISHED GRADE