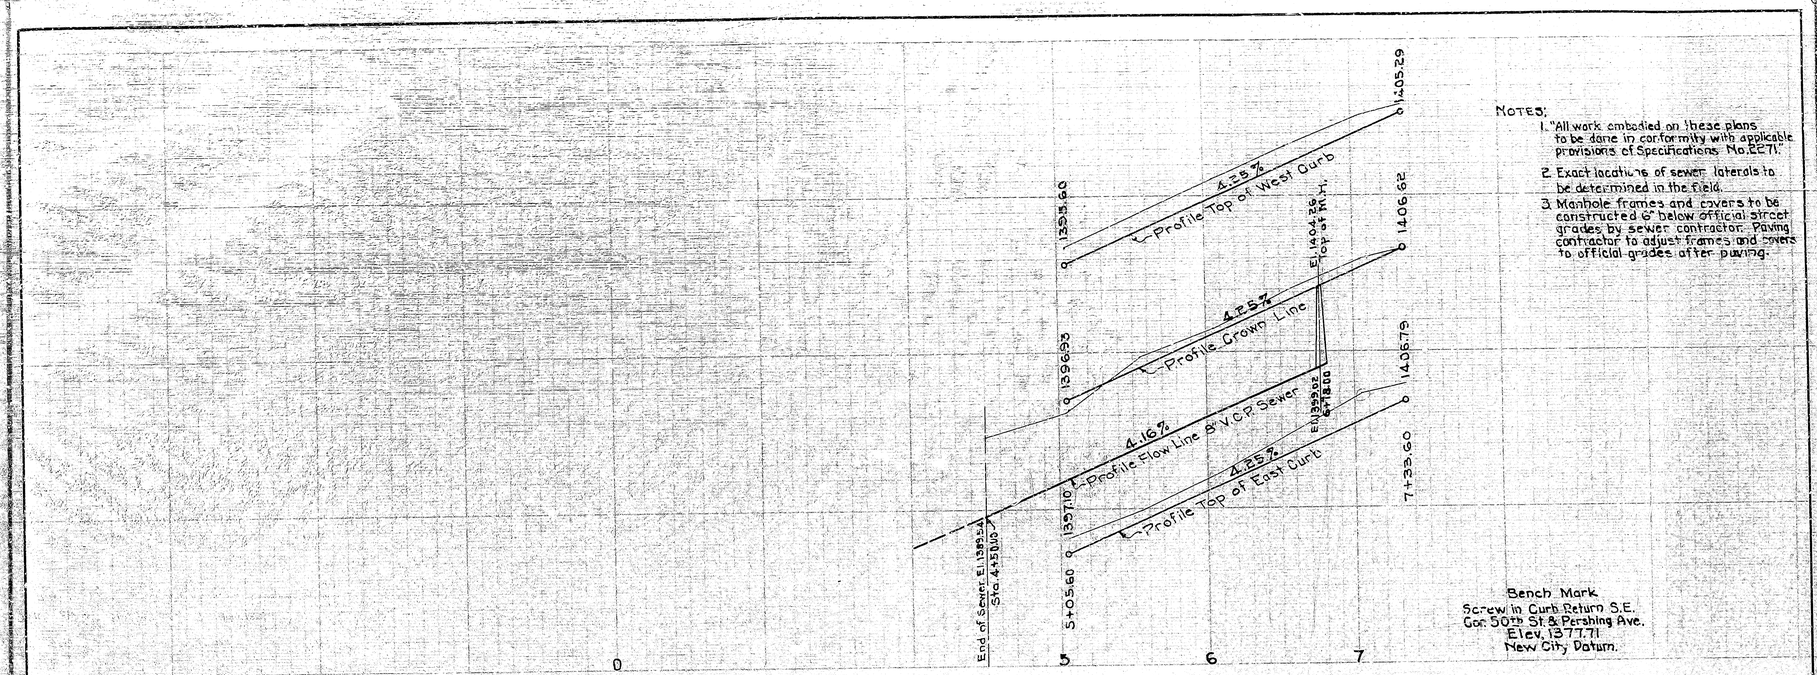

NOTES:

1. All work embodied on these plans to be done in conformity with applicable provisions of Specifications No. 2271.
2. Exact locations of sewer laterals to be determined in the field.
3. Manhole frames and covers to be constructed 6" below official street grades by sewer contractor. Paving contractor to adjust frames and covers to official grades after paving.

Bench Mark
Screw in Curb Return S.E.
Cor. 50th St. & Pershing Ave.
Elev. 1377.71
New City Datum.

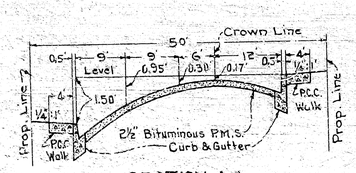

SECTION A-A
Scale
Hor. 1" = 10'
Vert. 1" = 2'

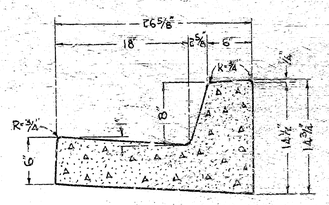

TYPICAL SECTION - P.C.C. CURB & GUTTER
Scale: 1½" = 1'-0"

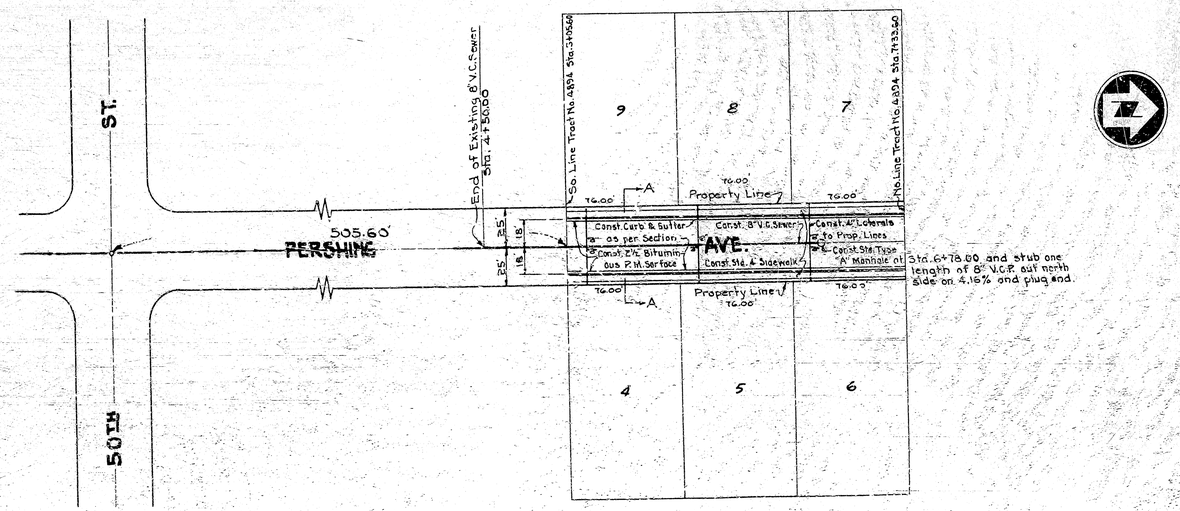

PLAN
Scale: 1" = 40'

TRACT NO. 4894

IMPROVEMENT PLAN & PROFILES

R.D. Forsythe, R.E. No. 3102

Leslie A. Vreeland
ACTING

R.D.F.
G.G.

2370

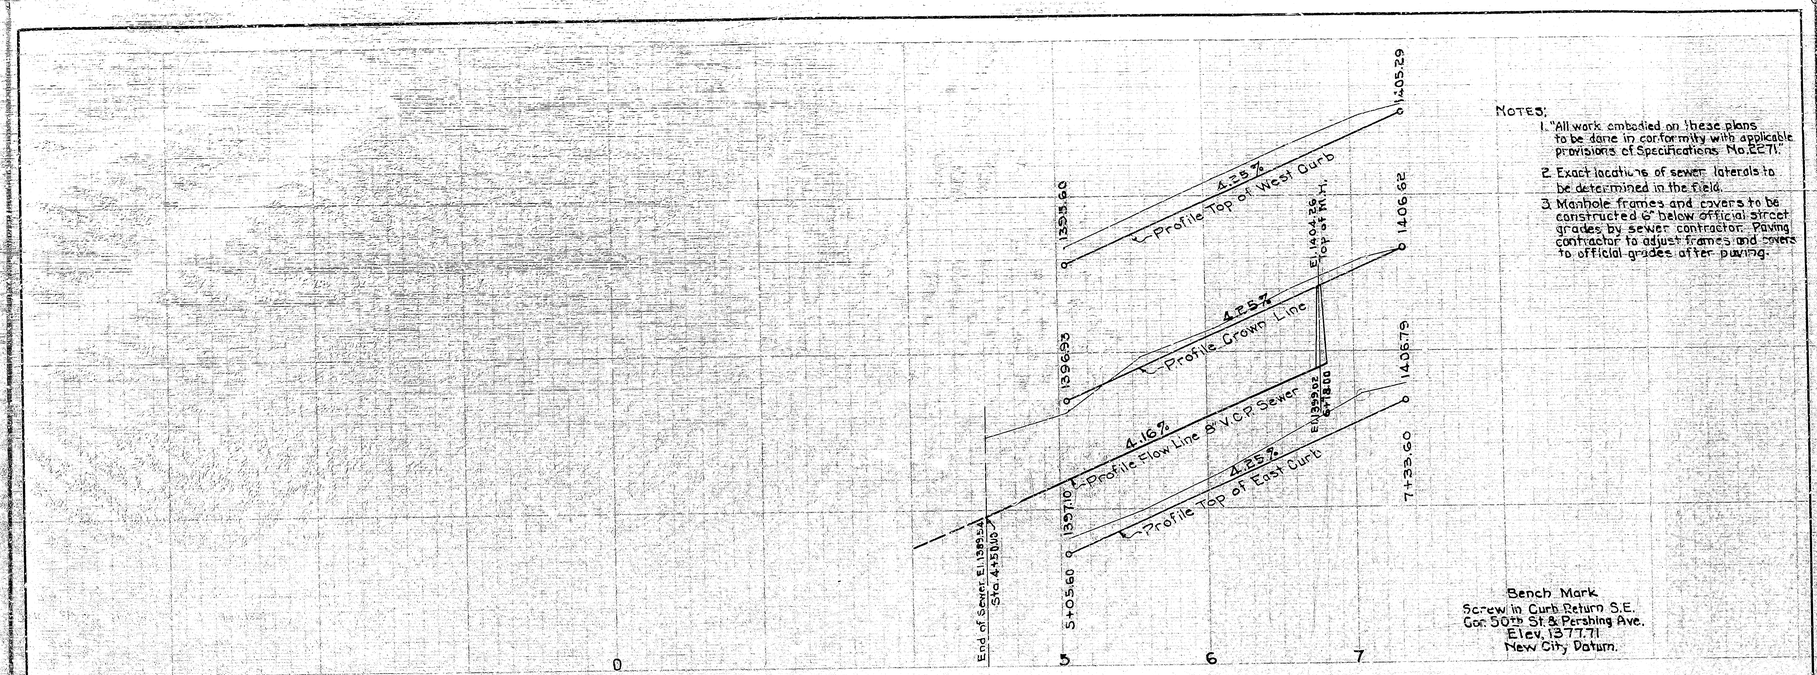

NOTES:

1. All work embodied on these plans to be done in conformity with applicable provisions of Specifications No. 2271.
2. Exact locations of sewer laterals to be determined in the field.
3. Manhole frames and covers to be constructed 6" below official street grades by sewer contractor. Paving contractor to adjust frames and covers to official grades after paving.

Bench Mark
Screw in Curb Return S.E.
Cor. 50th St. & Pershing Ave.
Elev. 1377.71
New City Datum.

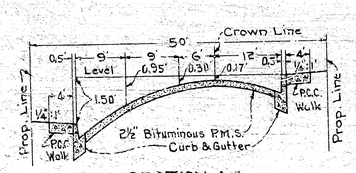

SECTION A-A
Scale
Hor. 1" = 10'
Vert. 1" = 2'

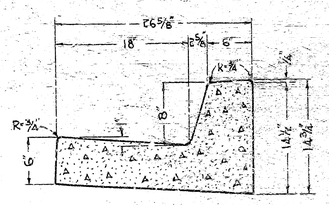

TYPICAL SECTION - P.C.C. CURB & GUTTER
Scale: 1½" = 1'-0"

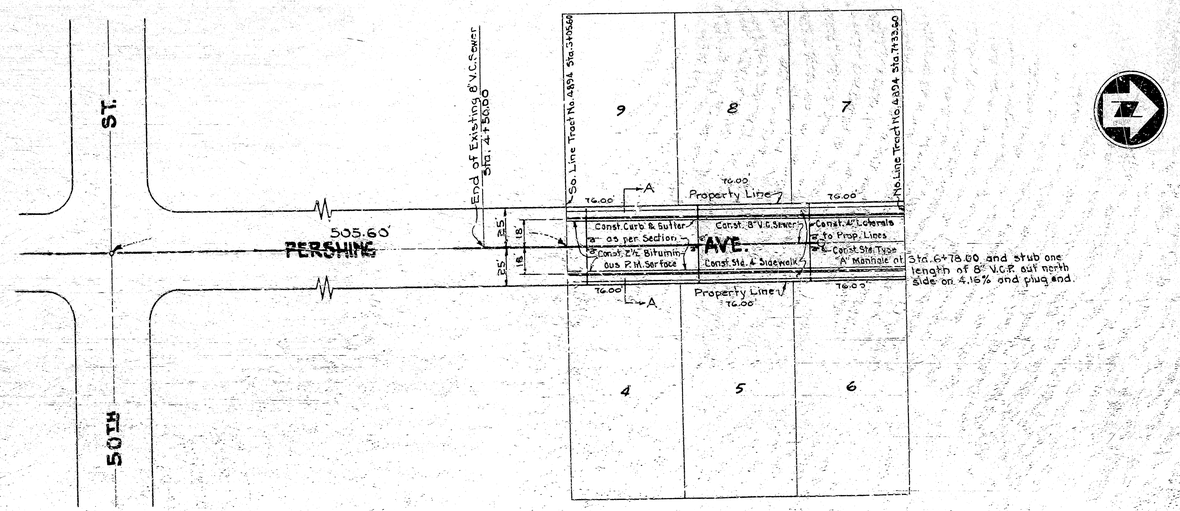

PLAN
Scale: 1" = 40'

TRACT NO. 4894

IMPROVEMENT PLAN & PROFILES

R.D. Forsythe, R.E. No. 3102

Leslie A. Vreeland
ACTING

R.D.F.
G.G.

2370