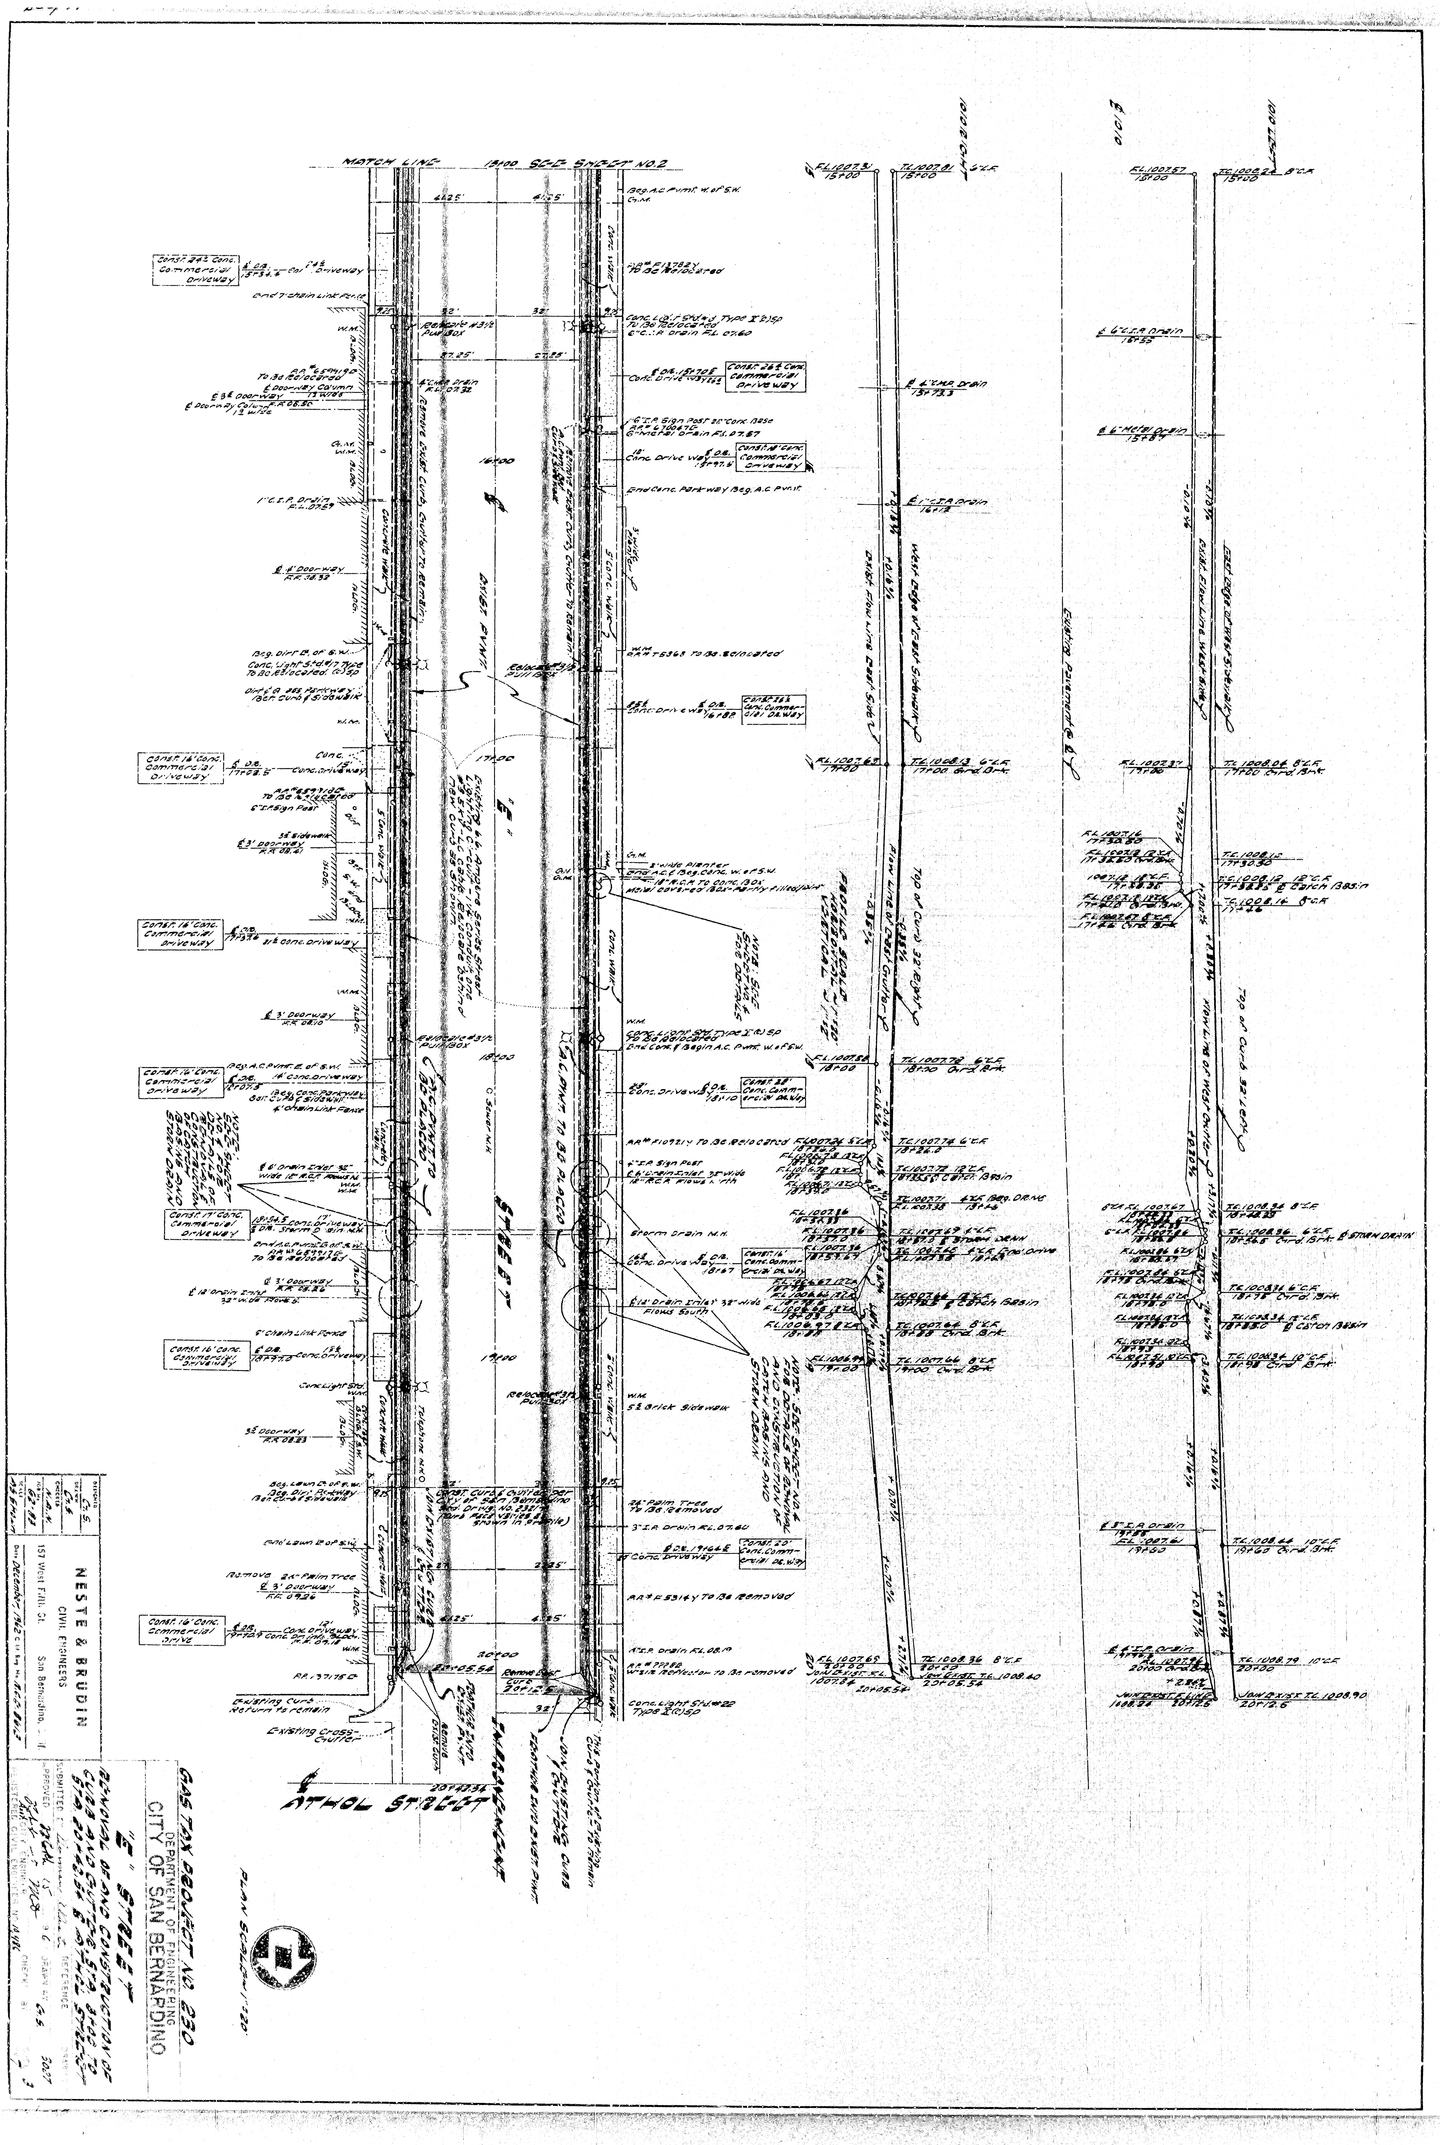
MATCH LINE
SCALE SHEET NO. 2
ATHOL STREET
"E" STREET
EXISTING POLE LINE
EXISTING PAVEMENT
PROPOSED SCALE OF PLAN
PLAN SCALE 1"=20'
GAS TAX PROJECT NO. 230
DEPARTMENT OF ENGINEERING
CITY OF SAN BERNARDINO
"E" STREET
REMOVAL OF AND CONSTRUCTION OF CURB AND GUTTER ON ATHOL STREET
NESTE & BRUDIN
CIVIL ENGINEERS
157 West Fifth St.
San Bernardino, Calif.
DECEMBER 1962