LEGEND

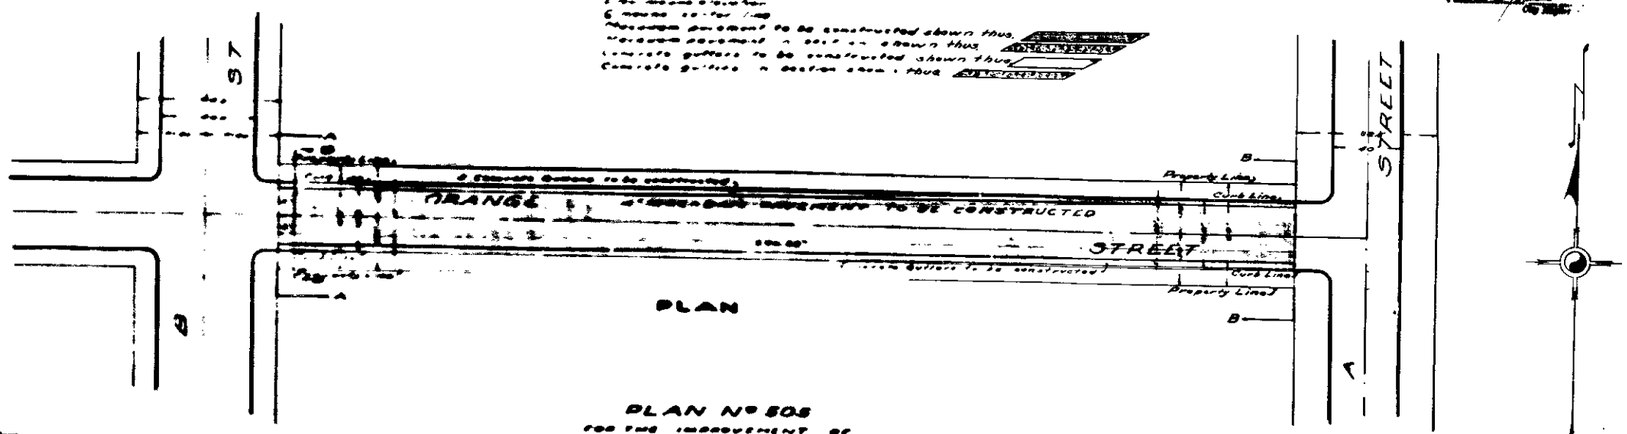

PLAN No 505
FOR THE IMPROVEMENT OF
ORANGE STREET
FROM THE EAST LINE OF 8ST TO THE WEST LINE OF A ST.
IN THE
CITY OF SAN BERNARDINO

Nov. 26 1920

C.E. Johnson
City Engineer

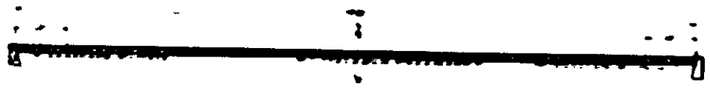

SECTION OF PAVEMENT A-A

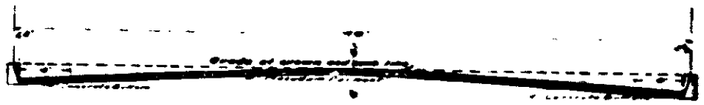

SECTION OF PAVEMENT B-B

PROFILE
BLACK LINES SHOW PRESENT SURFACE
RED LINES AND FIGURES SHOW ESTABLISHED GRADE