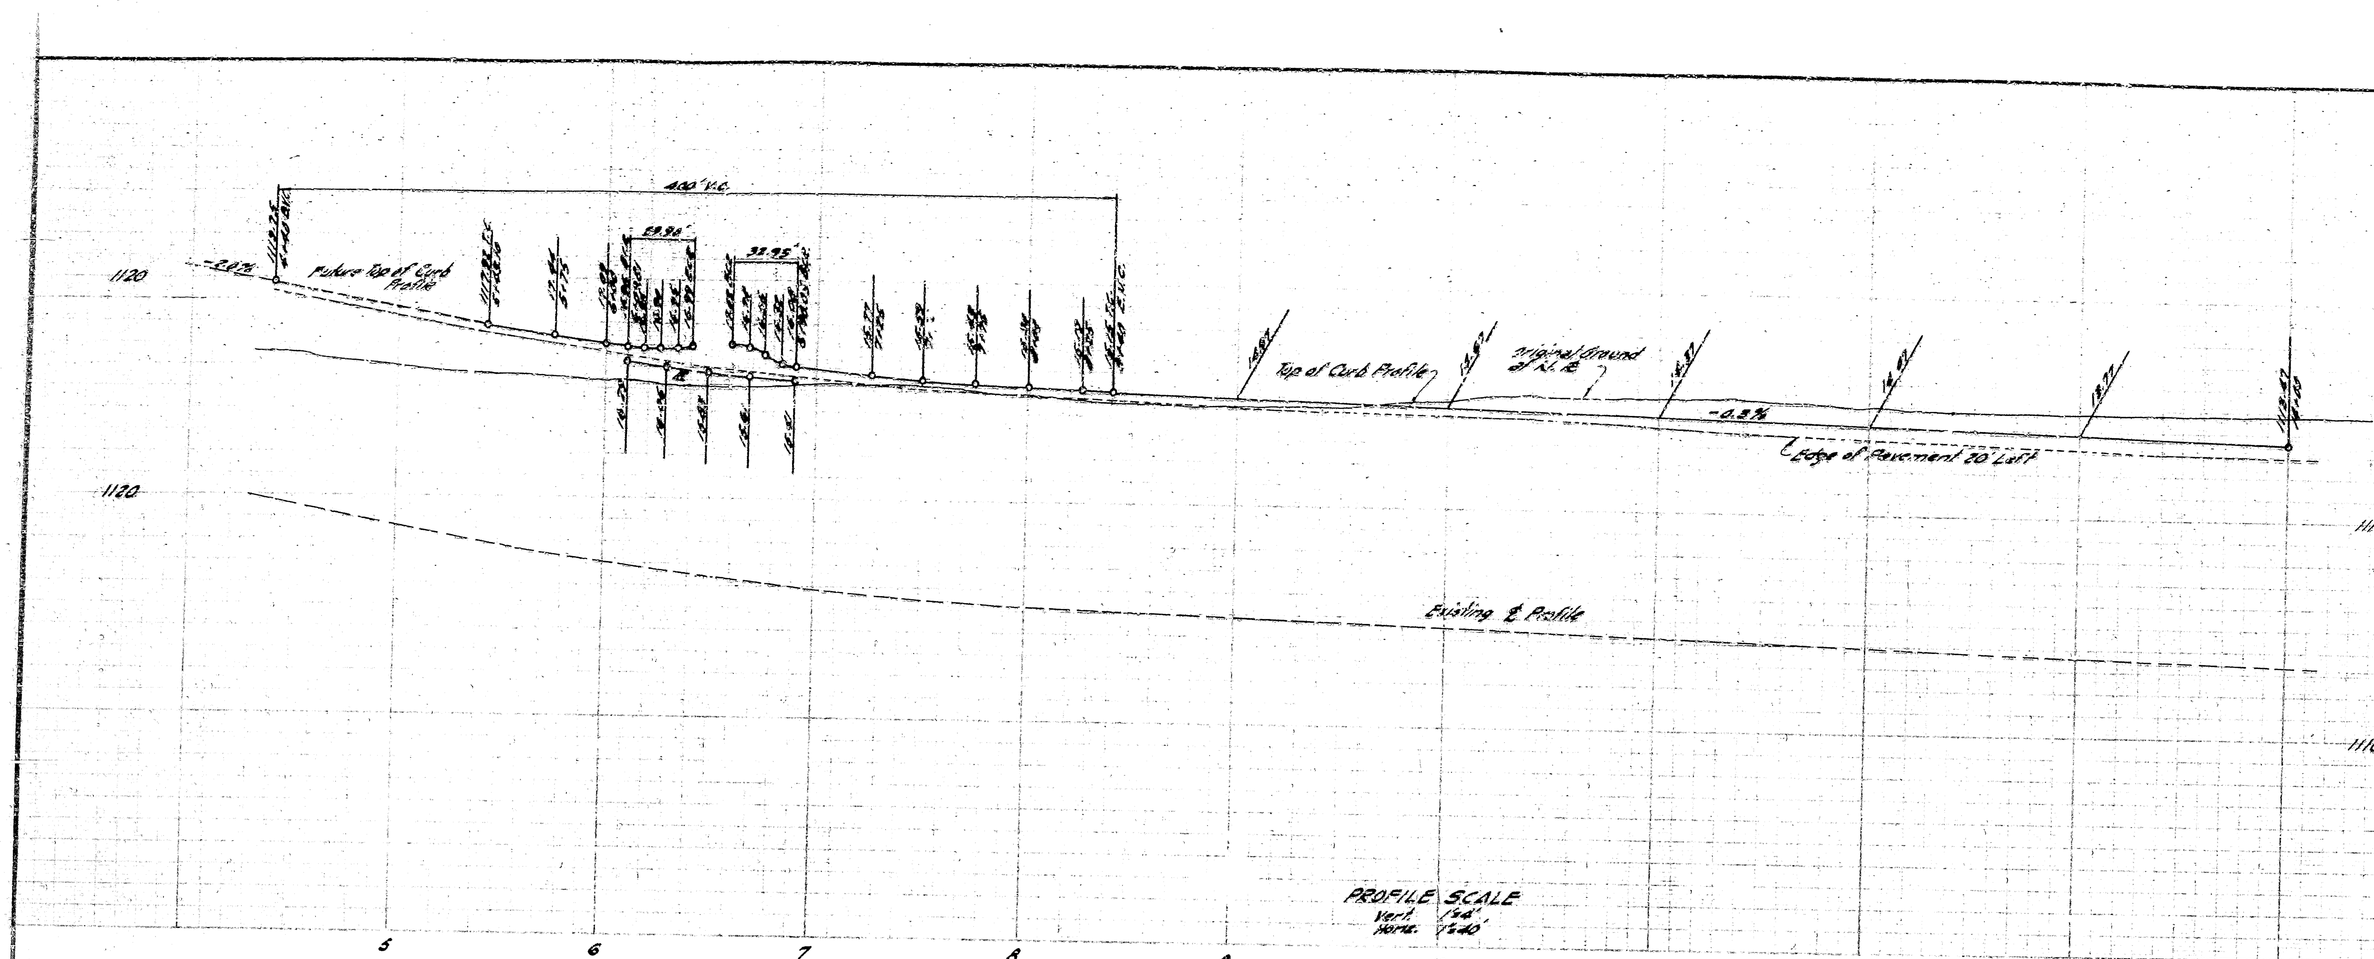

~ GENERAL NOTES ~

1. All work shown on these plans shall be done in conformity with applicable provisions of Specification No. 227, revised Nov., 1964, of the City of San Bernardino.
2. S.S.E. Wyes with connecting sewer to be constructed - Shown on plan by ____
3. All house connections shall be constructed on an upward grade of 2 per cent from main sewer and shall extend from the main sewer to the property line.
4. All house connections are approximate and exact locations shall be determined in the field.
5. Manhole frames and covers to be constructed by Sewer Contractor, & below official grade.
6. All Standard Cross Sections of Curb, Gutter and Sidewalks are as per City of San Bernardino, Department of Engineering Std. Drawings No. 2321 & A.
7. The existence and location of any underground utility pipes or structures shown on these plans are obtained by a search of available records in the City of San Bernardino there are no existing utilities except as shown. The Contractor is required to take the precautionary measures to protect the utility lines and any other lines not of record or not shown on these drawings.
8. Sewer laterals to be constructed of either "Wedge-Lock", "Speed-Seal" or Bond-Seal" clay pipe or asbestos cement pipe. Sewer Mains shall be constructed of either "Wedge-Lock", Speed-Seal" or "Bond-Seal" clay pipe.
9. Manhole cover shall be the approved Manhole Frame and Cover Standard Assembly No. 1 by Ly & Nilon (Orland Knight) or approved equal.
10. Bench Mark: Screw in S.W. Curb Return at Rancho Ave. and Mill St. Elev. 1111.40 datum per City of San Bernardino Elev. 1111.40
11. All underground spring water encountered during construction must be drained by under ground system. No open drainage of spring water permitted on local Sts.

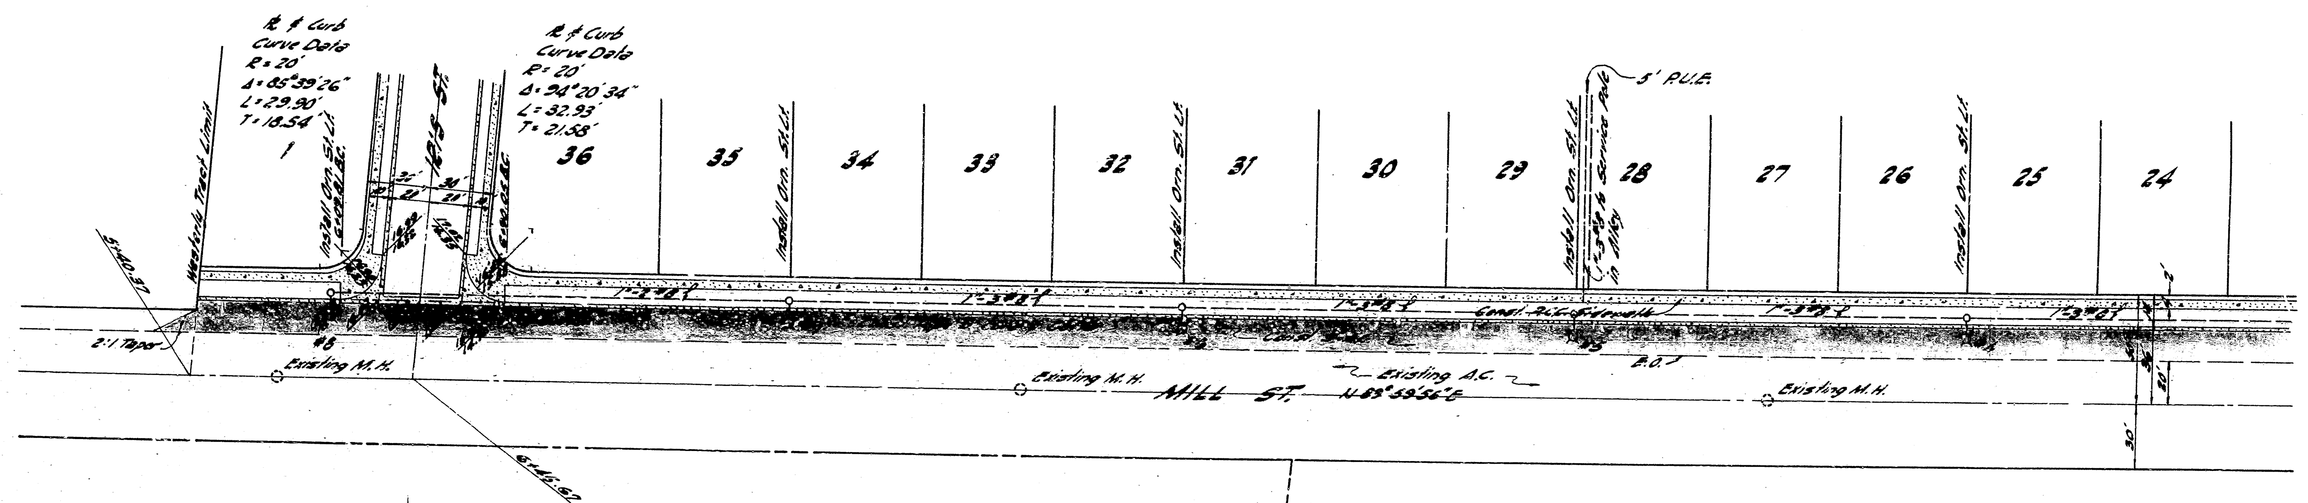

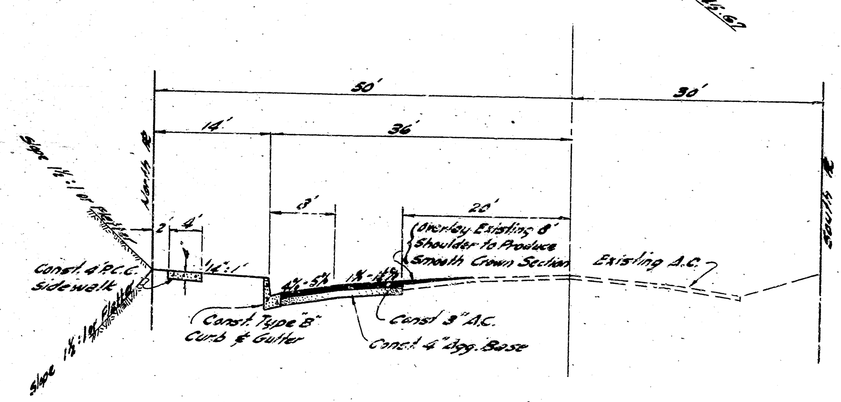

TYPICAL SECTION
MILL STREET
NO SCALE

SCALE 1"=40'

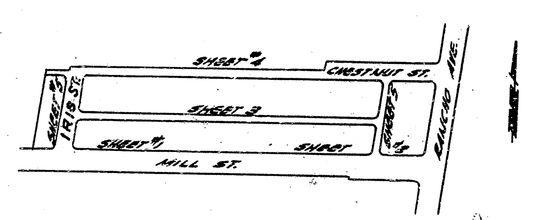

INDEX MAP
SCALE 1"=300'

BIDDELL, STRAHM & HOEZWING Civil Engineering — Land Surveying David T. Strahm Registered Civil Engineer No. 14231	APPROVED 6-3 1955 CITY ENGINEER 13653 REGISTERED CIVIL ENGINEER 48 DRAWING NO. 5299 SHEET 1 OF 5 SHEETS DRAWN BY Reg CHECKED BY RWW RECOMMENDED TCB
DEPARTMENT OF ENGINEERING CITY OF SAN BERNARDINO IMPROVEMENT PLANS TRACT NO. 7453	

300-T12 TRACT 7453

12