SHEET No 1

PLAN No 557

FOR SEWER

IN

STREET

N BASE LINE STREET AND

N NINETEENTH STREET

and

NINETEENTH STREET

BETWEEN

STREET and G STREET

IN THE CITY OF

SAN BERNARDINO CALIF

Scale 1"=60'
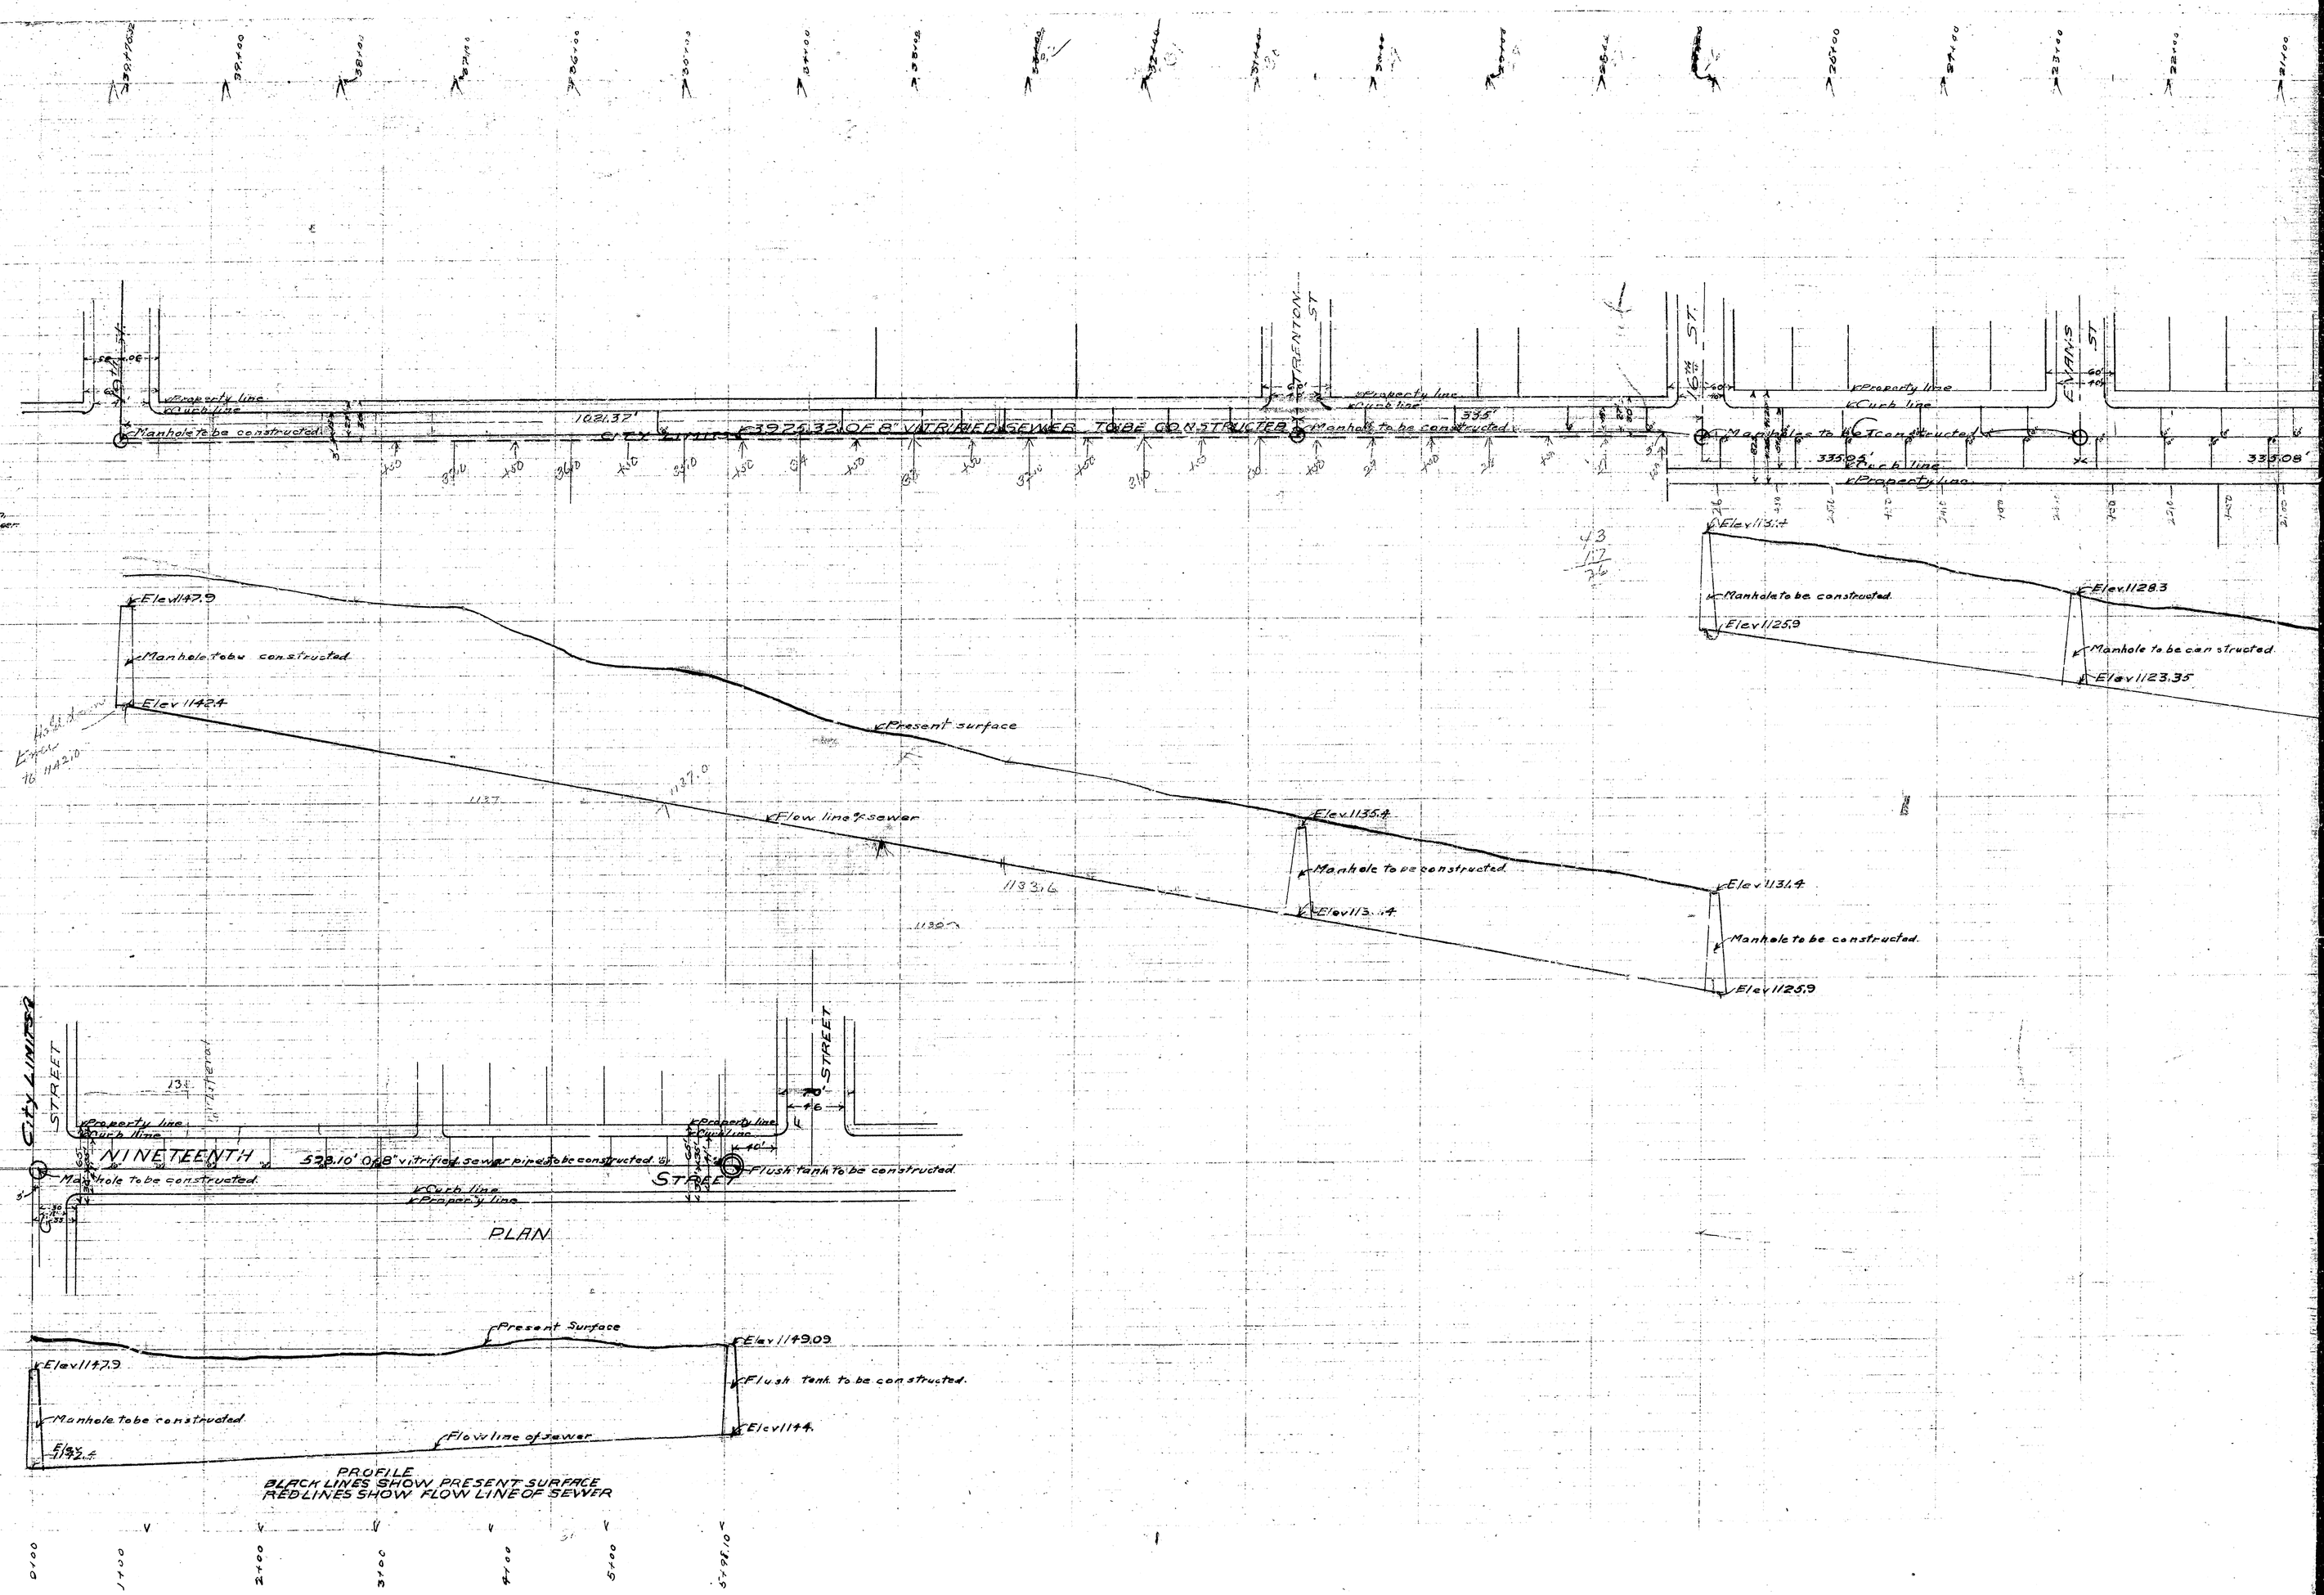
C.E. Johnson,
City Engineer