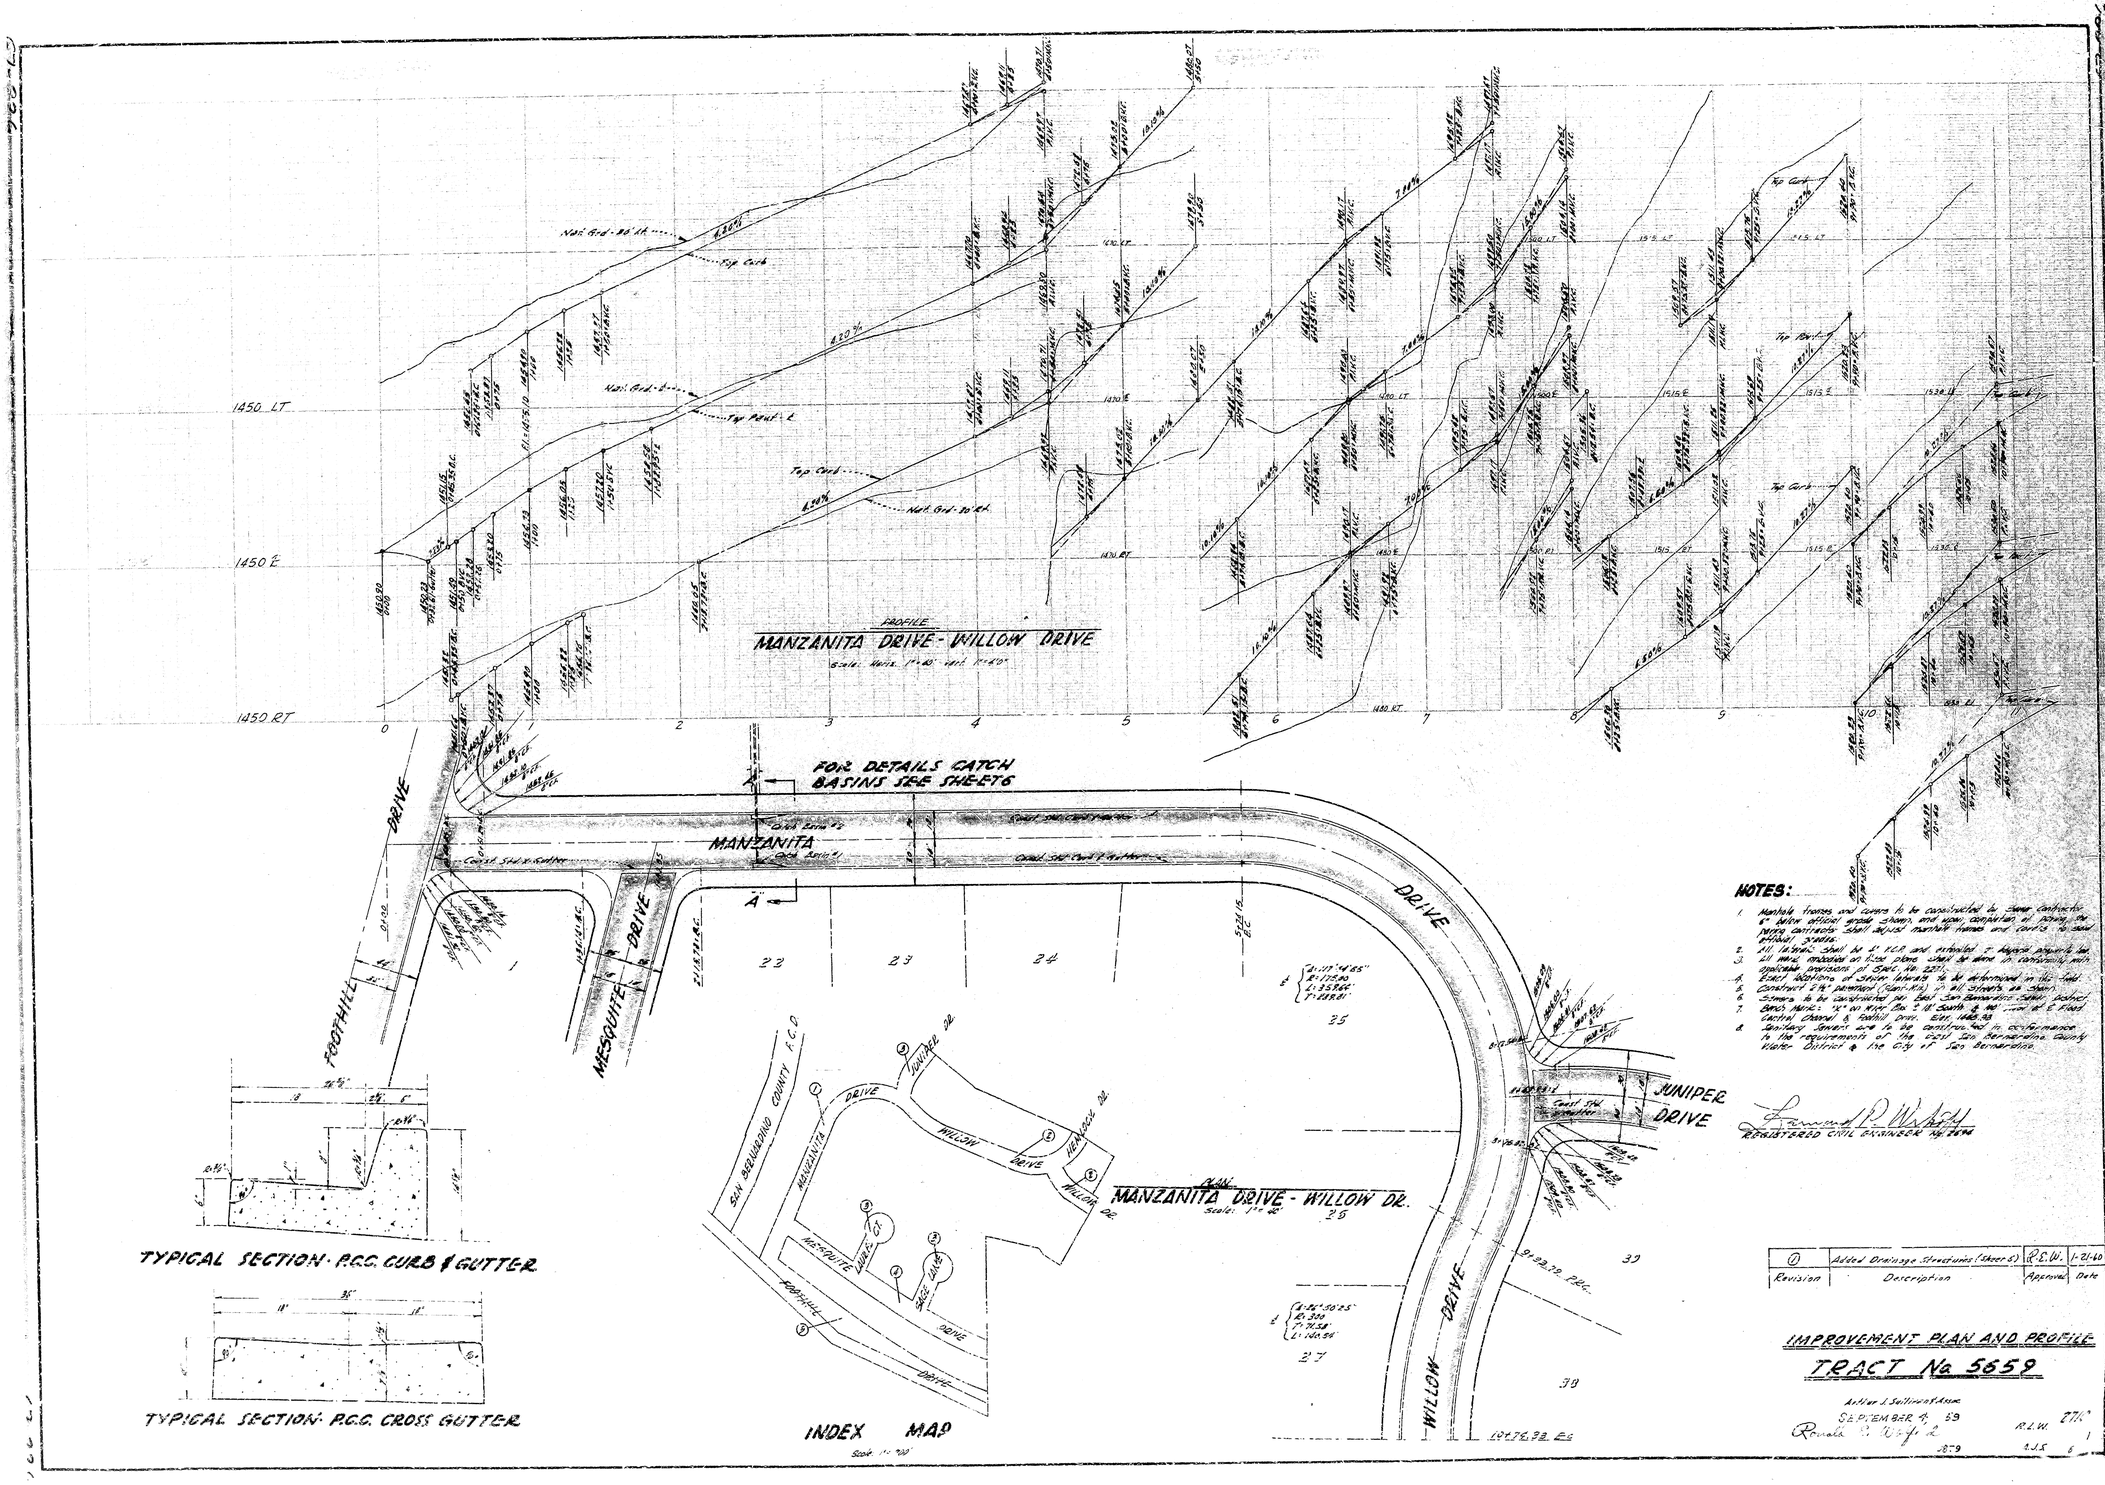
PROFILE
MANZANITA DRIVE - WILLOW DRIVE
Scale: Horiz. 1"=40' Vert. 1"=10'
1450 LT
1450 E
1450 RT
FOR DETAILS CATCH BASINS SEE SHEET 6
MANZANITA
DRIVE
FOOTHILL
MESQUITE
WILLOW
JUNIPER
Top Curb
Top Ditch
Nat. Grd. 80' Rt.
Nat. Grd. 80' Lt.
TYPICAL SECTION - P.C.C. CURB & GUTTER
TYPICAL SECTION - P.C.C. CROSS GUTTER
INDEX MAP
Scale: 1" = 200'
PLAN
MANZANITA DRIVE - WILLOW DR.
Scale: 1" = 20'
SAN BERNARDINO COUNTY F.C.D.
NOTES:
1. Manhole frames and covers to be constructed by sewer contractor & below official grade shown, and upon completion of paving, the water contractor shall adjust manhole frames and covers to meet official grades.
2. All laterals shall be 4" V.C.P. and extended 2' beyond property line.
3. All work indicated on this plans shall be done in conformity with applicable provisions of State Hy. 225.
4. Exact locations of sewer laterals to be determined in the field.
5. Construct 2" thick pavement (Type-Ha) in all streets as shown.
6. Sewers to be constructed per East San Bernardino County Sanitary Dist.
7. Bench Mark: 12" w/ wire flag 2' N of south & W corner of E. Foothill Central Channel & Foothill Drive. Elev. 1484.93
8. Sanitary Sewers are to be constructed in conformance to the requirements of the East San Bernardino County Water District & the City of San Bernardino.
REGISTERED CIVIL ENGINEER No. 26714
1 | Added Drainage Structures (Sheet 5) | R.E.W. | 1-21-60
Revision | Description | Approved | Date
IMPROVEMENT PLAN AND PROFILE
TRACT No 5659
Arthur J. Sullivan & Assoc.
SEPTEMBER 4, 59
R.L.W. ETC
A.J.S.
67-226
MAP PLANS - TR. 5659

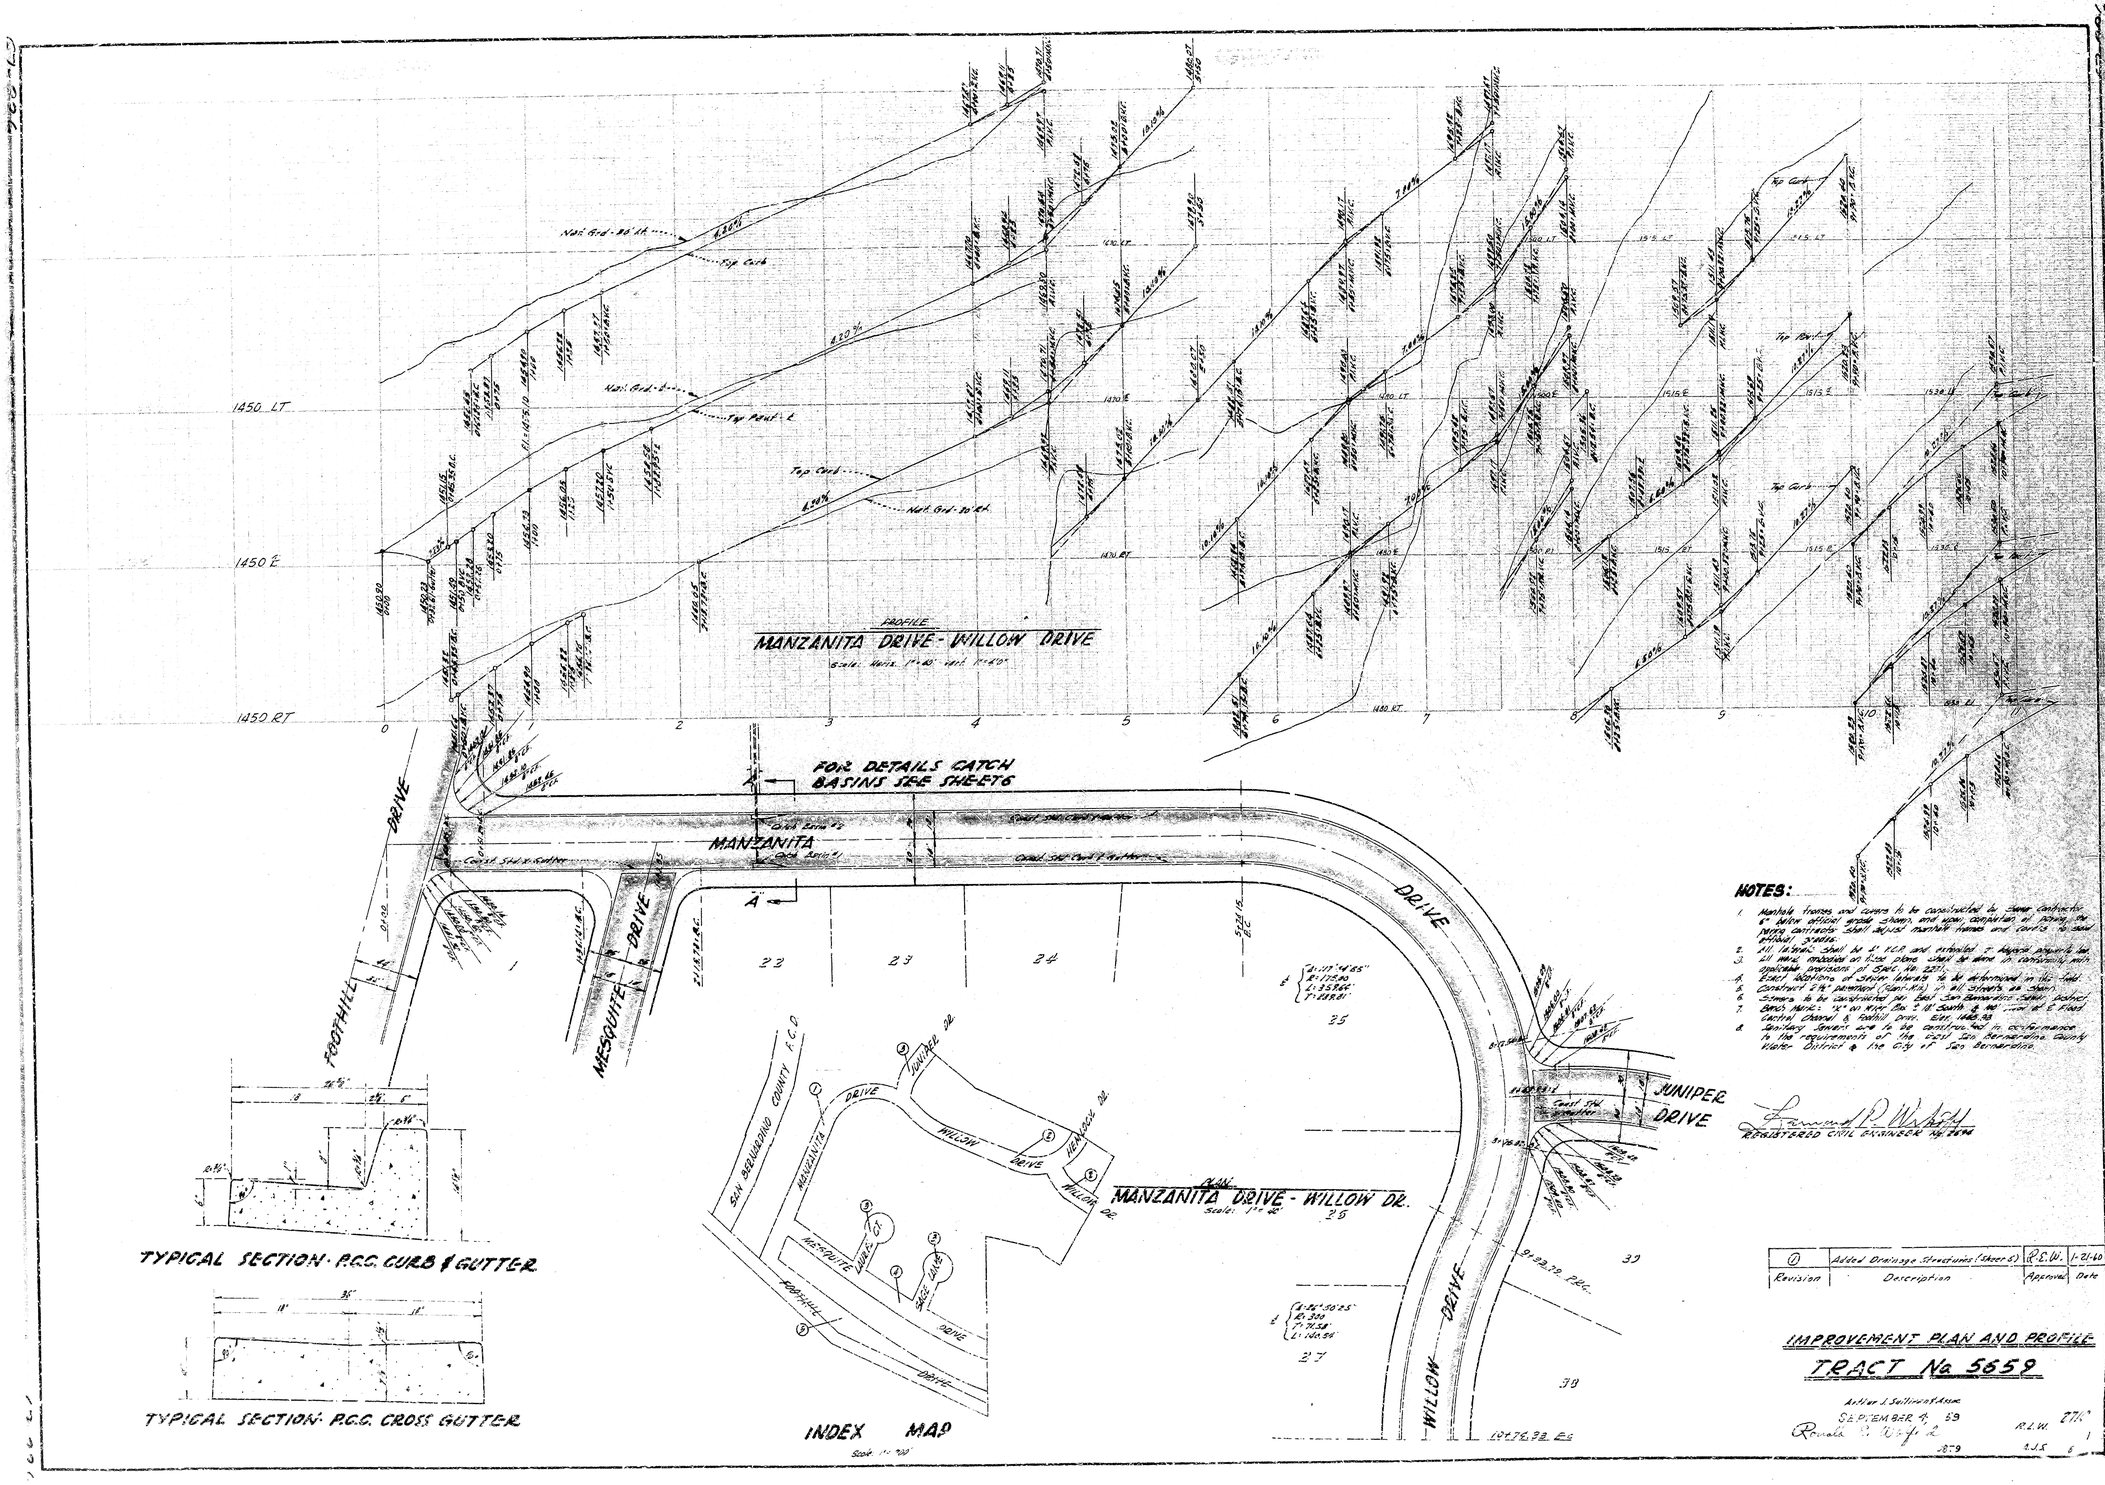
PROFILE
MANZANITA DRIVE - WILLOW DRIVE
Scale: Horiz. 1"=40' Vert. 1"=10'
1450 LT
1450 E
1450 RT
FOR DETAILS CATCH BASINS SEE SHEET 6
MANZANITA
DRIVE
FOOTHILL
MESQUITE
WILLOW
JUNIPER
Top Curb
Top Ditch
Nat. Grd. 80' Rt.
Nat. Grd. 80' Lt.
TYPICAL SECTION - P.C.C. CURB & GUTTER
TYPICAL SECTION - P.C.C. CROSS GUTTER
INDEX MAP
Scale: 1" = 200'
PLAN
MANZANITA DRIVE - WILLOW DR.
Scale: 1" = 20'
SAN BERNARDINO COUNTY F.C.D.
NOTES:
1. Manhole frames and covers to be constructed by sewer contractor & below official grade shown, and upon completion of paving, the water contractor shall adjust manhole frames and covers to meet official grades.
2. All laterals shall be 4" V.C.P. and extended 2' beyond property line.
3. All work indicated on this plans shall be done in conformity with applicable provisions of State Hy. 225.
4. Exact locations of sewer laterals to be determined in the field.
5. Construct 2" thick pavement (Type-Ha) in all streets as shown.
6. Sewers to be constructed per East San Bernardino County Sanitary Dist.
7. Bench Mark: 12" w/ wire flag 2' N of south & W corner of E. Foothill Central Channel & Foothill Drive. Elev. 1484.93
8. Sanitary Sewers are to be constructed in conformance to the requirements of the East San Bernardino County Water District & the City of San Bernardino.
REGISTERED CIVIL ENGINEER No. 26714
1 | Added Drainage Structures (Sheet 5) | R.E.W. | 1-21-60
Revision | Description | Approved | Date
IMPROVEMENT PLAN AND PROFILE
TRACT No 5659
Arthur J. Sullivan & Assoc.
SEPTEMBER 4, 59
R.L.W. ETC
A.J.S.
67-226
MAP PLANS - TR. 5659