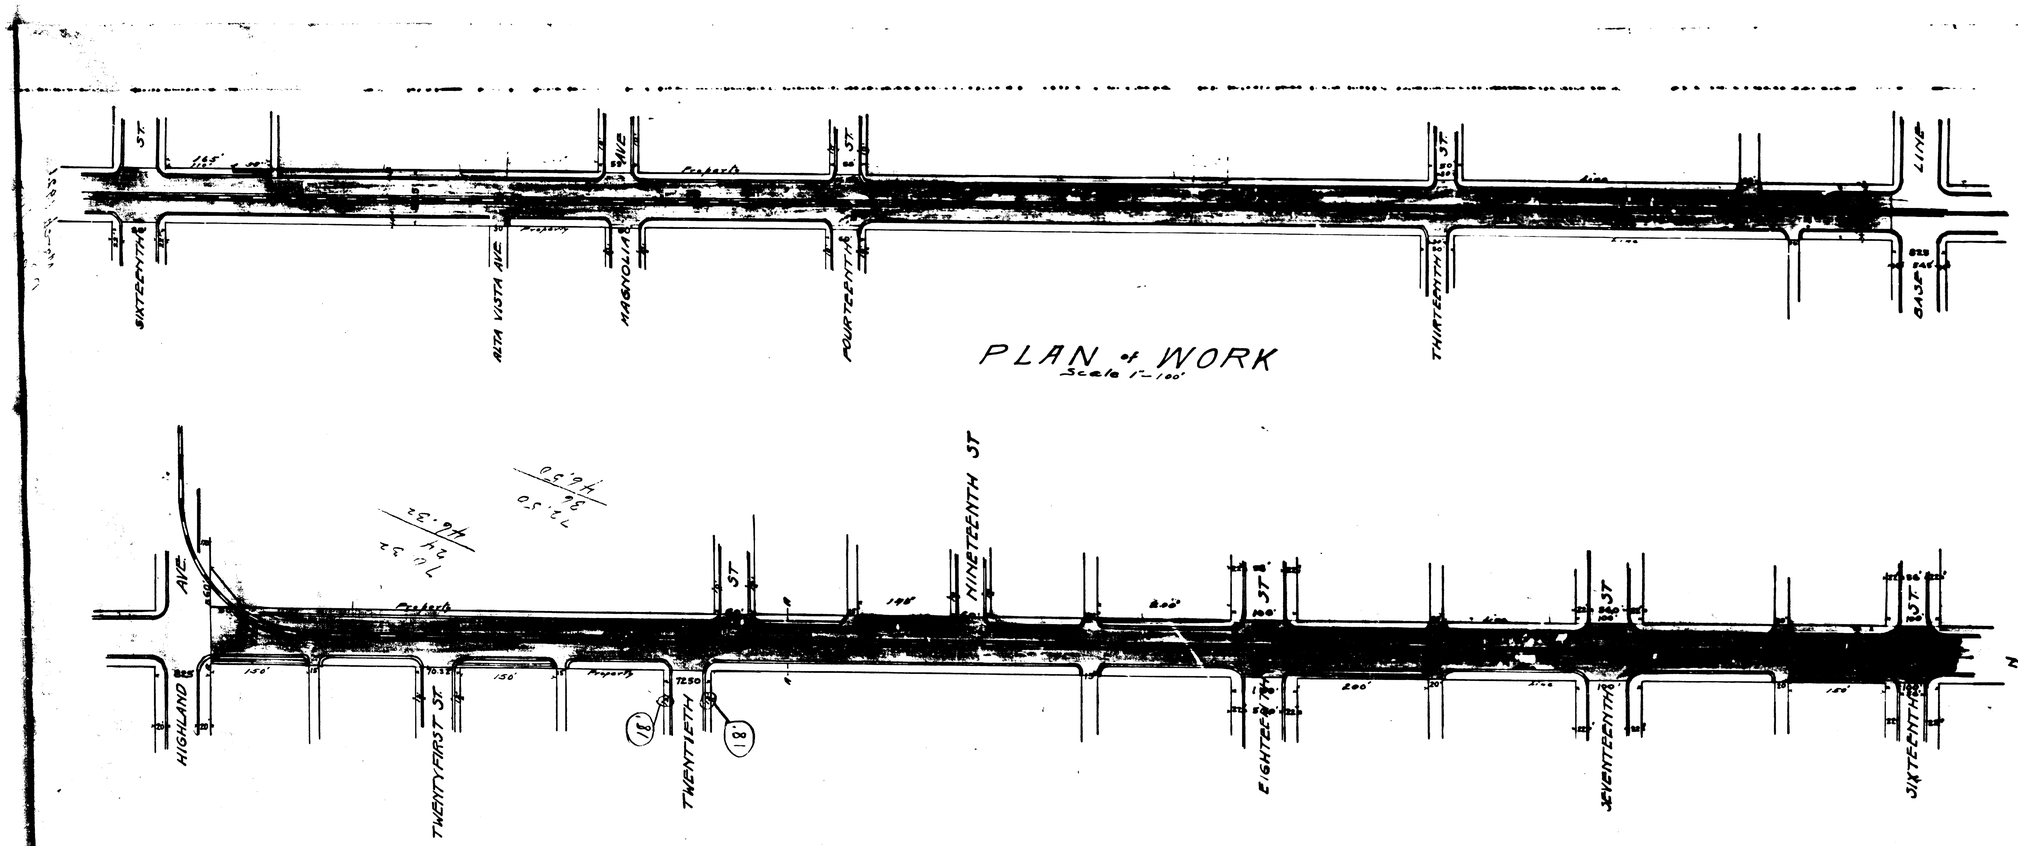

PLAN of WORK
Scale 1"=100'

LEGEND
In or " means inch or inches
Ft or ' means foot or feet
St. means street
Ave. means avenue
Curb and walk now in place
Curb and walk to be constructed shown thus
Street to be paved shown thus
Concrete in section shown thus
Portion of D Street to be paved by Pacific Electric Railway Co. shown thus

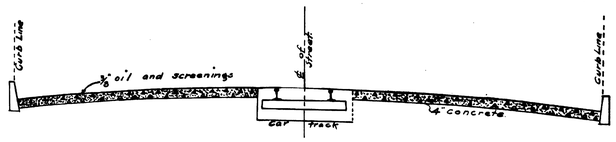

A-A
SECTION OF PAVEMENT
Scales Hor 1"=6'
Vert 1"=3'

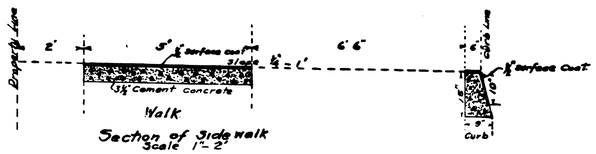

Section of Sidewalk
Scale 1"=2'

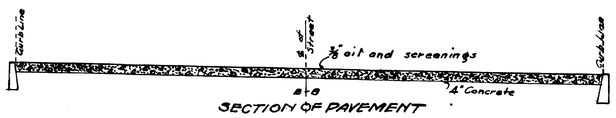

B-B
SECTION OF PAVEMENT
Scales Hori 1"=6'
Ver 1"=3'

No. 374
PLANS
FOR THE IMPROVEMENT OF
D STREET
FROM THE NORTH LINE OF BASE LINE
TO THE SOUTH LINE OF HIGHLAND AVE
CITY OF SAN BERNARDINO
CALIFORNIA
March 1921

Neil R. Brown