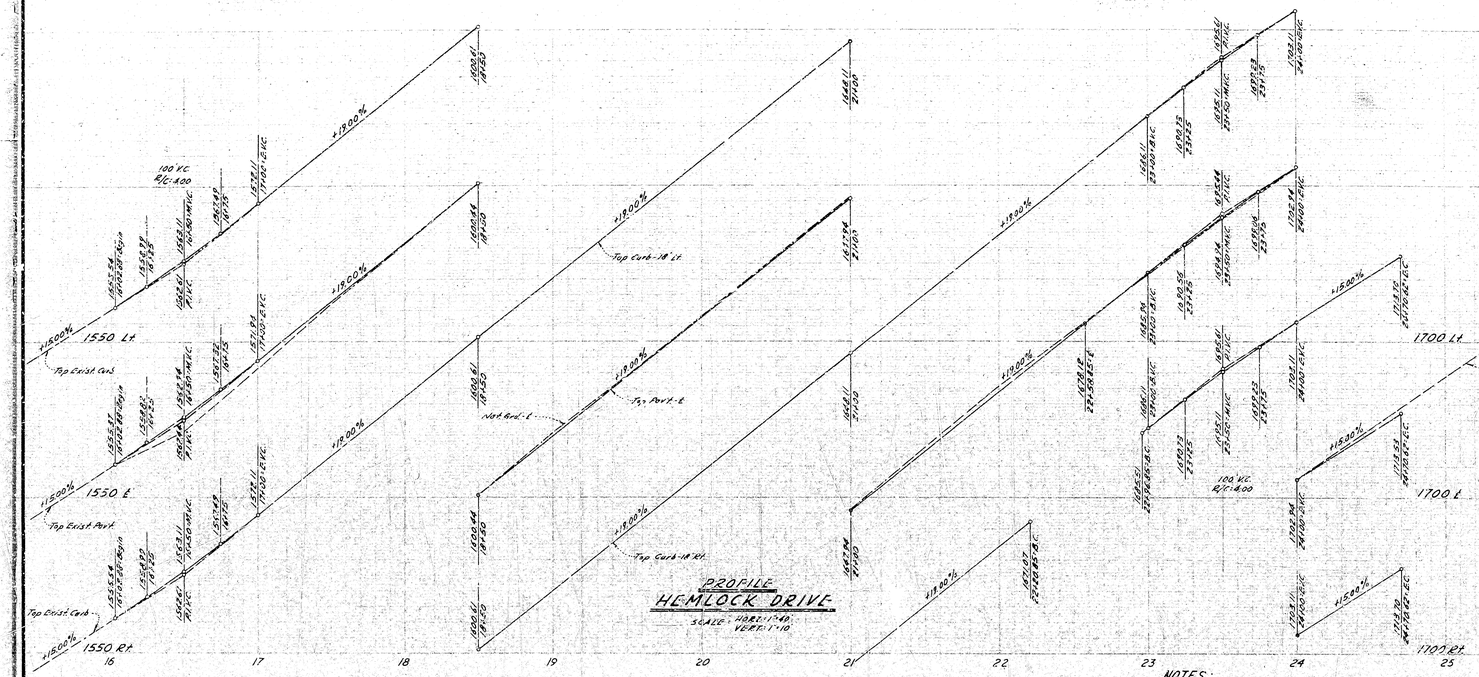

NOTES:

1. Manhole frames & covers, constructed by sewer contractor & shown official grade shown, and upon completion of paving, the paving contractor shall adjust manhole frames & covers to said official grade.
2. All laterals are 4" V.C.P. and extended 2' beyond property line.
3. All work embodied on these plans shall be done in conformity with applicable provisions of Spec. No. 2371.
4. Exact locations of sewer laterals determined in the field.
5. Construct 2½" pavement (plant mix) on all streets as shown.
6. Sewers constructed per East San Bernardino Sewer District.
7. Bench Mark: "X" on wier box 7.18' South & 80' West of ℄ flood control channel & Foothill Blvd. Elev. 1455.33
8. Sanitary sewers are constructed in conformance to the requirements of the East San Bernardino County Water District & the City of San Bernardino.

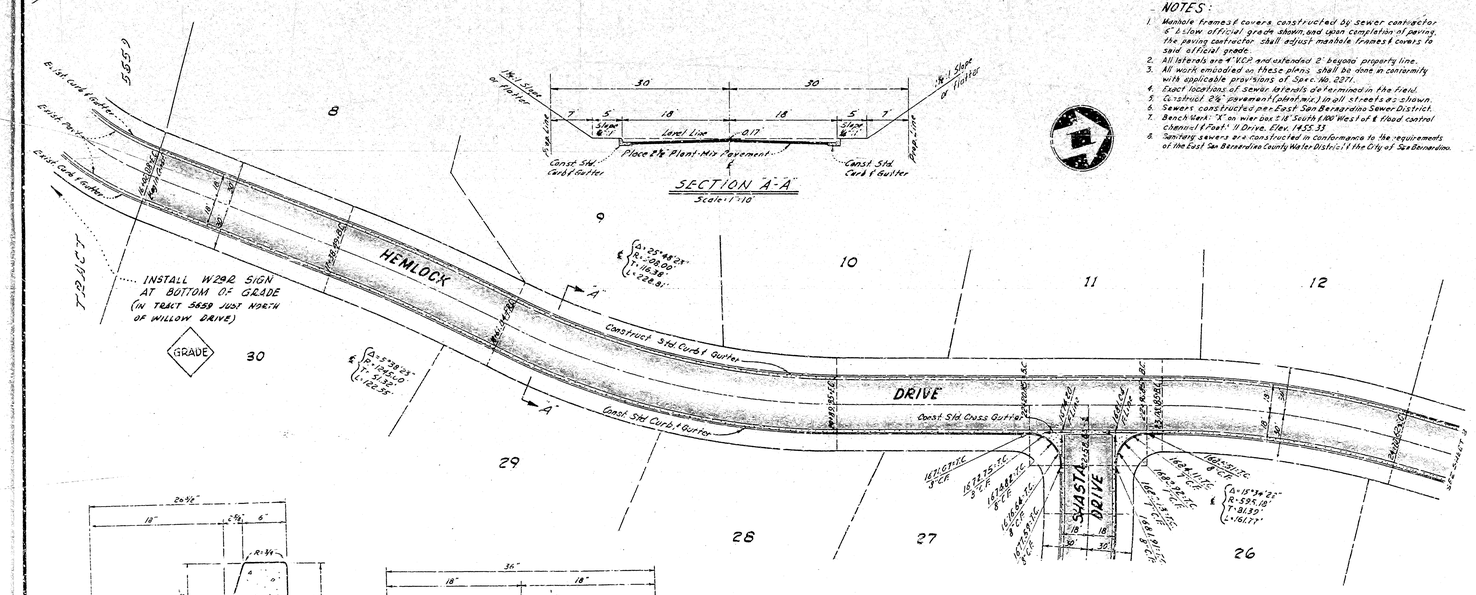

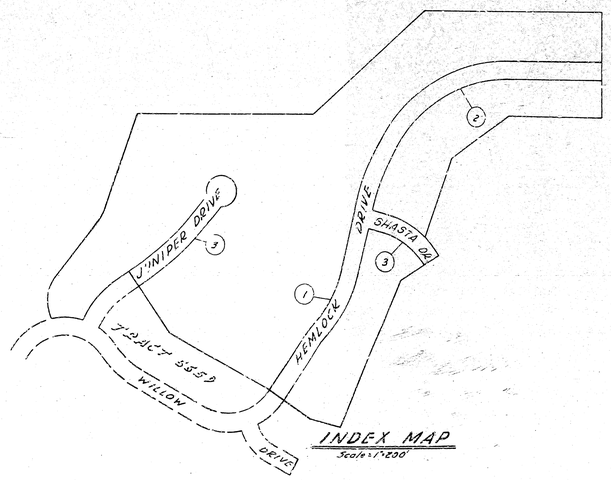

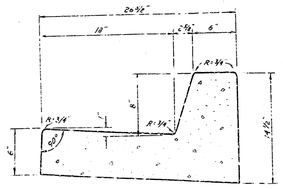

TYPICAL SECTION-P.C.C. CURB & GUTTER

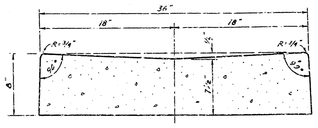

TYPICAL SECTION- P.C.C. CROSS GUTTER

PLAN
HEMLOCK DRIVE
SCALE - 1"=40'

CITY OF

IMPROVEMENT PLAN AND PROFILE

TRACT NO. 6187

Arthur J. Sullivant Assoc.
OCTOBER 13, 60
Ronald E. Wolf

Lawrence P. Wikoff
REGISTERED CIVIL ENGINEER No. 2554

R.L.W. 2804

EO. 22.1