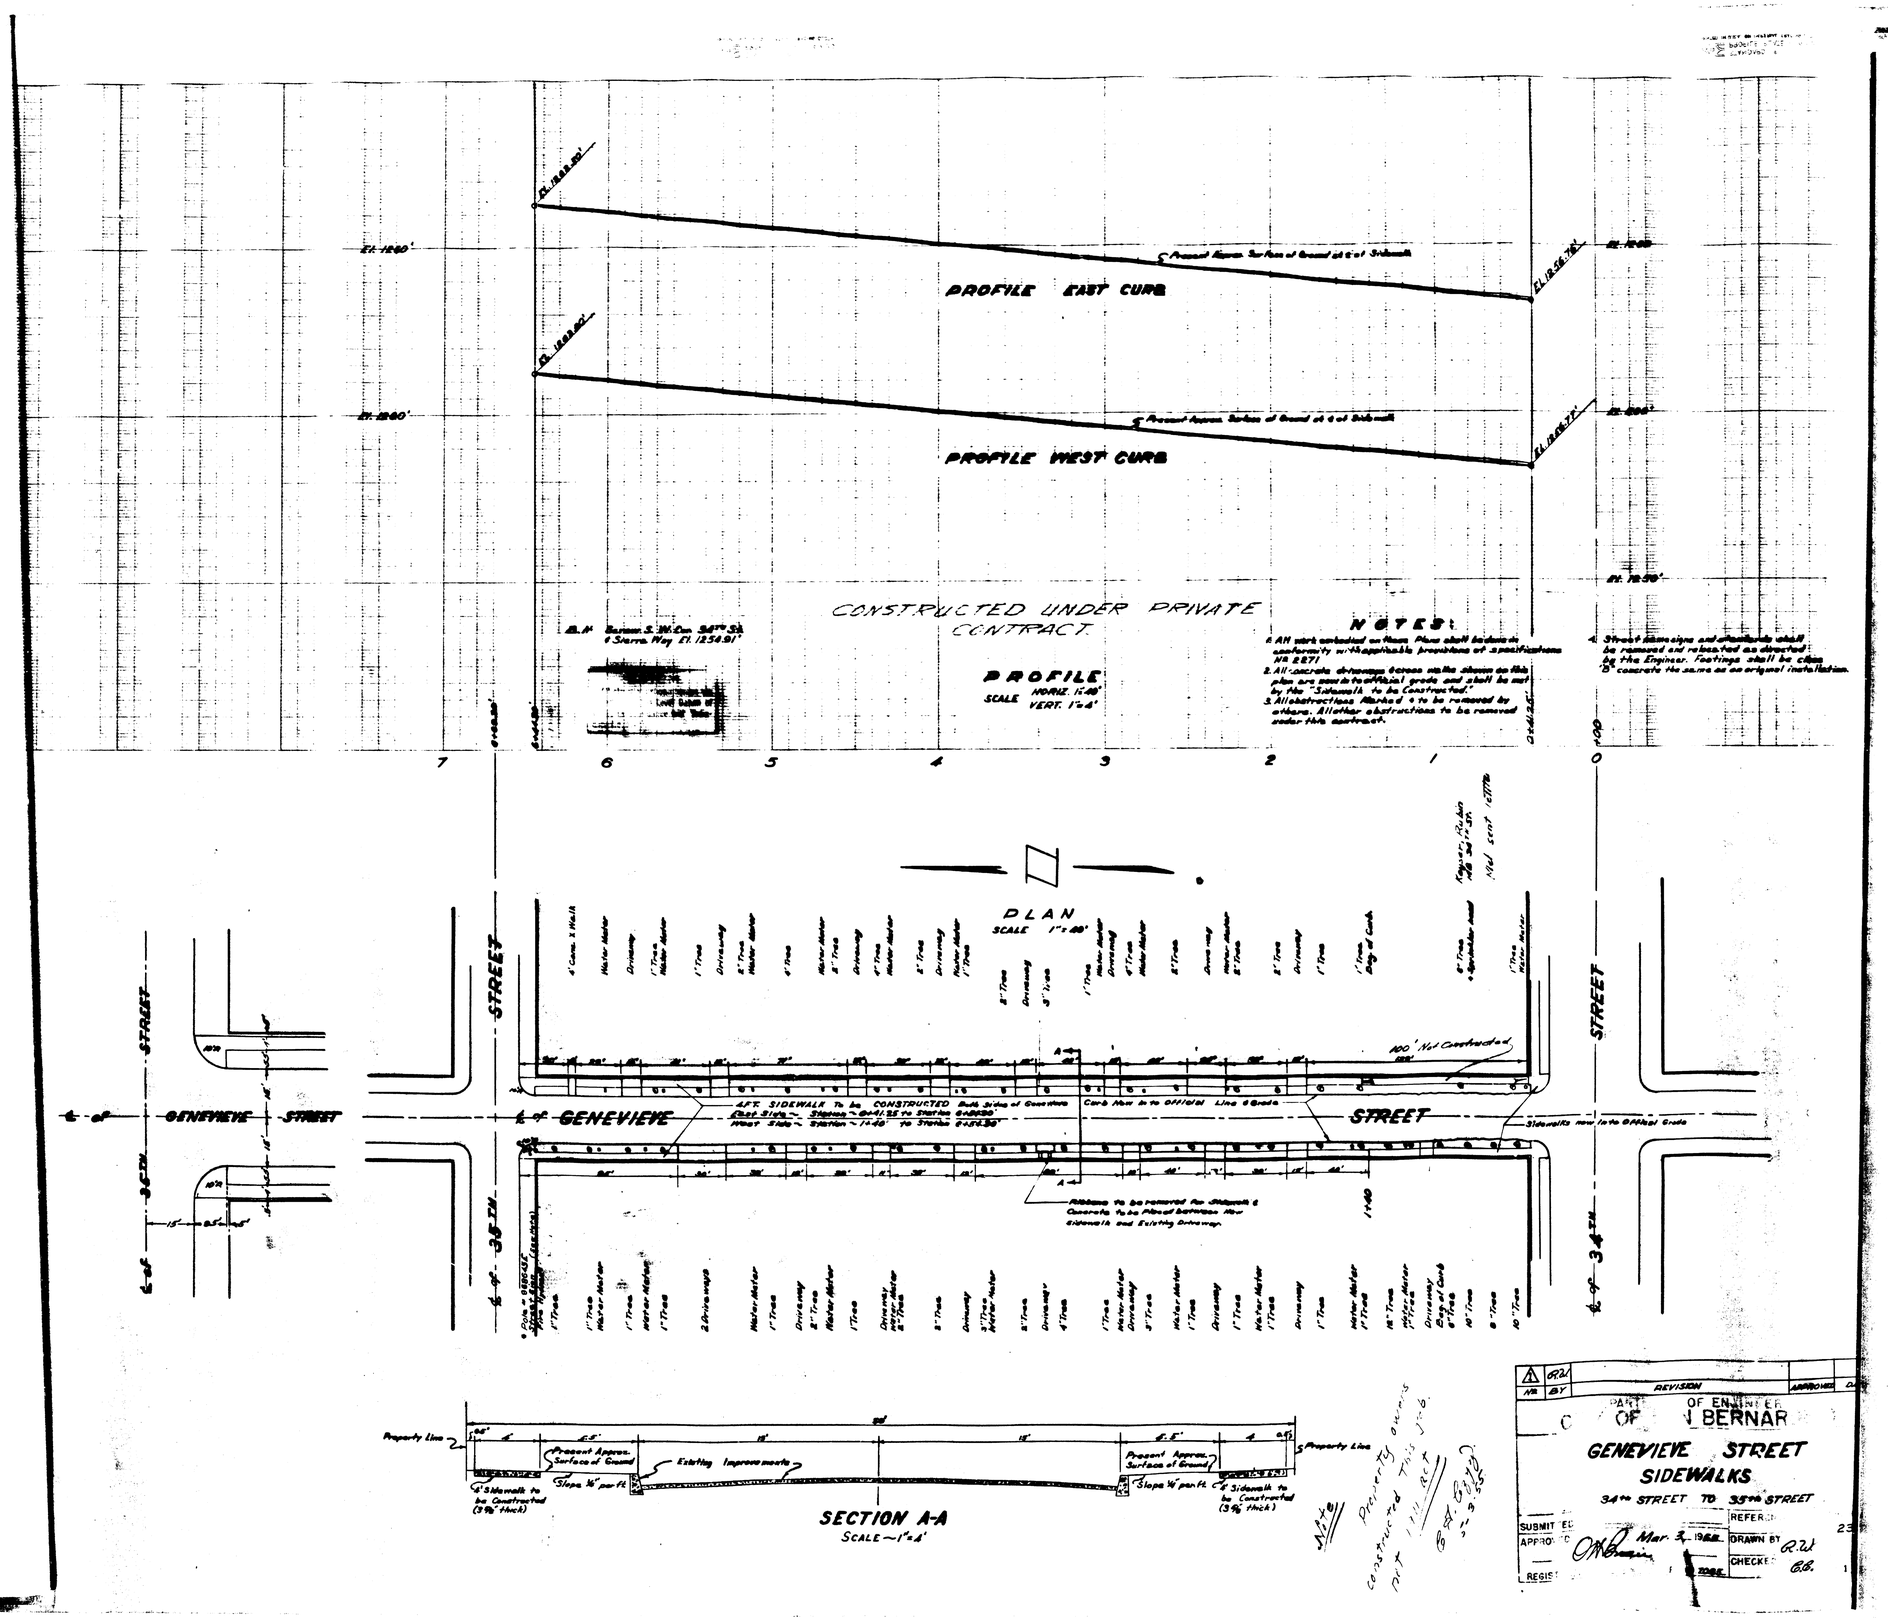
PROFILE EAST CURB
PROFILE WEST CURB
CONSTRUCTED UNDER PRIVATE CONTRACT.
PROFILE
SCALE HORIZ. 1"=40'
VERT. 1"=4'
NOTES:
PLAN
SCALE 1"=40'
GENEVIEVE STREET
34TH STREET
35TH STREET
SECTION A-A
SCALE — 1"=4'
GENEVIEVE STREET SIDEWALKS
34TH STREET TO 35TH STREET
REVISION
DRAWN BY
CHECKED