63-228 TR. 6428

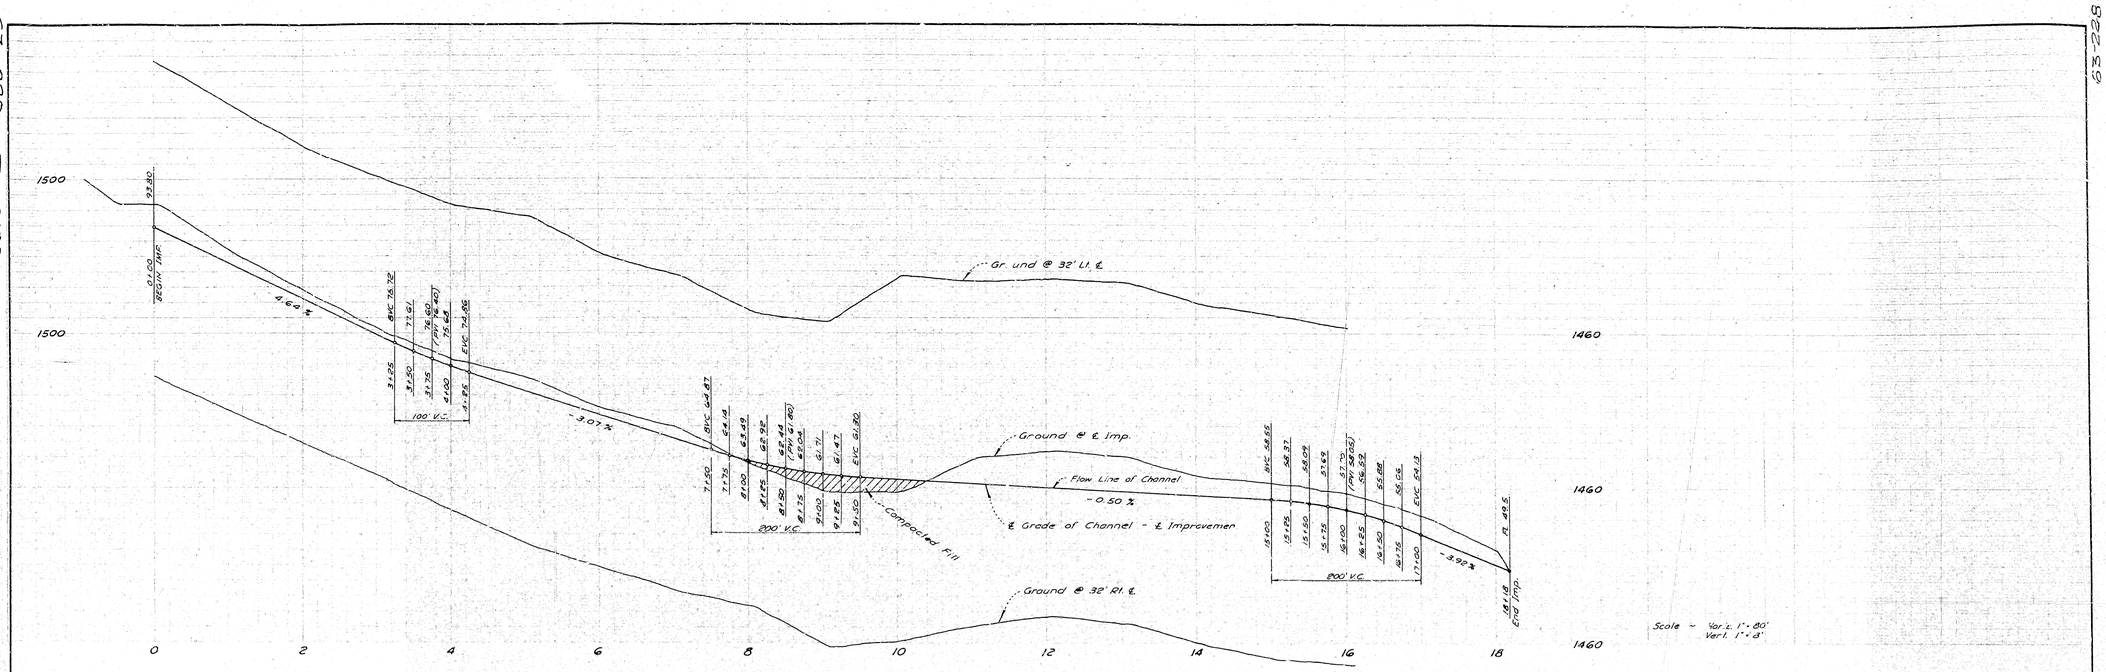

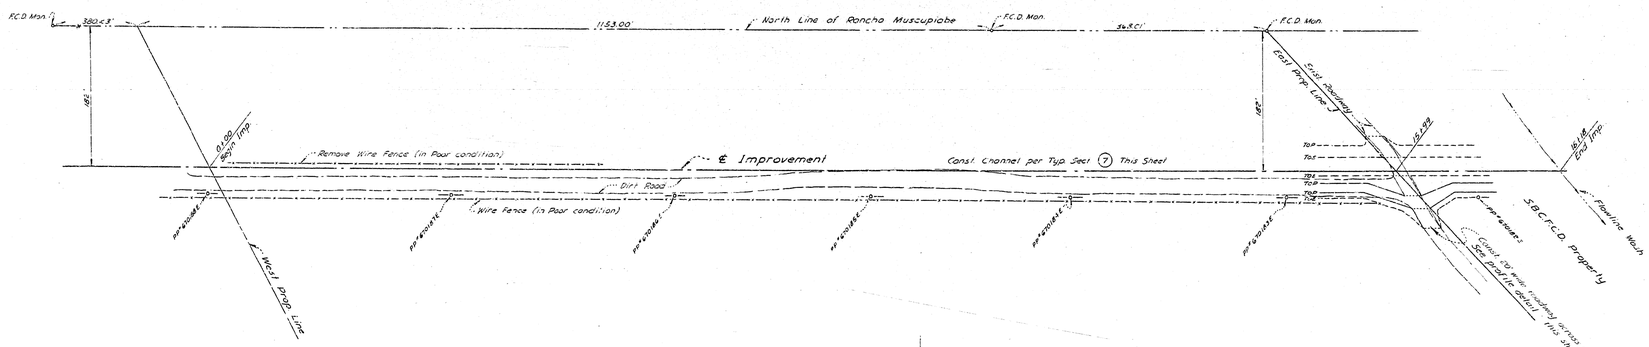

Note : A Permit from the San Bernardino County Flood Control District will be required prior to the beginning of any encroachments or construction to be placed on S.B.C.F.C.D. easement or right of way.

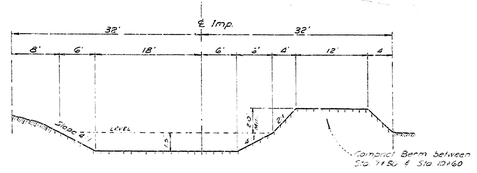

Typical Section 7

Q = 100 cfs, S = 0.0050, n = 0.04

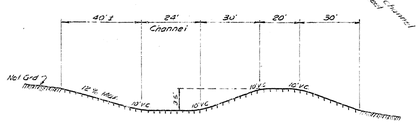

Roadway Profile Crossing Channel

TRACT NO. 6428	DRAWING NO
SHEET 8 OF 8 SHEETS	2901

63-228 TR. 6428

63-228 TR. 6428

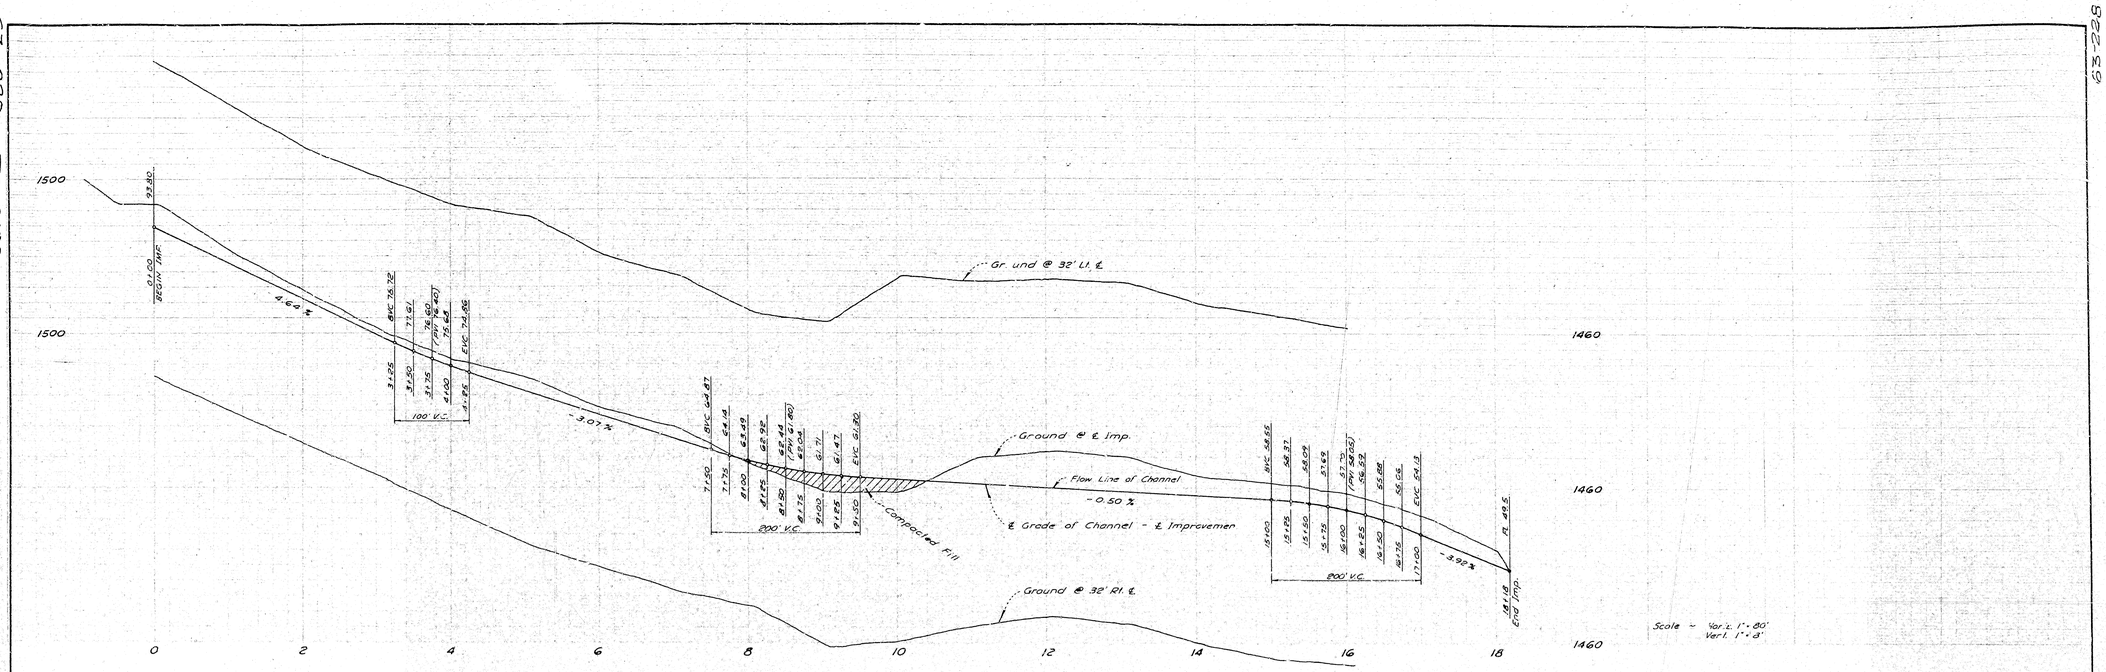

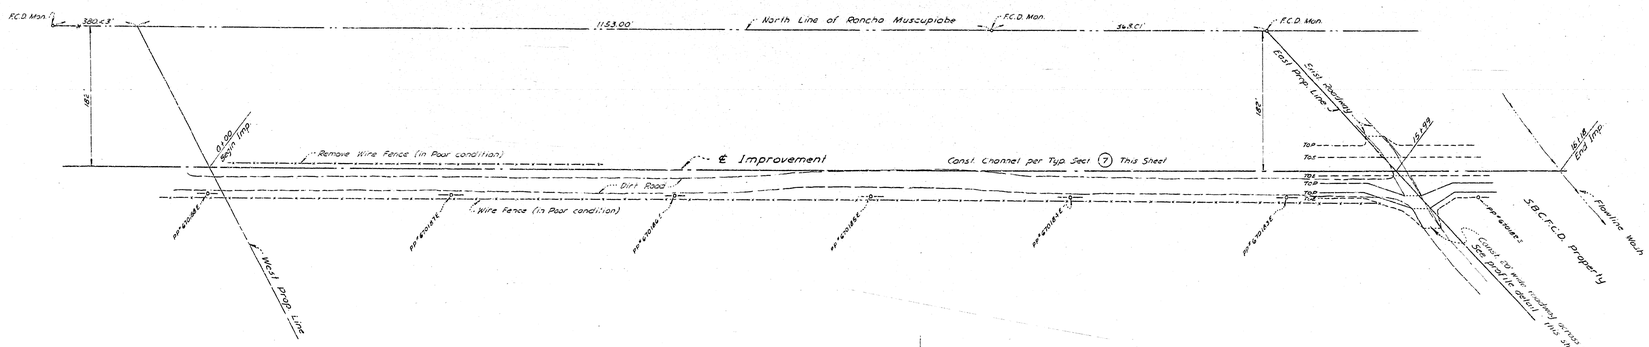

Note : A Permit from the San Bernardino County Flood Control District will be required prior to the beginning of any encroachments or construction to be placed on S.B.C.F.C.D. easement or right of way.

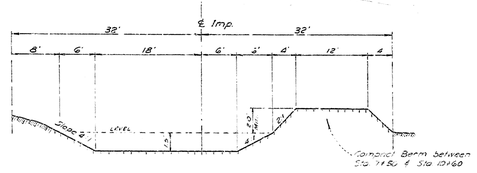

Typical Section 7

Q = 100 cfs, S = 0.0050, n = 0.04

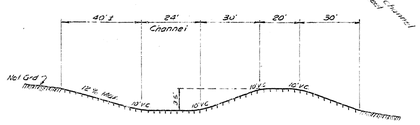

Roadway Profile Crossing Channel

TRACT NO. 6428	DRAWING NO
SHEET 8 OF 8 SHEETS	2901

63-228 TR. 6428