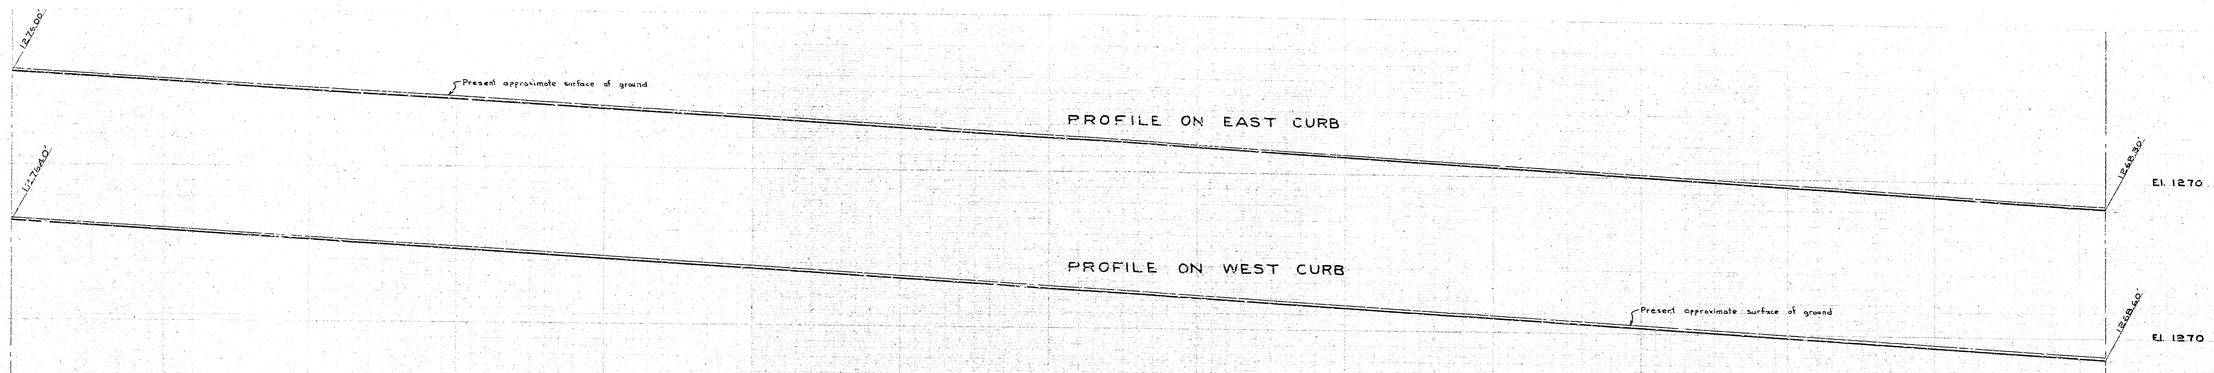

PROFILES

Scale: Horiz. 1" = 20'
Vert. 1" = 4'

NOTES

1) All work embodied on these plans shall be done in conformity with applicable provisions of Specifications No 2126.

2) All concrete driveways & cross-walks shown on this plan are in to official grade and shall be met with the "Sidewalk to be Constructed".

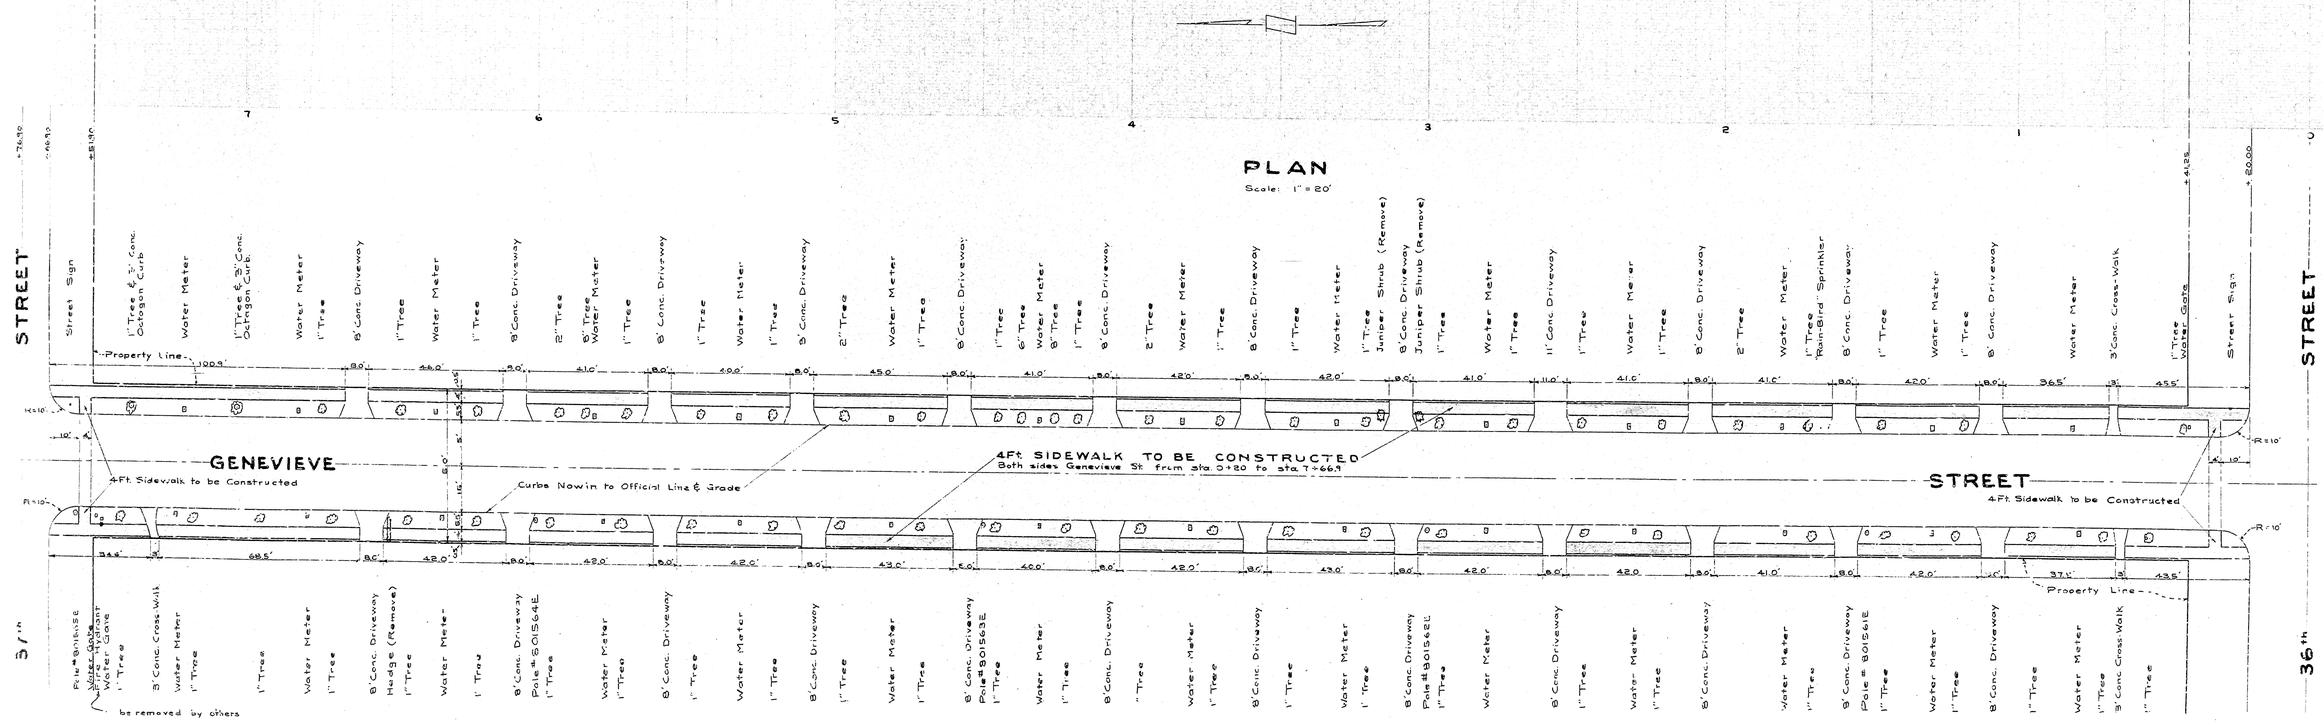

PLAN ADOPTED _____

CITY OF SAN FERNANDO

GENEVIEVE STREET
SIDEWALK PLAN
FROM 36th STREET TO 3rd STE

Jan. 8, 54

7065

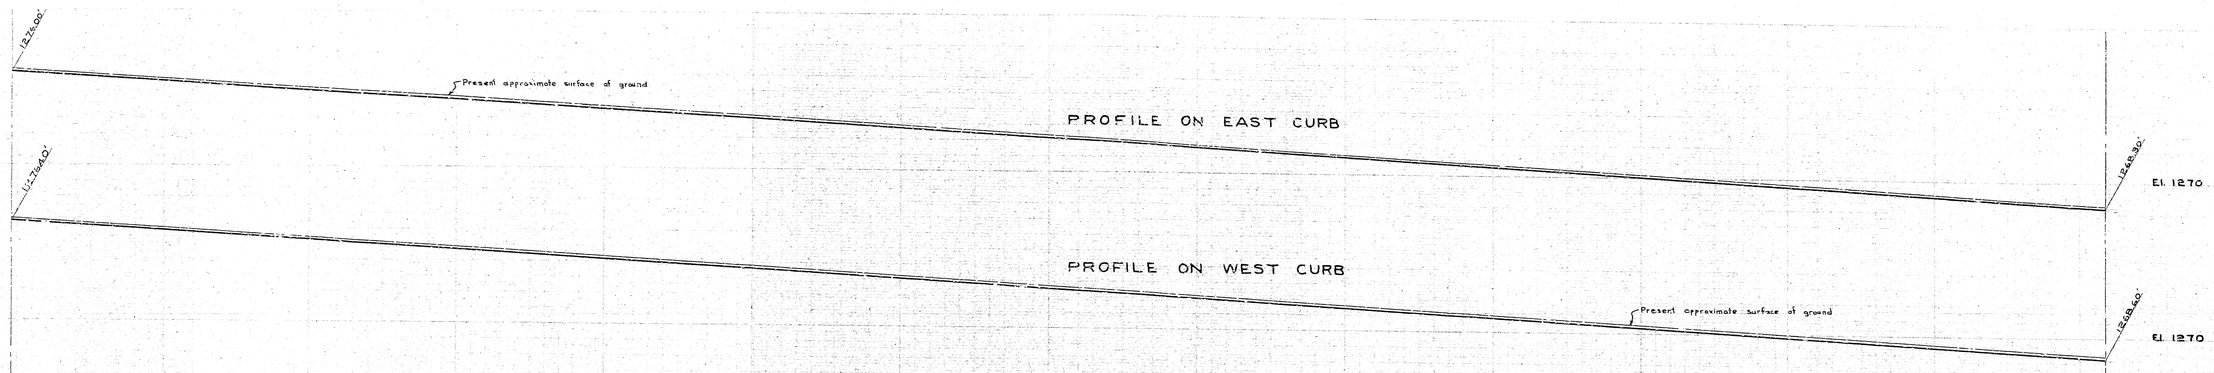

PROFILES

Scale: Horiz. 1" = 20'
Vert. 1" = 4'

NOTES

1) All work embodied on these plans shall be done in conformity with applicable provisions of Specifications No 2126.

2) All concrete driveways & cross-walks shown on this plan are in to official grade and shall be met with the "Sidewalk to be Constructed".

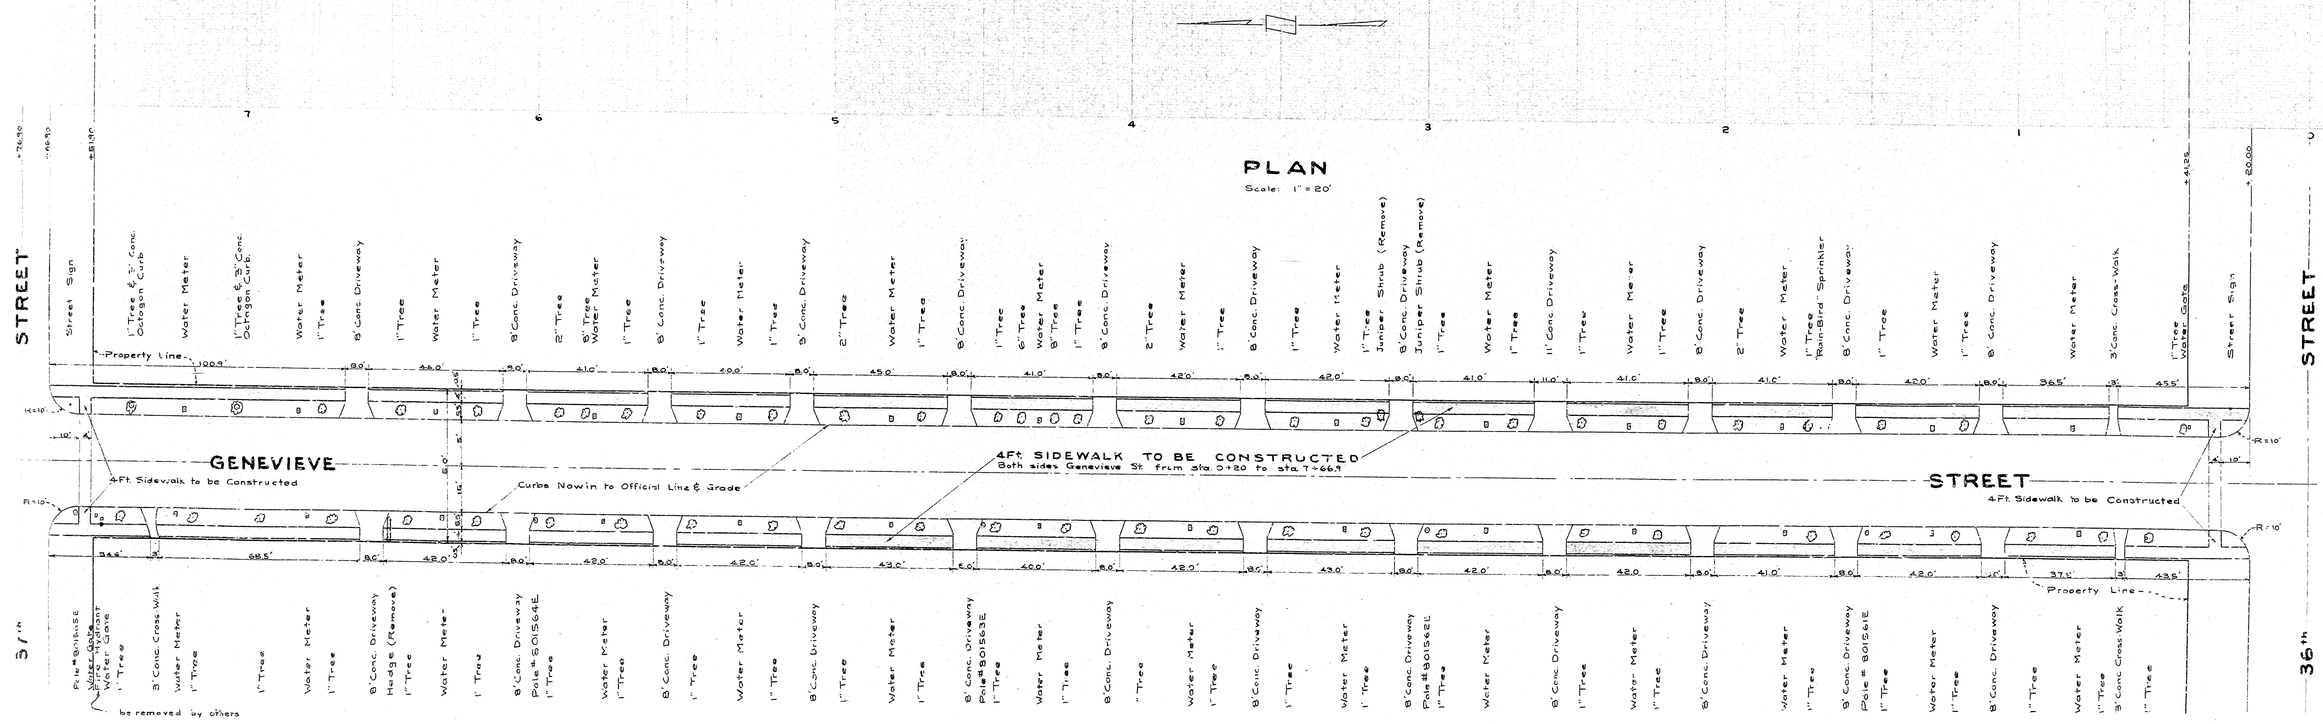

PLAN ADOPTED _____

CITY OF SAN FERNANDO

GENEVIEVE STREET
SIDEWALK PLAN
FROM 36th STREET TO 3rd STE

Jan. 8, 54

7065