FILED

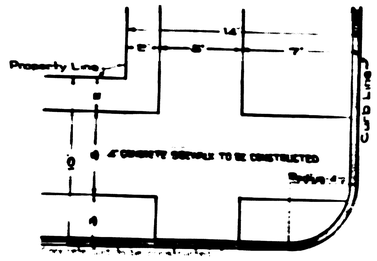

PLAN OF RETURN
Scale 1" = 4'

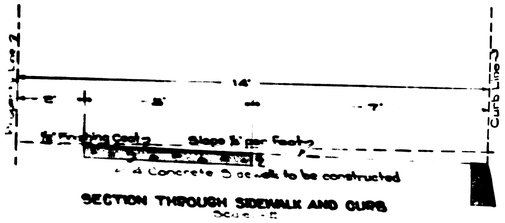

SECTION THROUGH SIDEWALK AND CURB
Scale 1" = 2'

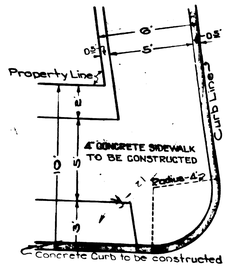

PLAN OF RETURN
Scale 1" = 4'

SHEET NO. 5
PLAN NO. 734
SHOWING

PROFILE OF SIXTEENTH STREET

FROM MASSACHUSETTS AVENUE TO SUNRISE DRIVE

AND

PROFILE OF SUNRISE DRIVE

FROM FOURTEENTH STREET TO SIXTEENTH STREET
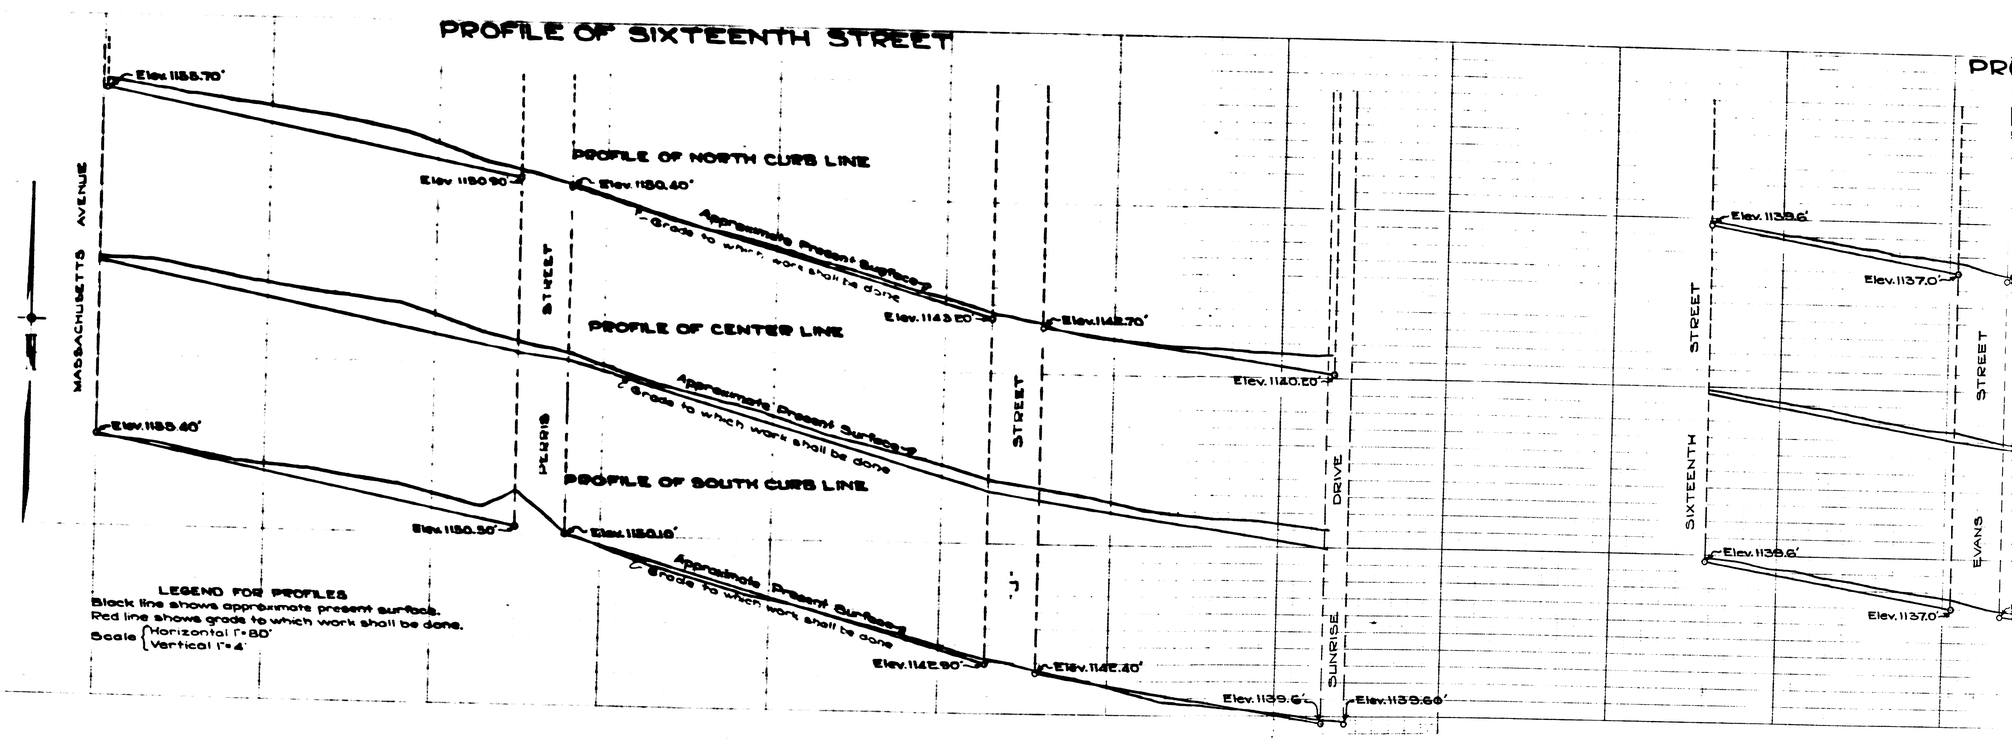
For legend see sheet number 1 & 2