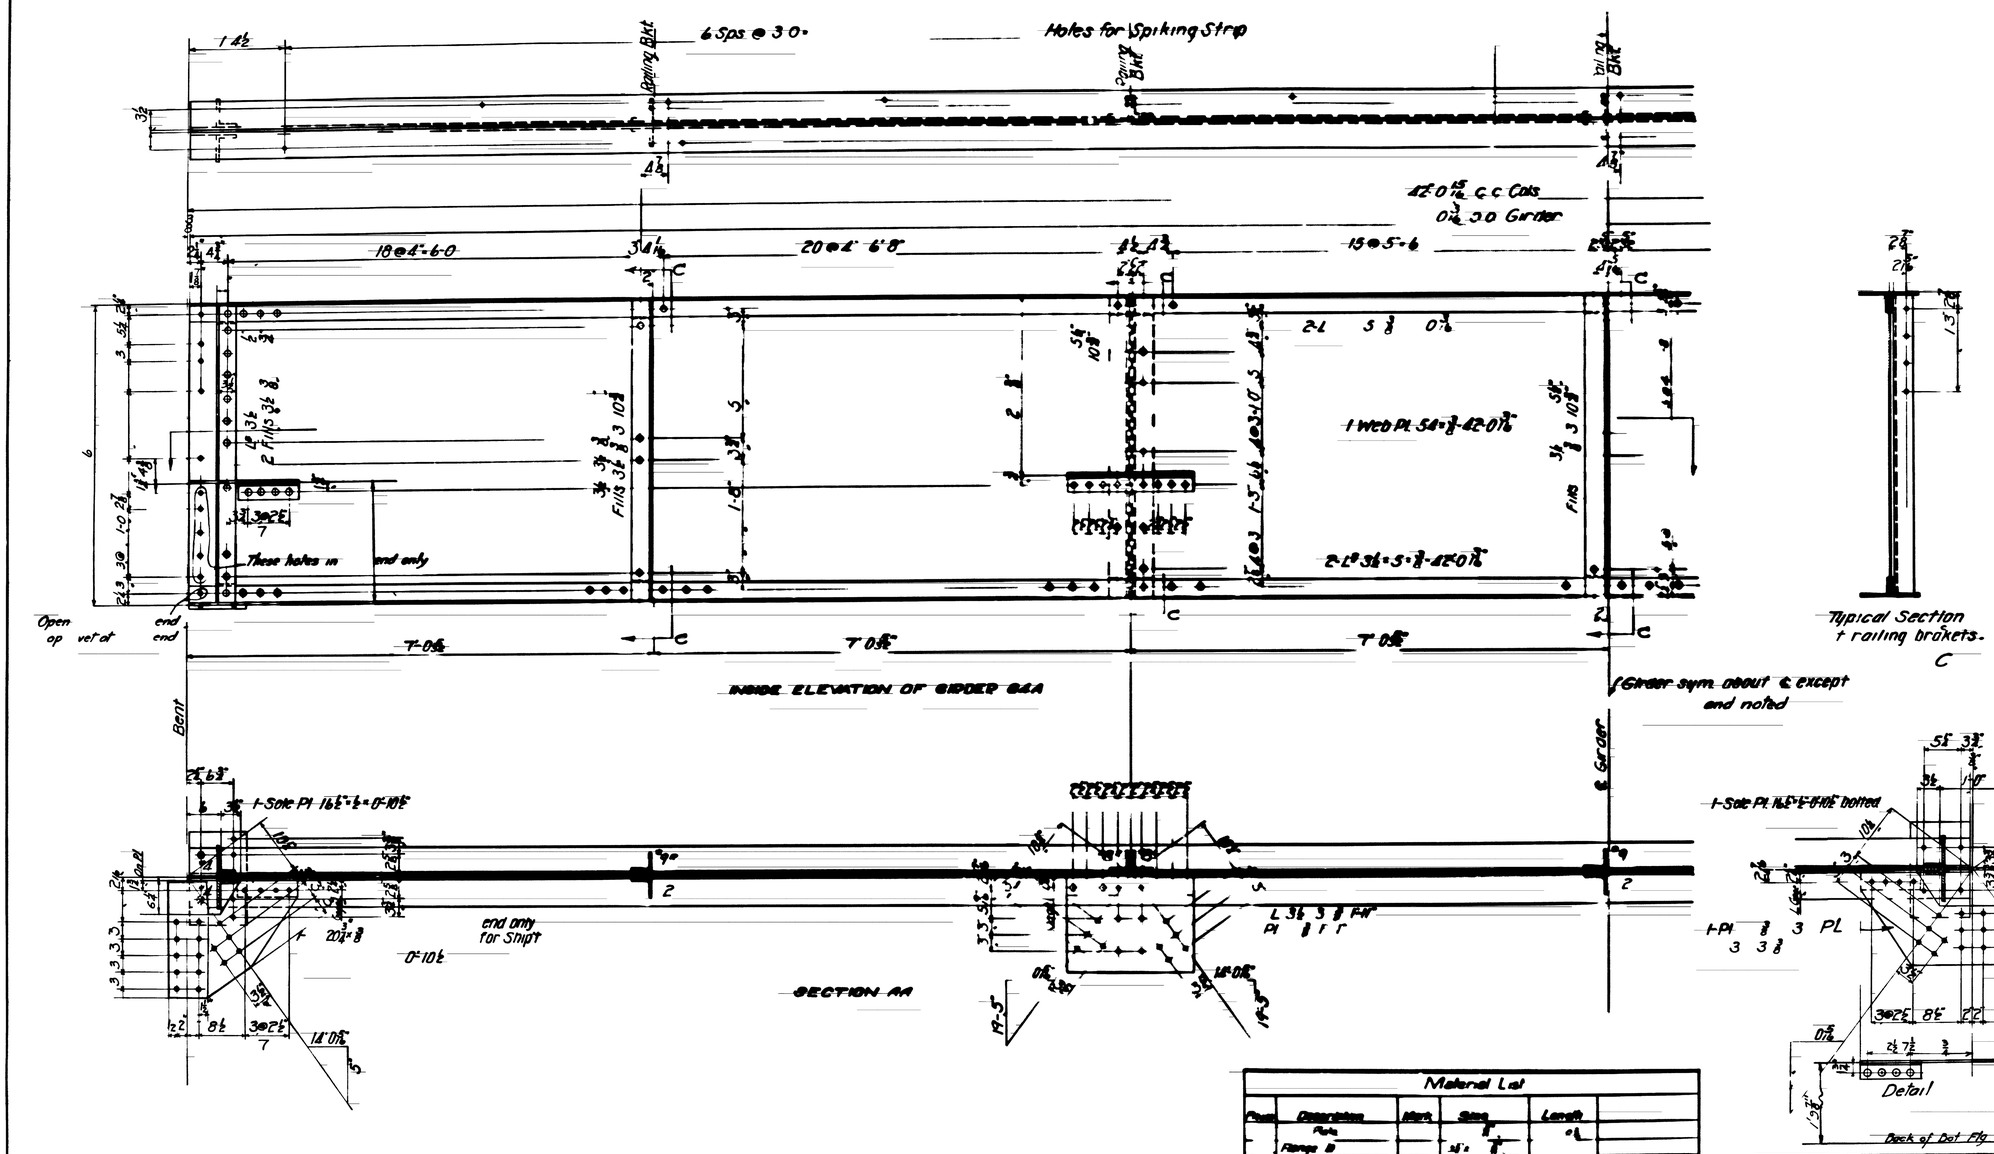


Make 1 Girder as shown Mark G4A
1 shown Mark

| Mark | Description | Mark | Size | Length |
|---|---|---|---|---|
| | Plate | | | |
| | Flange ⊥ | | | |
| | Shift | | | |
| | Fills | | | |
| 2 | | | | |
| 2 | Floor beam ⊥ | | | |
| | Plate | | | |
| 2 | | | | |
| 2 | Sole Plates | | | |

N 741

FOR RECONSTRUCTING A PORTION OF

MT VERNON VENUE HIGHWAY BRIDGE

T Between 4 Streets.

N

CITY BERNARDINO, CALIFORNIA

Girder G4A

C. E. Johnson
Engineer

December 18, 1924.

Sheet No




Make 1 Girder as shown Mark G4A
1 shown Mark

| Mark | Description | Mark | Size | Length |
|---|---|---|---|---|
| | Plate | | | |
| | Flange ⊥ | | | |
| | Shift | | | |
| | Fills | | | |
| 2 | | | | |
| 2 | Floor beam ⊥ | | | |
| | Plate | | | |
| 2 | | | | |
| 2 | Sole Plates | | | |

N 741

FOR RECONSTRUCTING A PORTION OF

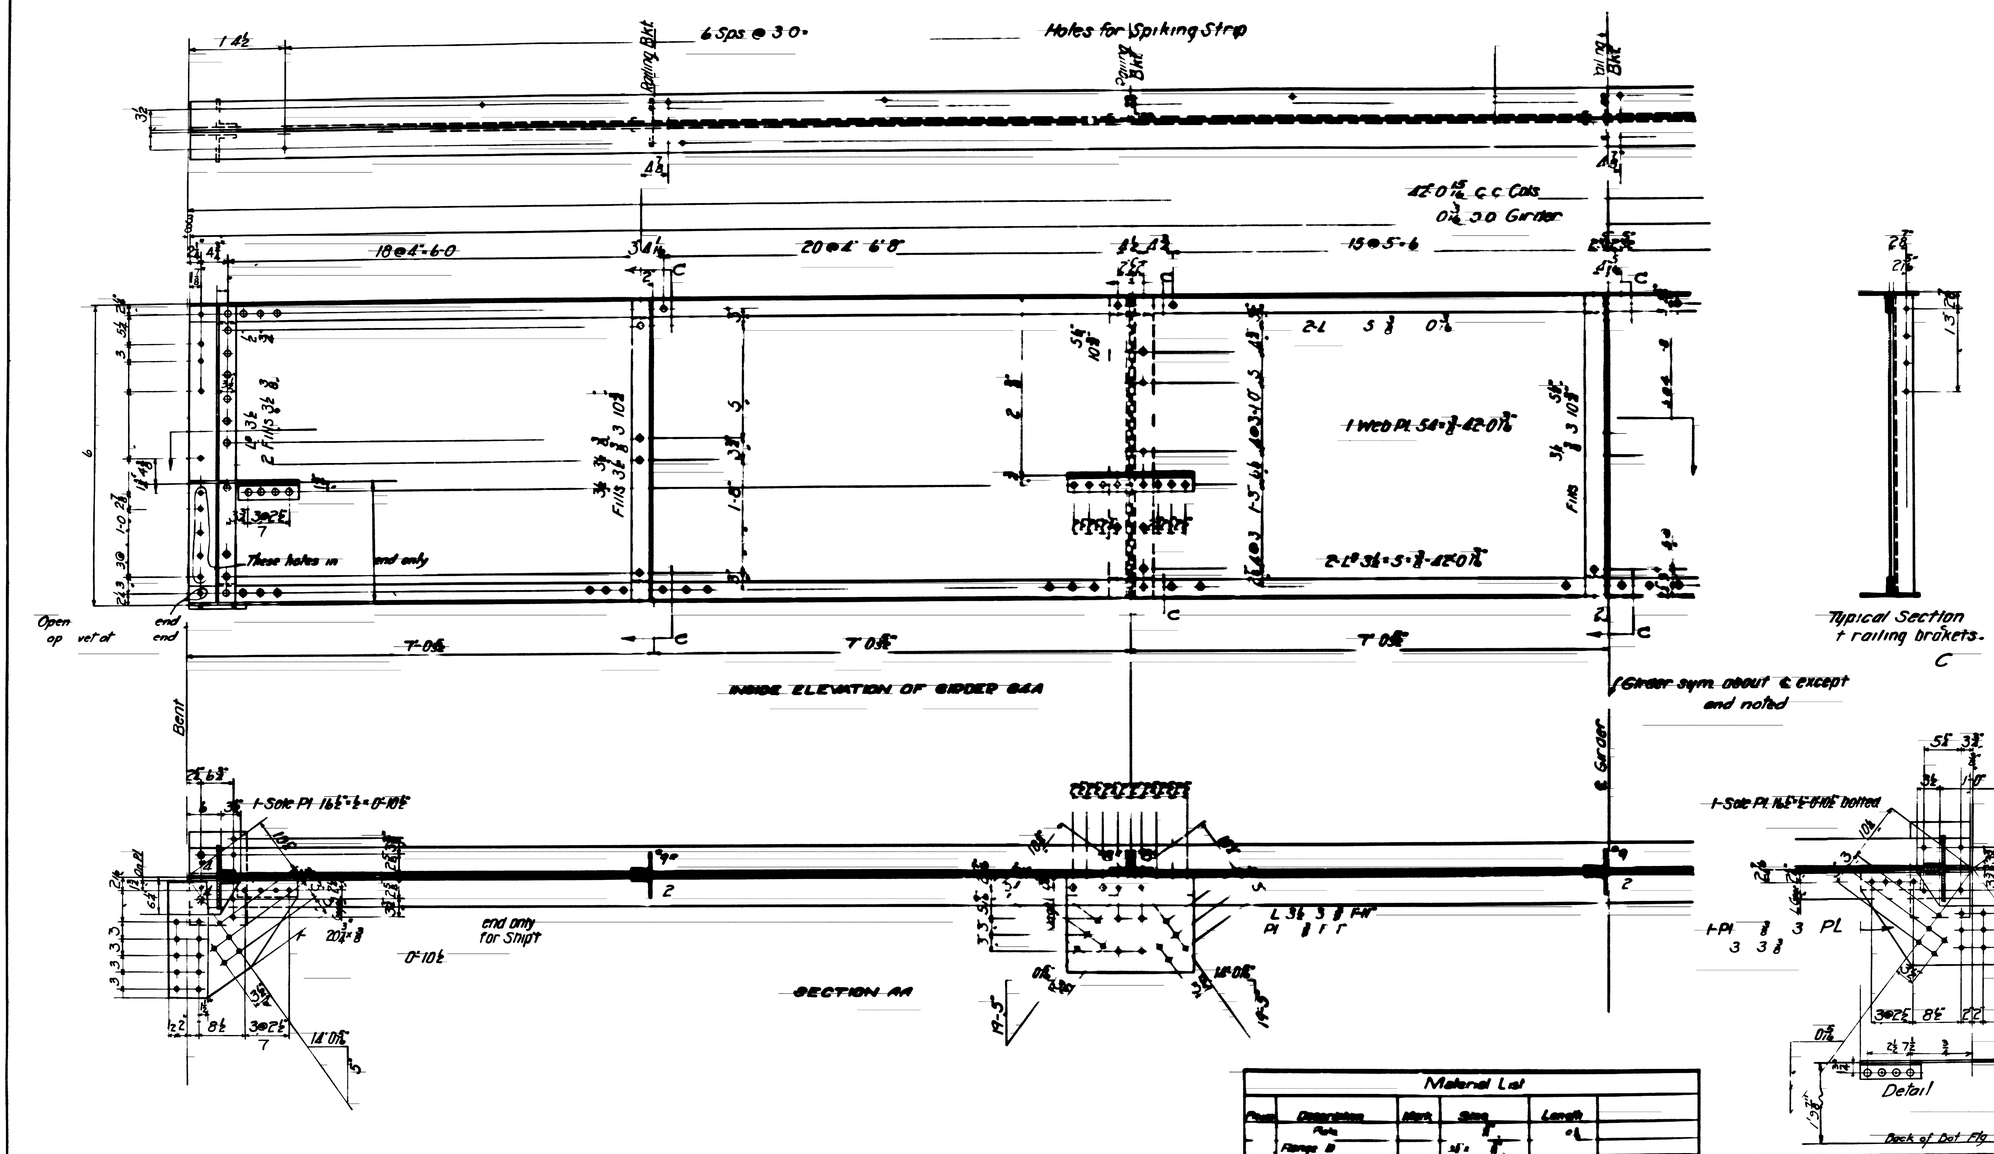MT VERNON VENUE HIGHWAY BRIDGE

T Between 4 Streets.

N

CITY BERNARDINO, CALIFORNIA

Girder G4A

C. E. Johnson
Engineer

December 18, 1924.

Sheet No