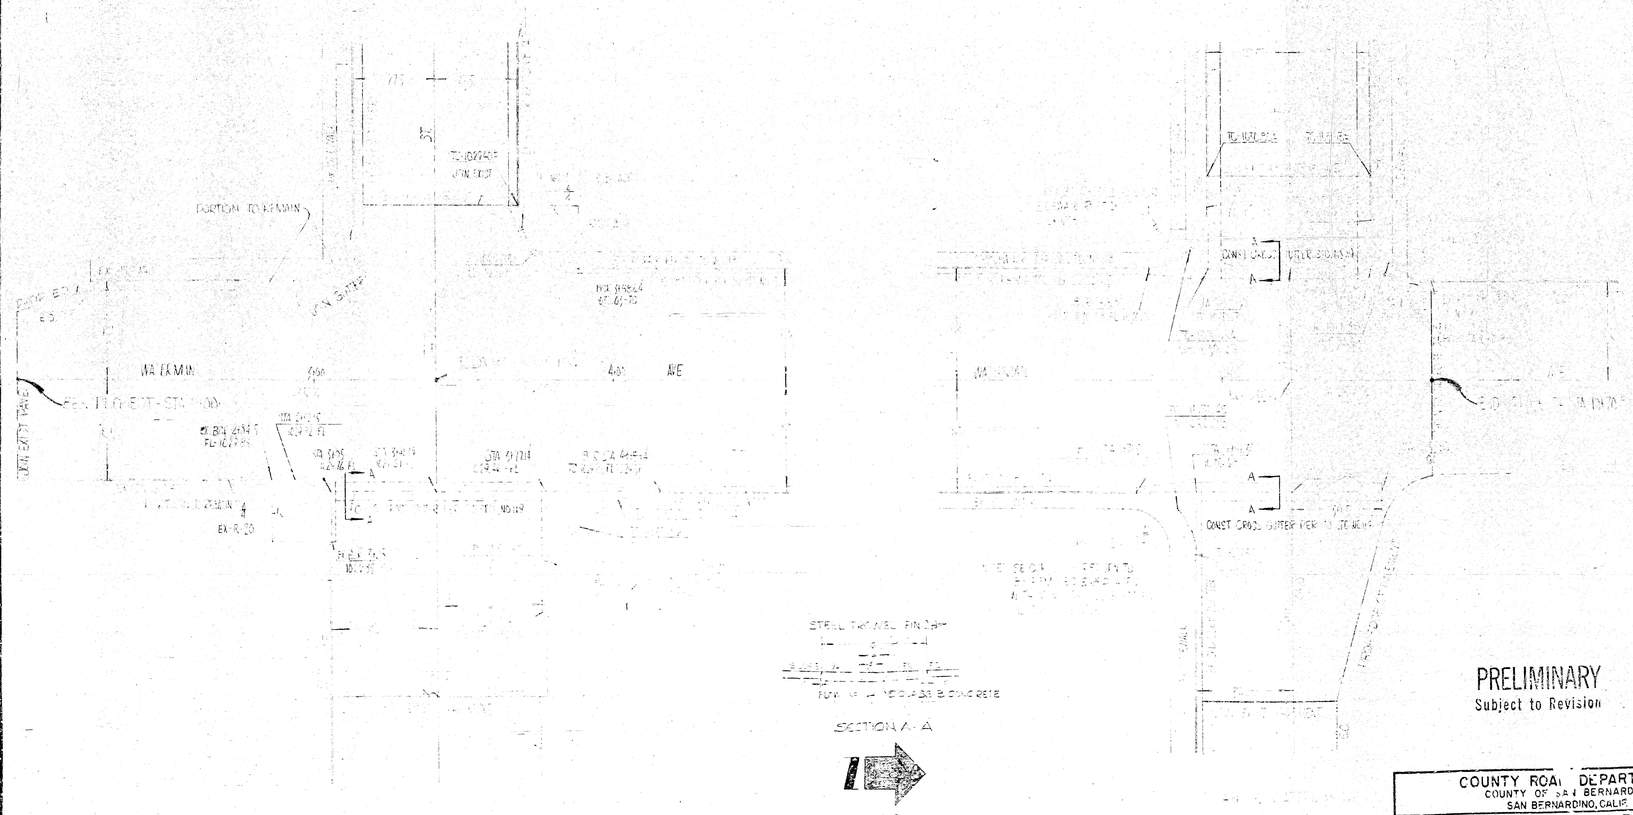

COUNTY ROAD DEPARTMENT
COUNTY OF SAN BERNARDINO
SAN BERNARDINO, CALIF.

IMPROVEMENT PLANS

3rd AND 4th INTERSECTION
AT WATERMAN AVE.

APPROVED _____ COUNTY ENGINEER DATE _____ R.E. No. 8455

DESIGNED BY _____ DATE _____ BOOK No. _____

DRAWN BY _____ DATE _____

CHECKED BY _____ DATE _____

FILE No. 749

DATE | REVISION

749-3

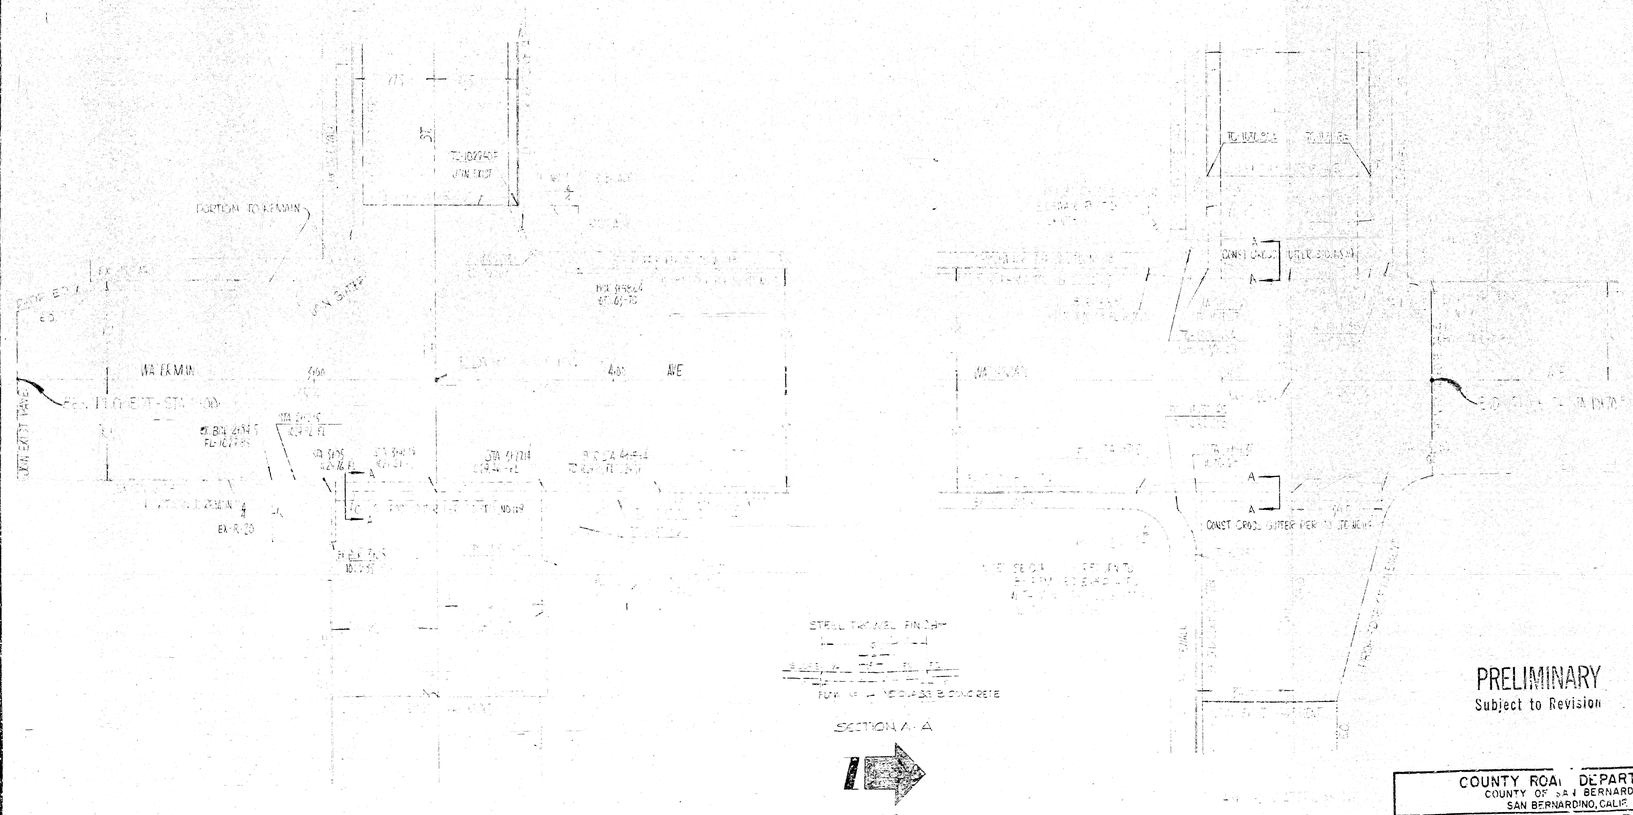

COUNTY ROAD DEPARTMENT
COUNTY OF SAN BERNARDINO
SAN BERNARDINO, CALIF.

IMPROVEMENT PLANS

3rd AND 4th INTERSECTION
AT WATERMAN AVE.

APPROVED _____ COUNTY ENGINEER DATE _____ R.E. No. 8455

DESIGNED BY _____ DATE _____ BOOK No. _____

DRAWN BY _____ DATE _____

CHECKED BY _____ DATE _____

FILE No. 749

DATE | REVISION

749-3