749-2

WATERMAN AVE. - SAN BERNARDINO

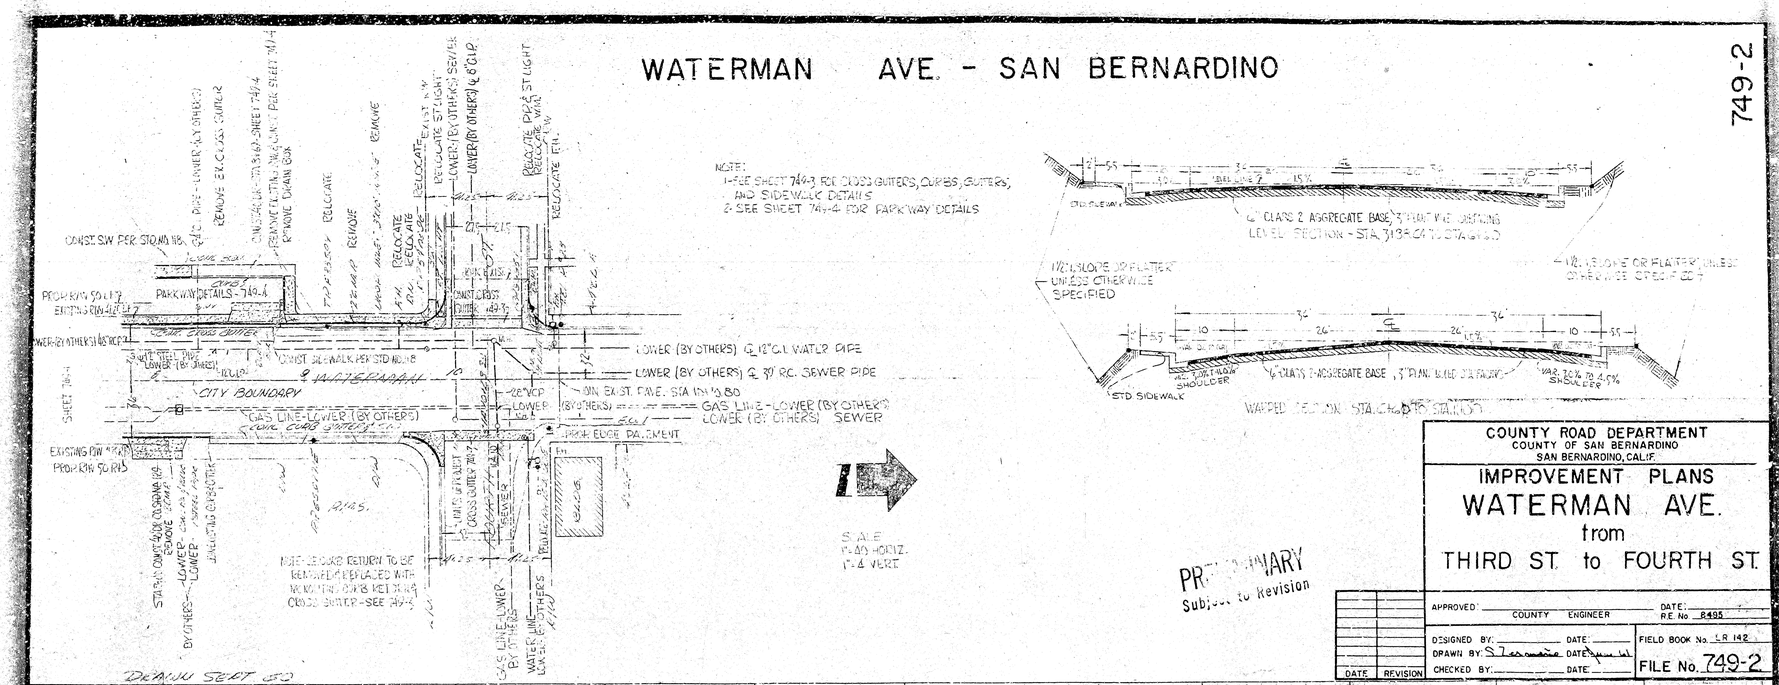

COUNTY ROAD DEPARTMENT
COUNTY OF SAN BERNARDINO
SAN BERNARDINO, CALIF.

IMPROVEMENT PLANS
WATERMAN AVE.
from
THIRD ST. to FOURTH ST.

DATE	REVISION

APPROVED: _____ COUNTY ENGINEER DATE: _____ R.E. No. 8495

DESIGNED BY: _____ DATE: _____
DRAWN BY: S. Zermeño DATE: [illegible]
CHECKED BY: _____ DATE: _____

FIELD BOOK No. LR 142
FILE No. 749-2

749-2

749-2

WATERMAN AVE. - SAN BERNARDINO

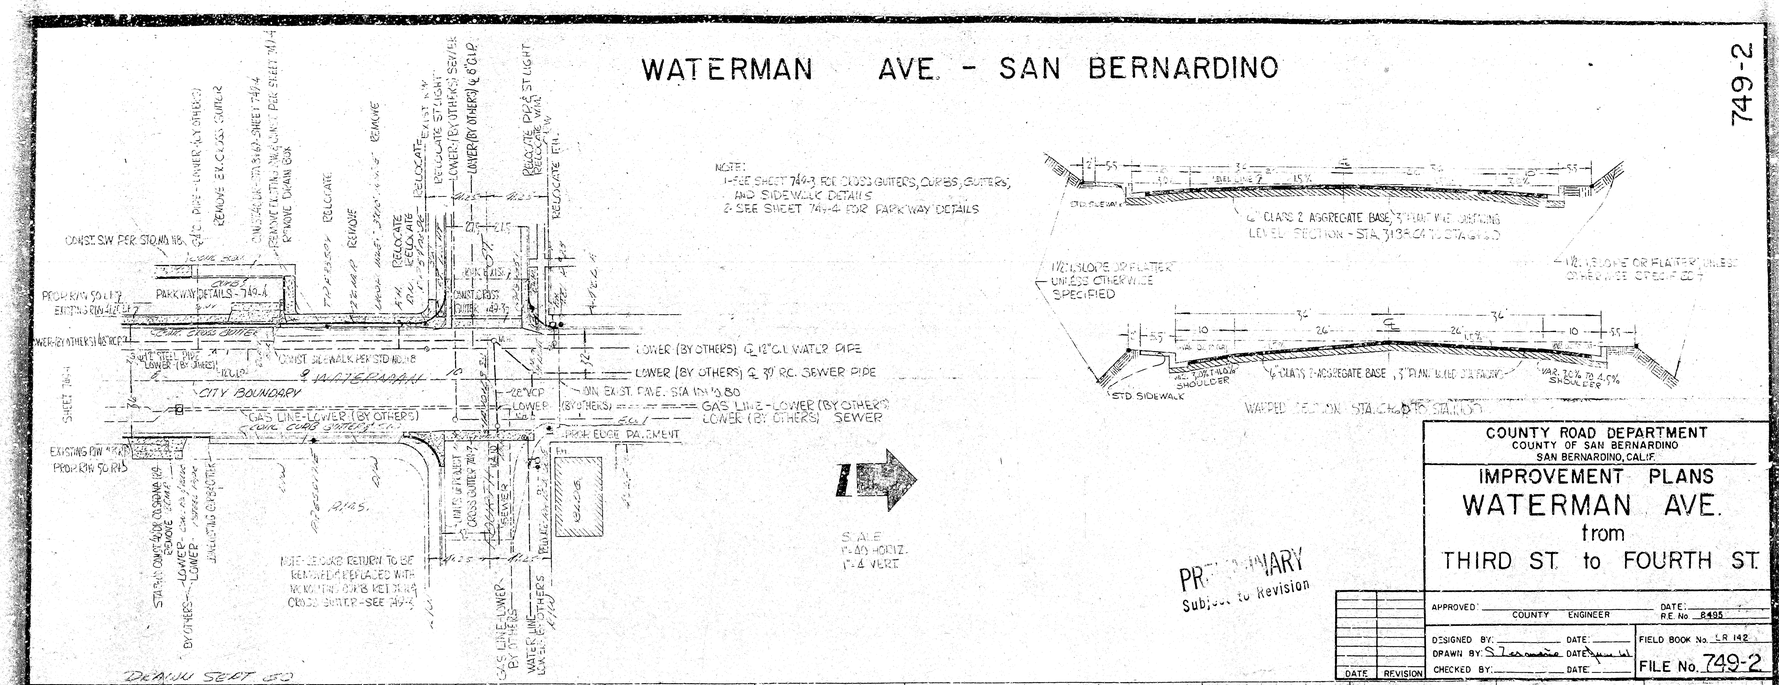

COUNTY ROAD DEPARTMENT
COUNTY OF SAN BERNARDINO
SAN BERNARDINO, CALIF.

IMPROVEMENT PLANS
WATERMAN AVE.
from
THIRD ST. to FOURTH ST.

DATE	REVISION

APPROVED: _____ COUNTY ENGINEER DATE: _____ R.E. No. 8495

DESIGNED BY: _____ DATE: _____
DRAWN BY: S. Zermeño DATE: [illegible]
CHECKED BY: _____ DATE: _____

FIELD BOOK No. LR 142
FILE No. 749-2

749-2