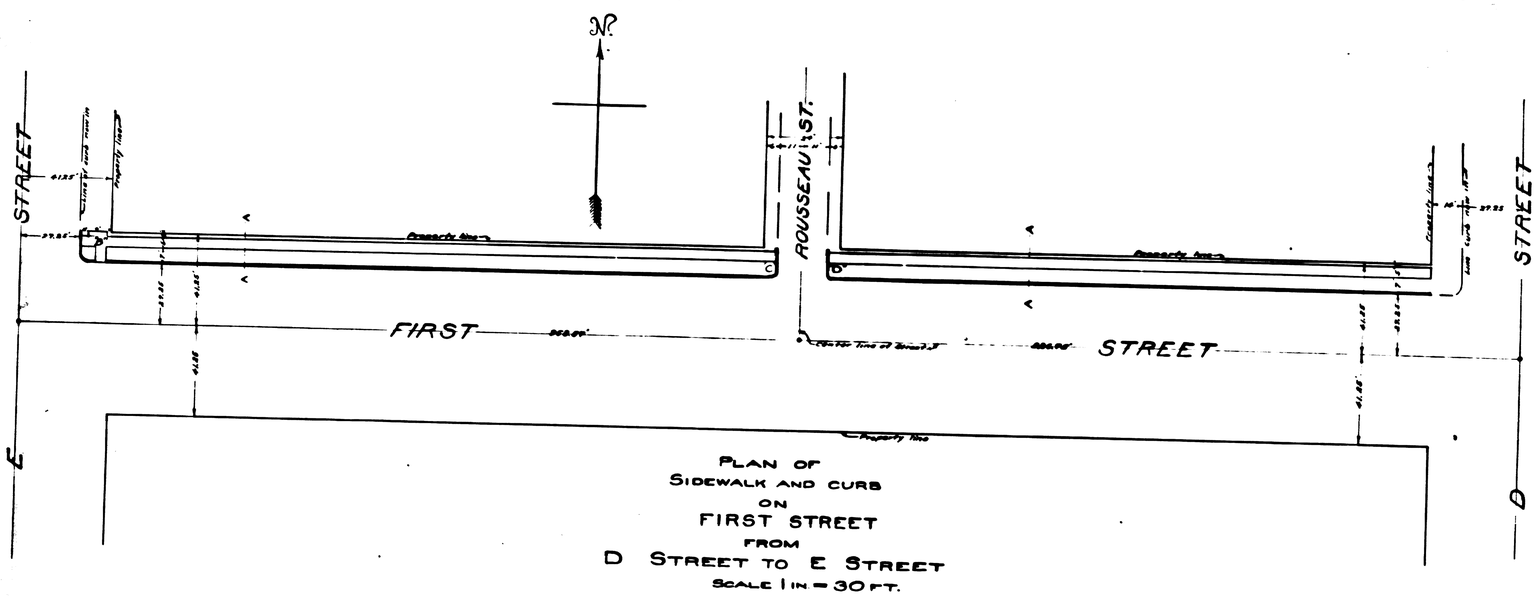

PLAN OF
SIDEWALK AND CURB
ON
FIRST STREET
FROM
D STREET TO E STREET
SCALE 1 IN = 30 FT.

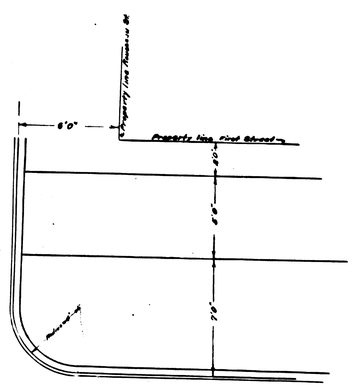

ENLARGED PLAN
AT 'C' AND 'D'
SCALE ¼ IN. = 1 FT.

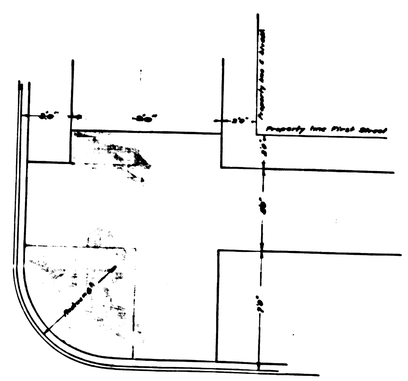

ENLARGED PLAN
AT 'B'
SCALE ¼ IN. = 1 FT.

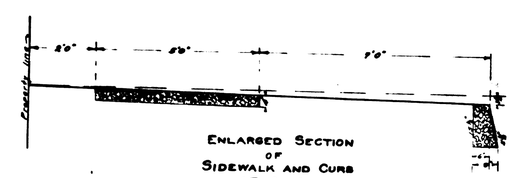

ENLARGED SECTION
OF
SIDEWALK AND CURB
AT A—A
SCALE 1 IN. = 2 FT.

ABBREVIATIONS

The mark (′) signifies Foot or Feet.
The mark (″) signifies Inches or Inch.
No. signifies number.
= signifies equals.
Concrete in section shown thus [illegible]
Sidewalk to be constructed shown colored green.
Curb to be constructed shown colored orange.

No. 80

PLAN AND SECTION
OF
SIDEWALK AND CURB
ON
FIRST STREET
BETWEEN D AND E STS.