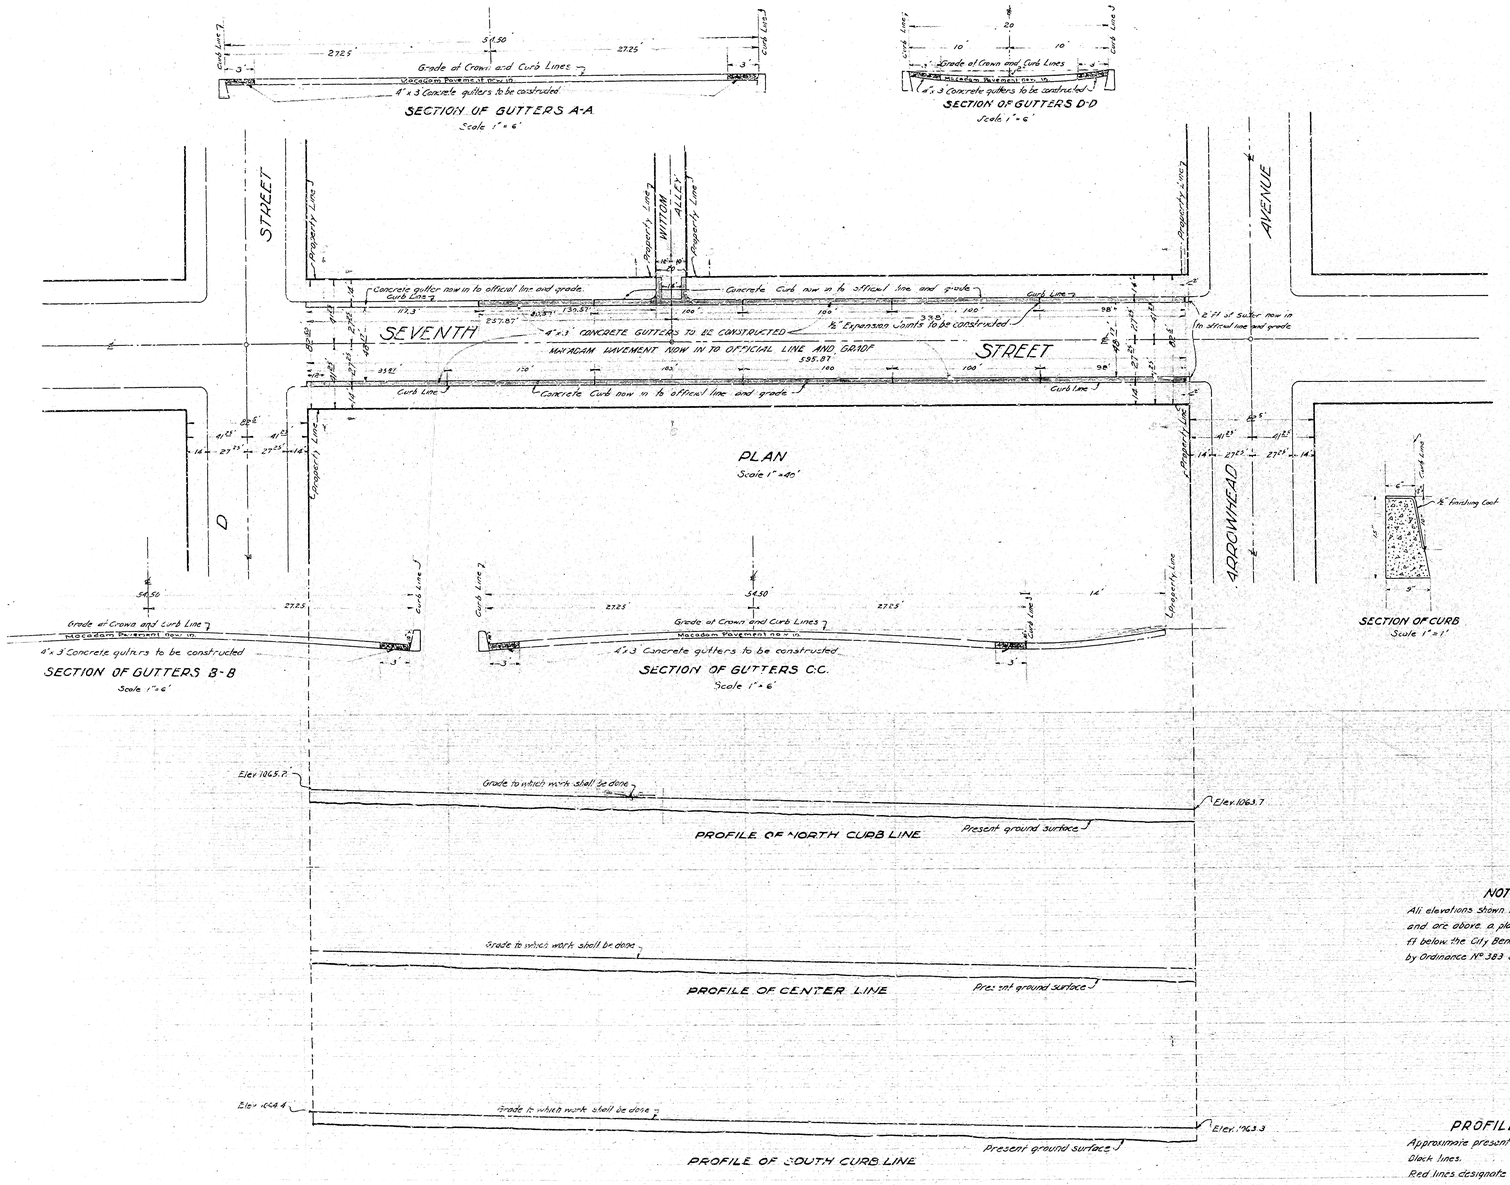

PLAN Nº 812

FOR THE

IMPROVEMENT OF SEVENTH STREET

BETWEEN

ARROWHEAD AVENUE AND D STREET

IN THE CITY OF

SAN BERNARDINO, CALIFORNIA

August 1925

C.E. Johnson
City Engineer

LEGEND

"a" in. means inch or inches
' or ft means feet or feet
Nº means number
Elev. means elevation
℄ means center line
4" x 3' Concrete gutters to be constructed, on plan shown thus
4" x 3' Concrete gutters in cross section shown thus
½" Expansion joints to be constructed shown thus

TITLE

Title acquired by dedication as part of San Bernardino City Tract as recorded in Book 7 Page 1, Records of San Bernardino County.

GRADE

Grade of Seventh Street established Nov. 1, 1909 Ordinance Nº 824.

Plan adopted Oct. 13, 1925

NOTE

All elevations shown in red ink are in feet and are above a plane which is 1045.78 ft below the City Bench Mark established by Ordinance Nº 383 City of San Bernardino.

PROFILE LEGEND

Approximate present ground surface shown by black lines.
Red lines designate grade to which work shall be done.

Scales { Horizontal - 1" = 40'
Vertical - 1" = 4'

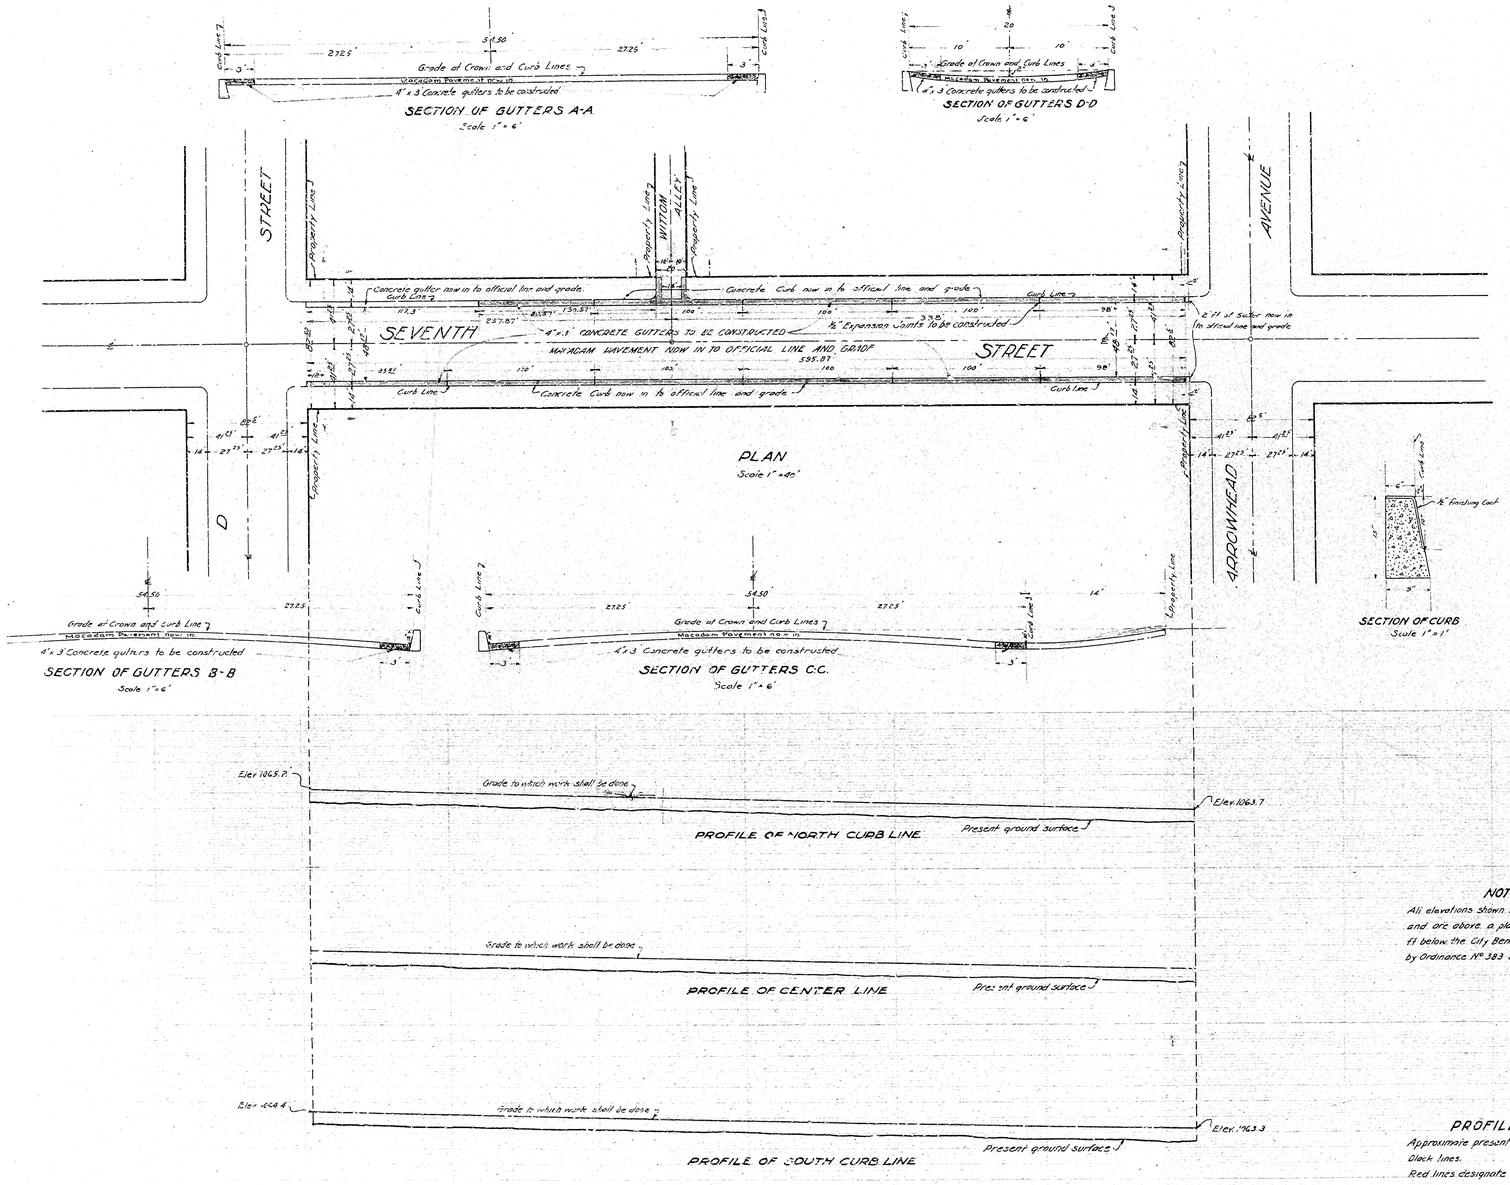

PLAN Nº 812

FOR THE

IMPROVEMENT OF SEVENTH STREET

BETWEEN

ARROWHEAD AVENUE AND D STREET

IN THE CITY OF

SAN BERNARDINO, CALIFORNIA

August 1925

C.E. Johnson
City Engineer

LEGEND

"a" in. means inch or inches
' or ft means feet or feet
Nº means number
Elev. means elevation
℄ means center line
4" x 3' Concrete gutters to be constructed, on plan shown thus
4" x 3' Concrete gutters in cross section shown thus
½" Expansion joints to be constructed shown thus

TITLE

Title acquired by dedication as part of San Bernardino City Tract as recorded in Book 7 Page 1, Records of San Bernardino County.

GRADE

Grade of Seventh Street established Nov. 1, 1909 Ordinance Nº 824.

Plan adopted Oct. 13, 1925

NOTE

All elevations shown in red ink are in feet and are above a plane which is 1045.78 ft below the City Bench Mark established by Ordinance Nº 383 City of San Bernardino.

PROFILE LEGEND

Approximate present ground surface shown by black lines.
Red lines designate grade to which work shall be done.

Scales { Horizontal - 1" = 40'
Vertical - 1" = 4'