SHEET 4 OF 7 SHEETS

PROFILE EDGEMONT DRIVE

SCALE HORIZONTAL 1"=40'
VERTICAL 1"=4'-0"

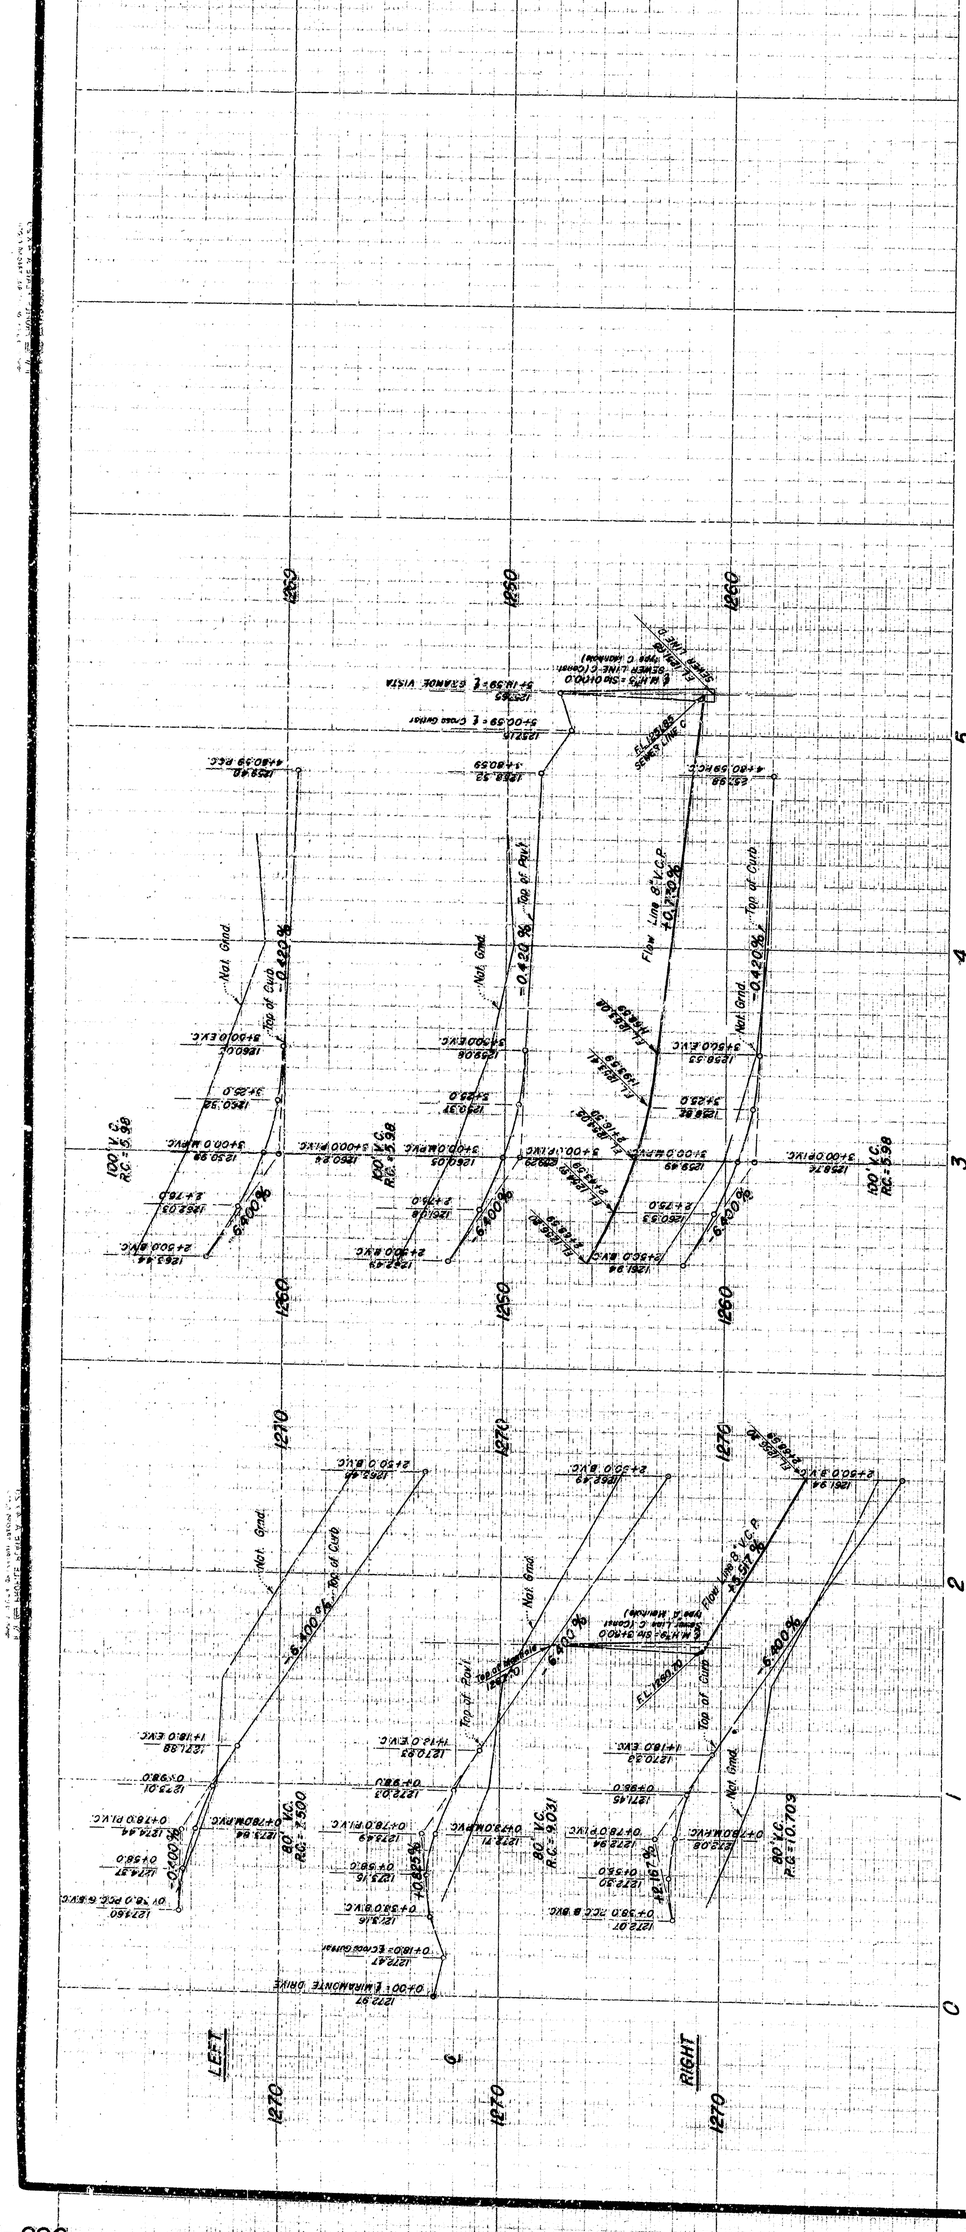

PLAN EDGEMONT DRIVE
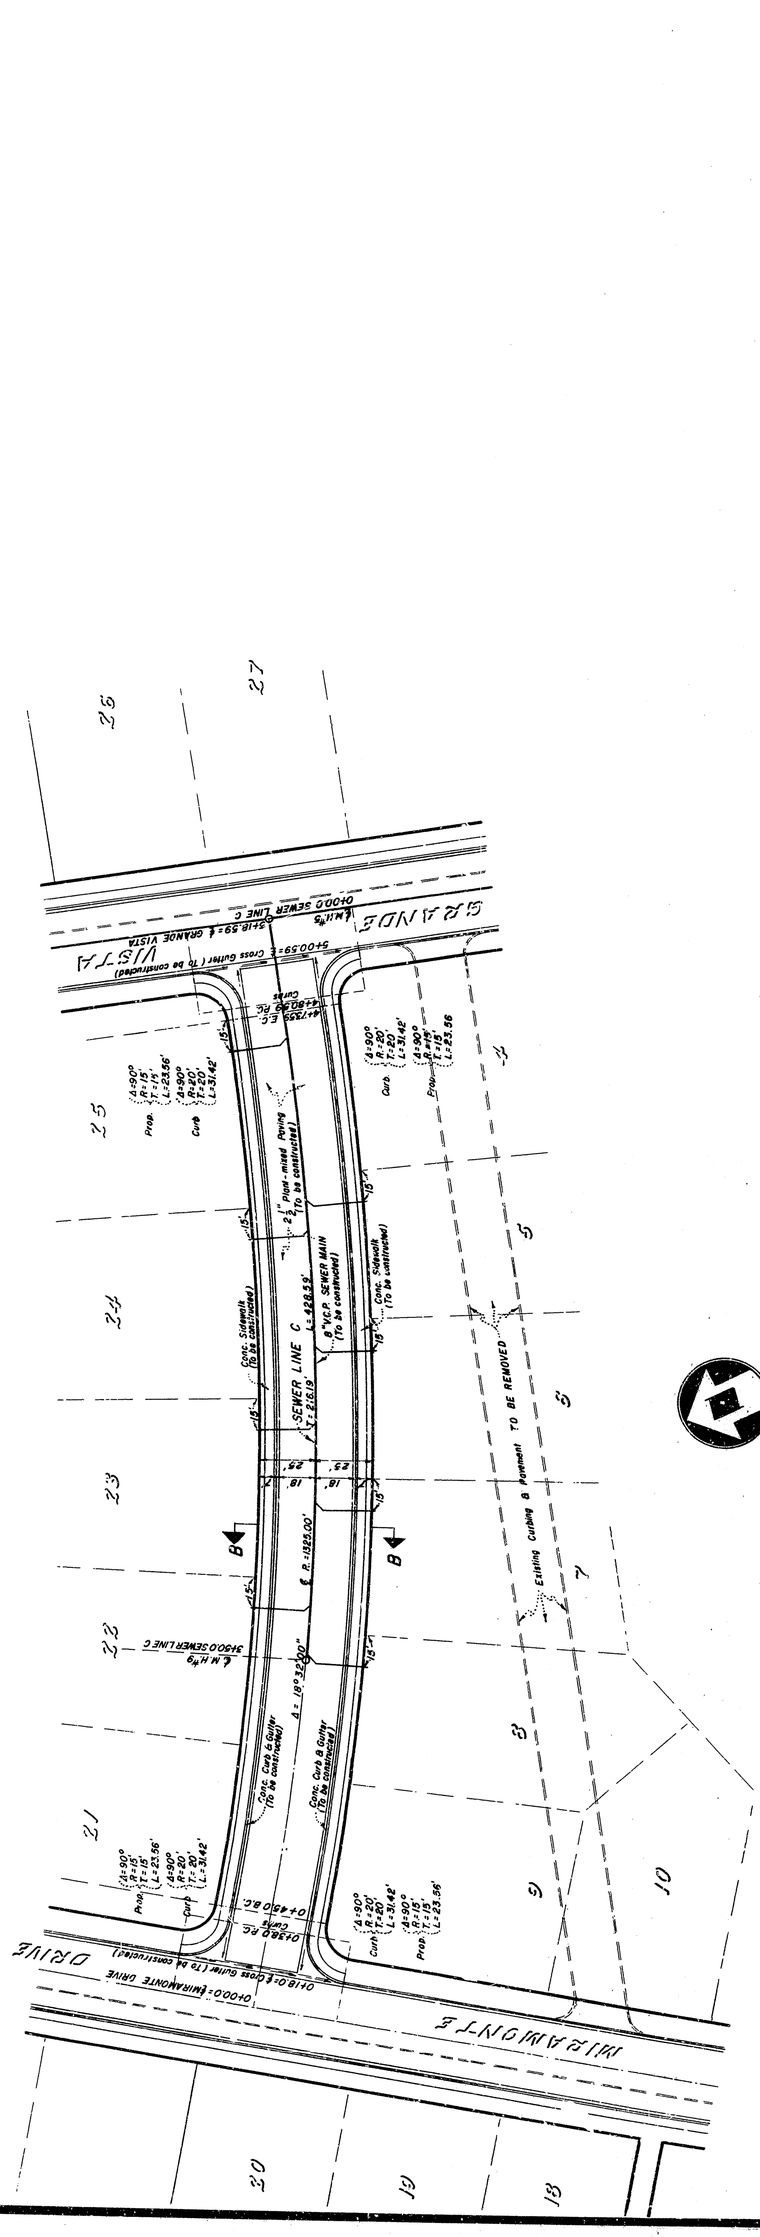
SCALE 1"=40'