SHEET Nº2
PLAN Nº855-B
FOR
ORNAMENTAL LIGHTS ON
MT. VERNON AVENUE
BETWEEN
THIRD STREET & EIGHTH STREET
IN THE
CITY OF SAN BERNARDINO
September 1926

C.E. Johnson
City Engr.

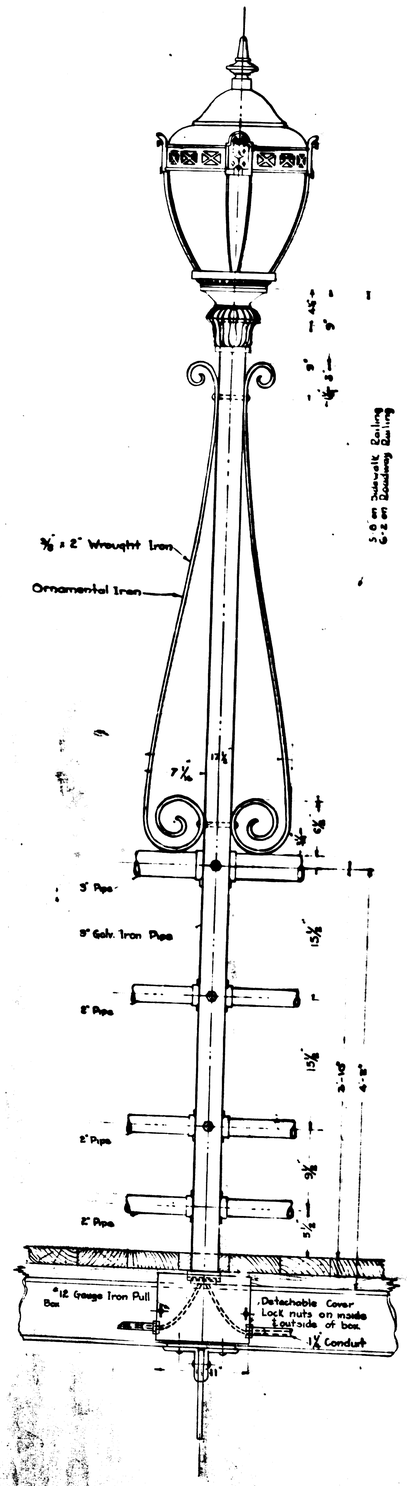

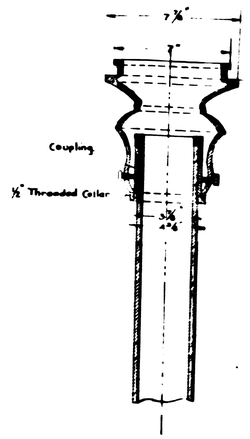

SECTION OF PARK VIEW CASING
SHOWING METHOD OF FASTENING ON STANDARD
Scale 3"=1'-0"

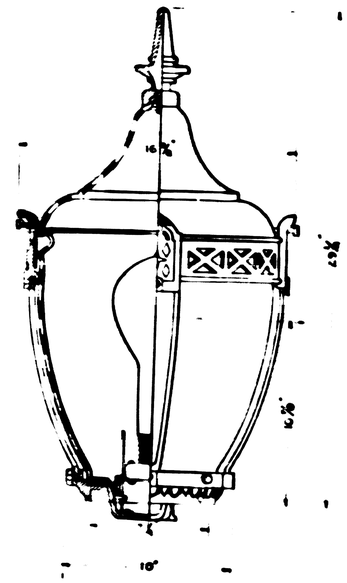

DETAIL OF PARAGON JUNIOR
LIGHTING UNIT
Scale 3"=1'-0"

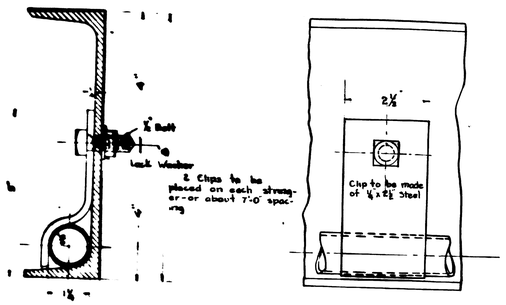

DETAIL OF CLIP FOR HOLDING CONDUIT
Scale ½"=1'

LEGEND
" or in. mean inch or inches.
' or ft. mean foot or feet.
Present structure shown in red ink.
Work to be constructed shown in black ink.

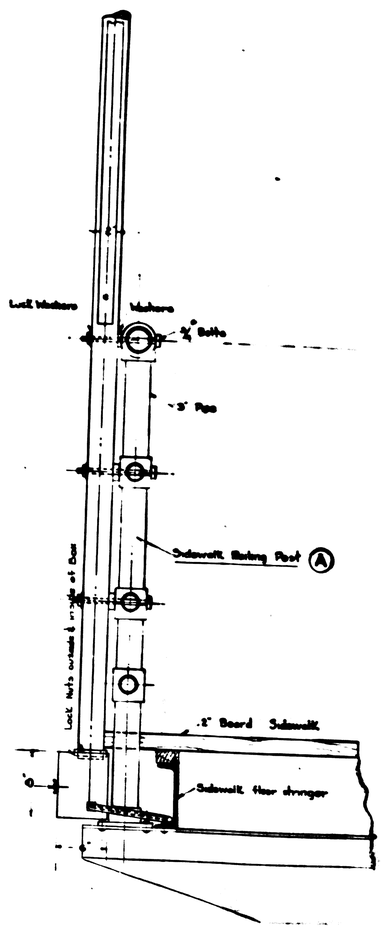

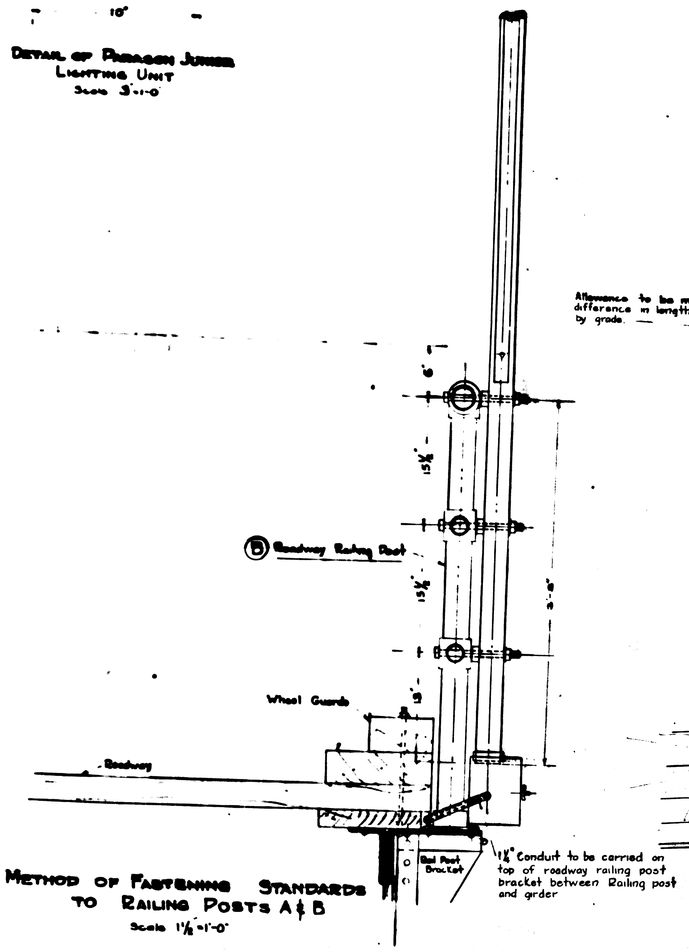

METHOD OF FASTENING STANDARDS
TO RAILING POSTS A & B
Scale 1½"=1'-0"

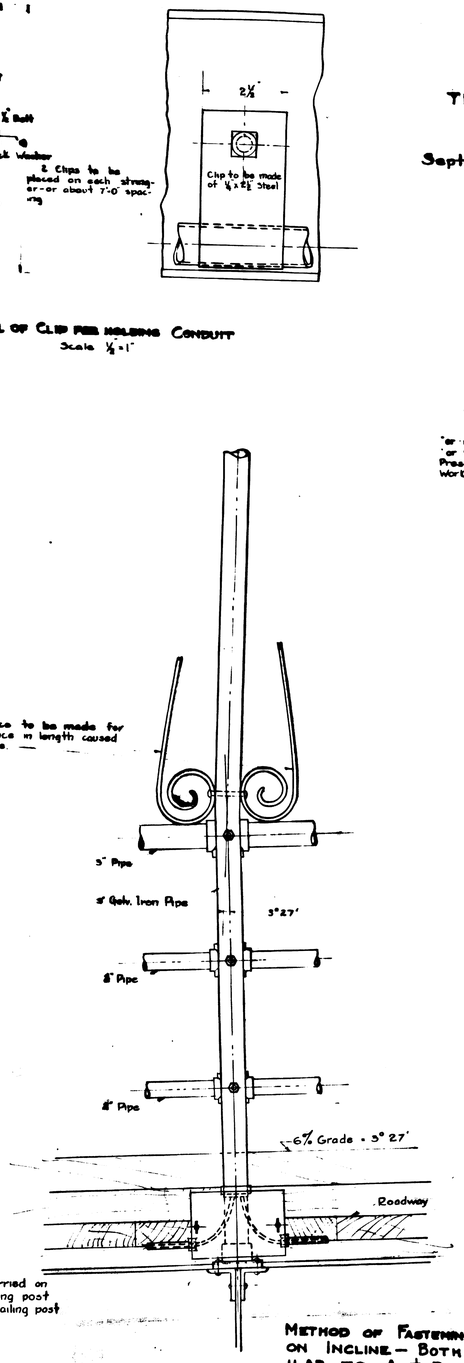

METHOD OF FASTENING STANDARDS
ON INCLINE — BOTH SIDES SIMILAR TO A & B WITH EXCEPTION OF BENT STANDARD