SHEET NO 2
PART NO 2

PLAN NO 870-A

FOR THE IMPROVEMENT OF

MARSHALL BOULEVARD

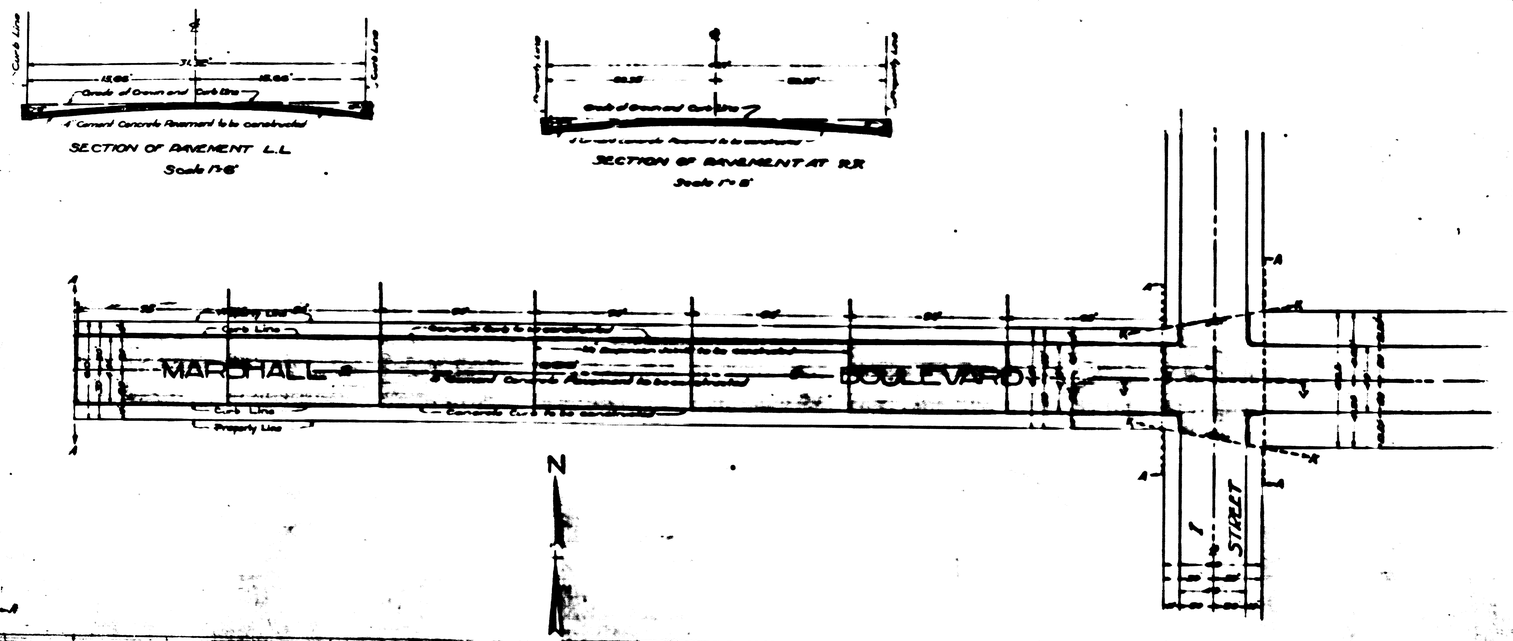

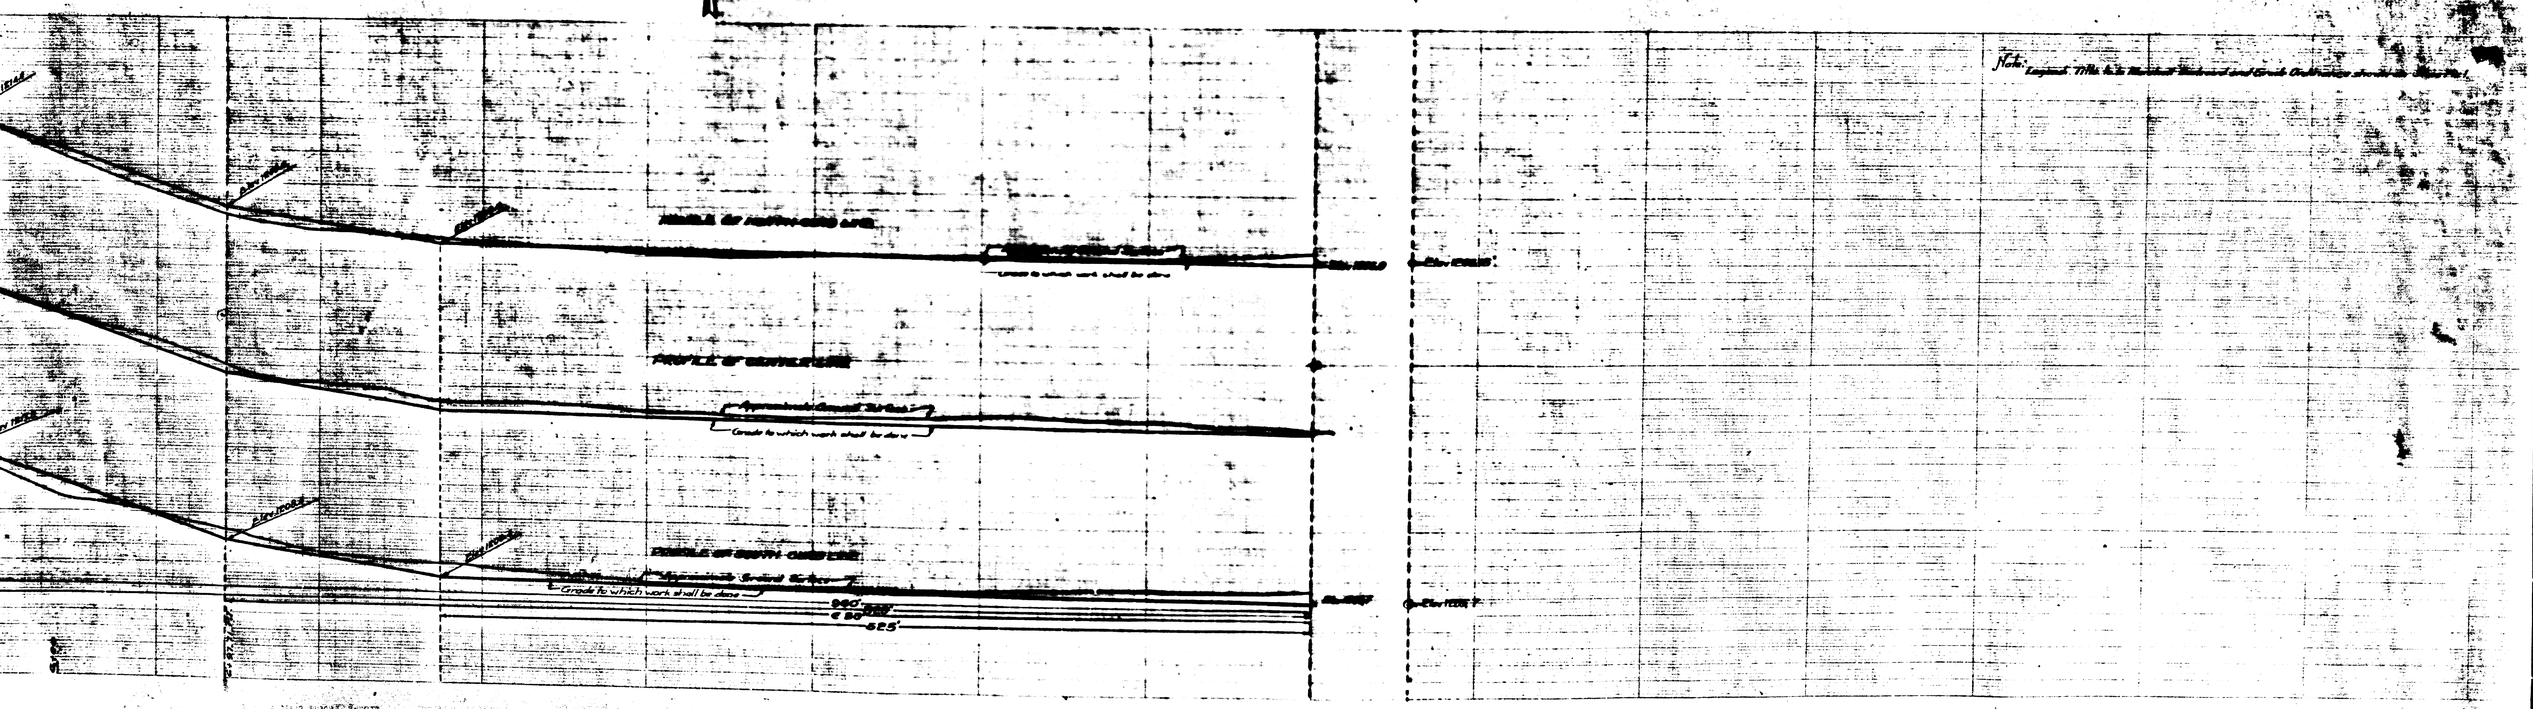

FILED

SHEET NO 2
PART NO 2

PLAN NO 870-A

FOR THE IMPROVEMENT OF

MARSHALL BOULEVARD

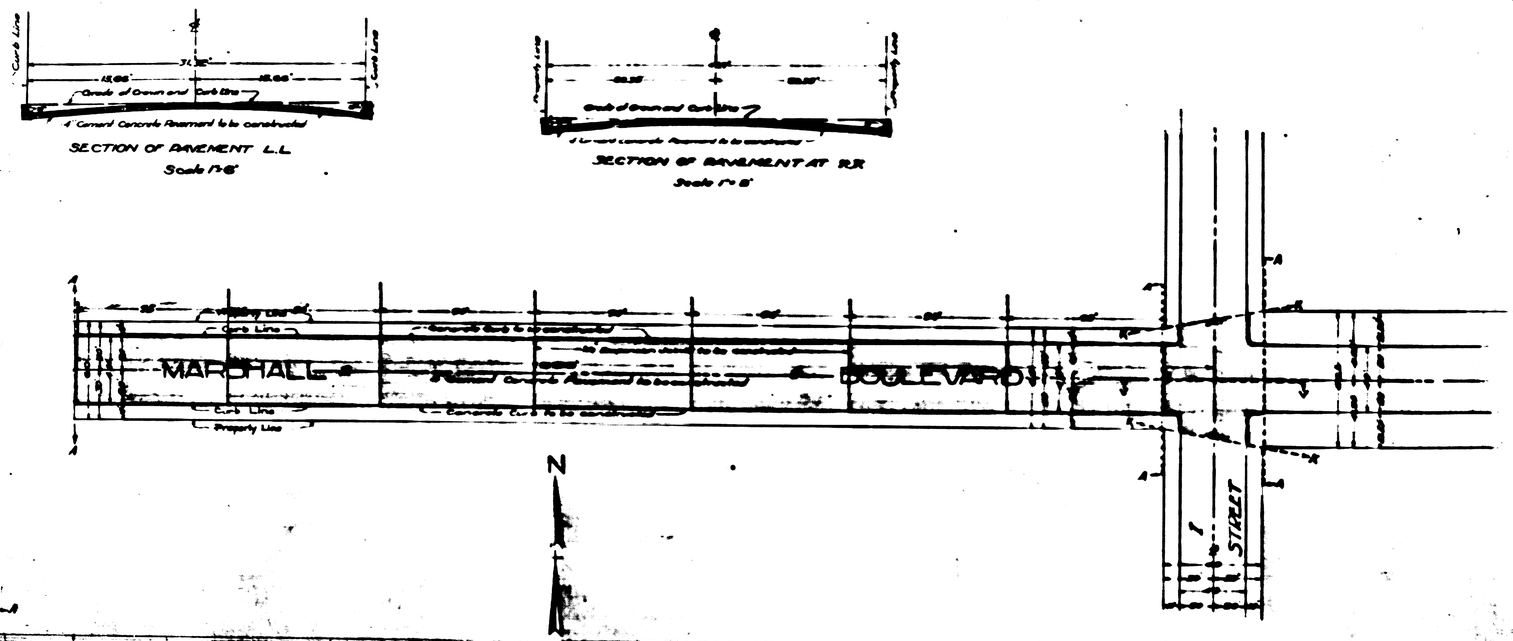

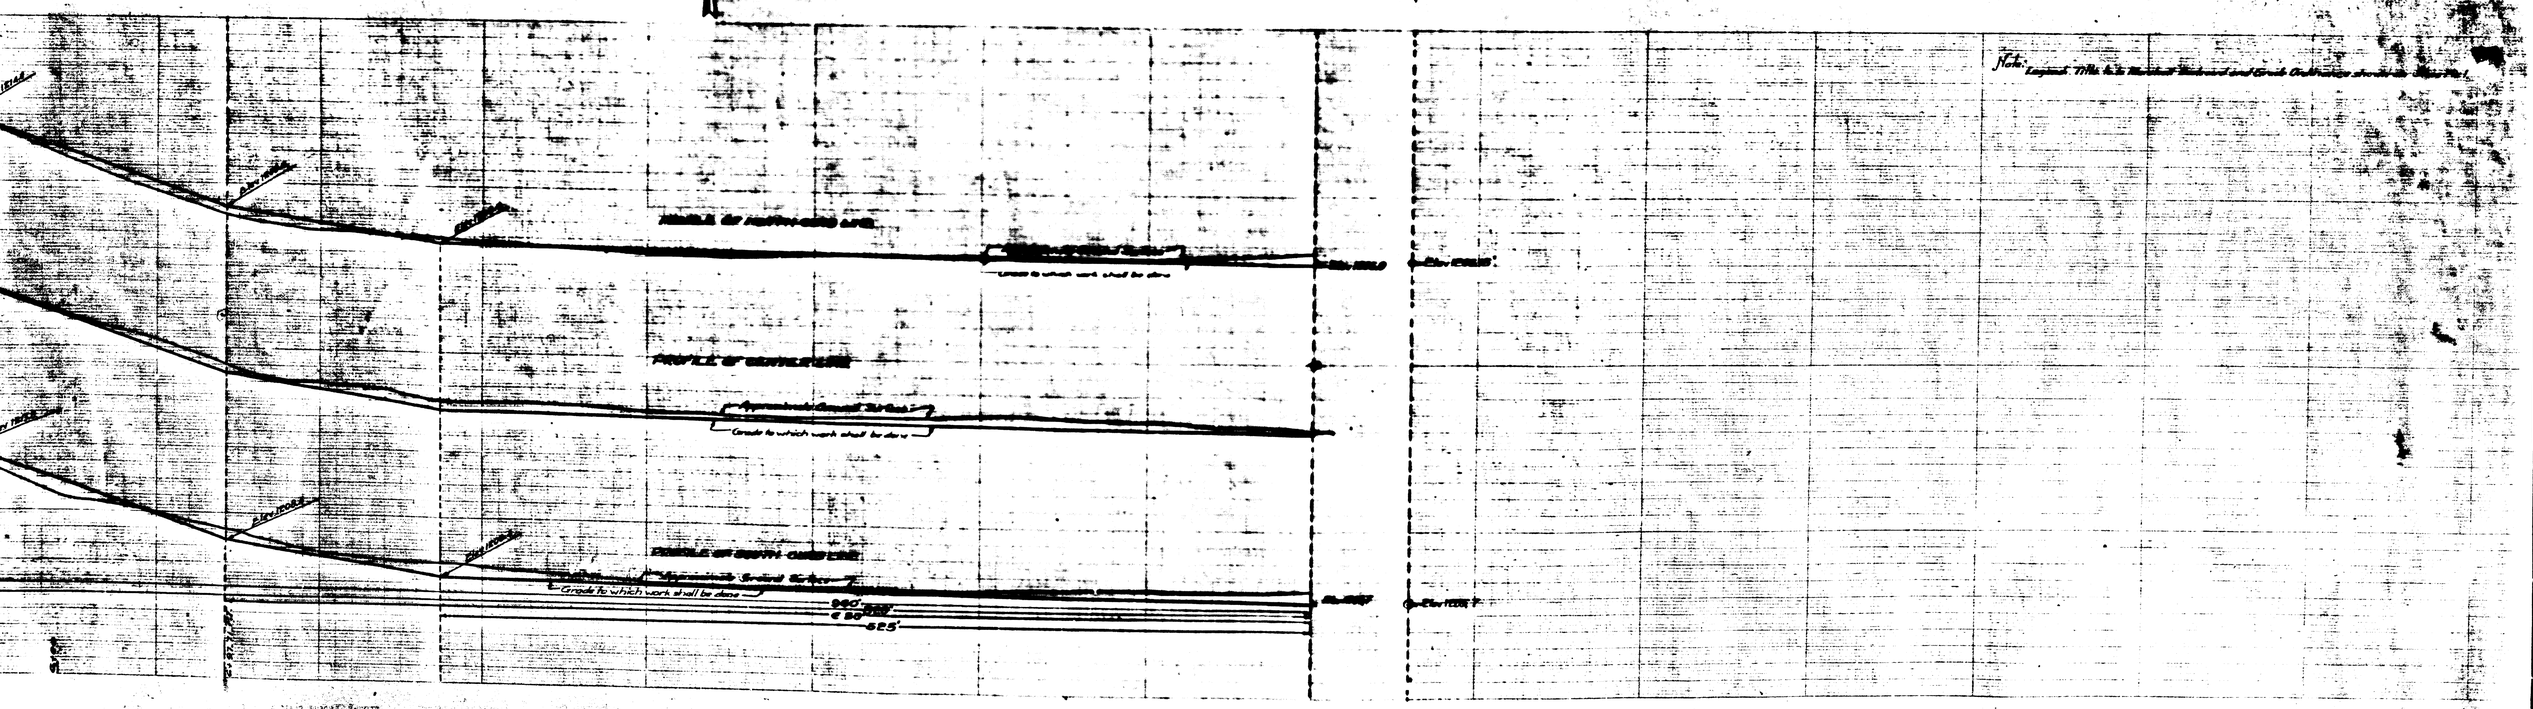

FILED