PLAN No. 900
FOR THE IMPROVEMENT OF
FULLER ALLEY
BETWEEN
THE SOUTH LINE OF FOURTH STREET
AND
A POINT 148.5 FEET SOUTH THEREOF
IN THE
CITY OF SAN BERNARDINO, CALIFORNIA
October 1926
W. E. Johnson
City Engineer

Scale as shown

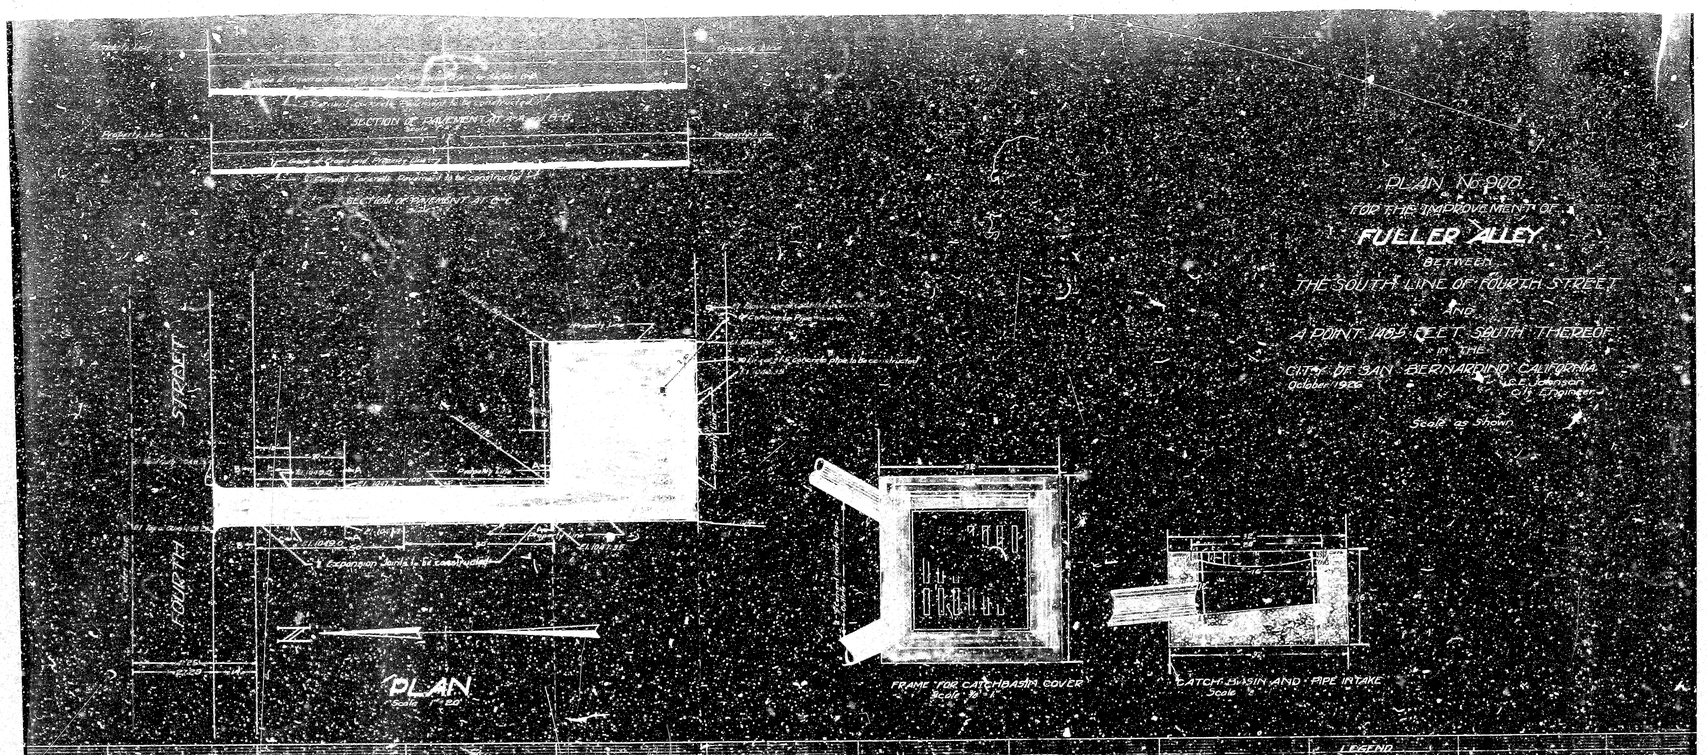


LEGEND

TITLE TO ALLEY

GRADES OF ALLEY

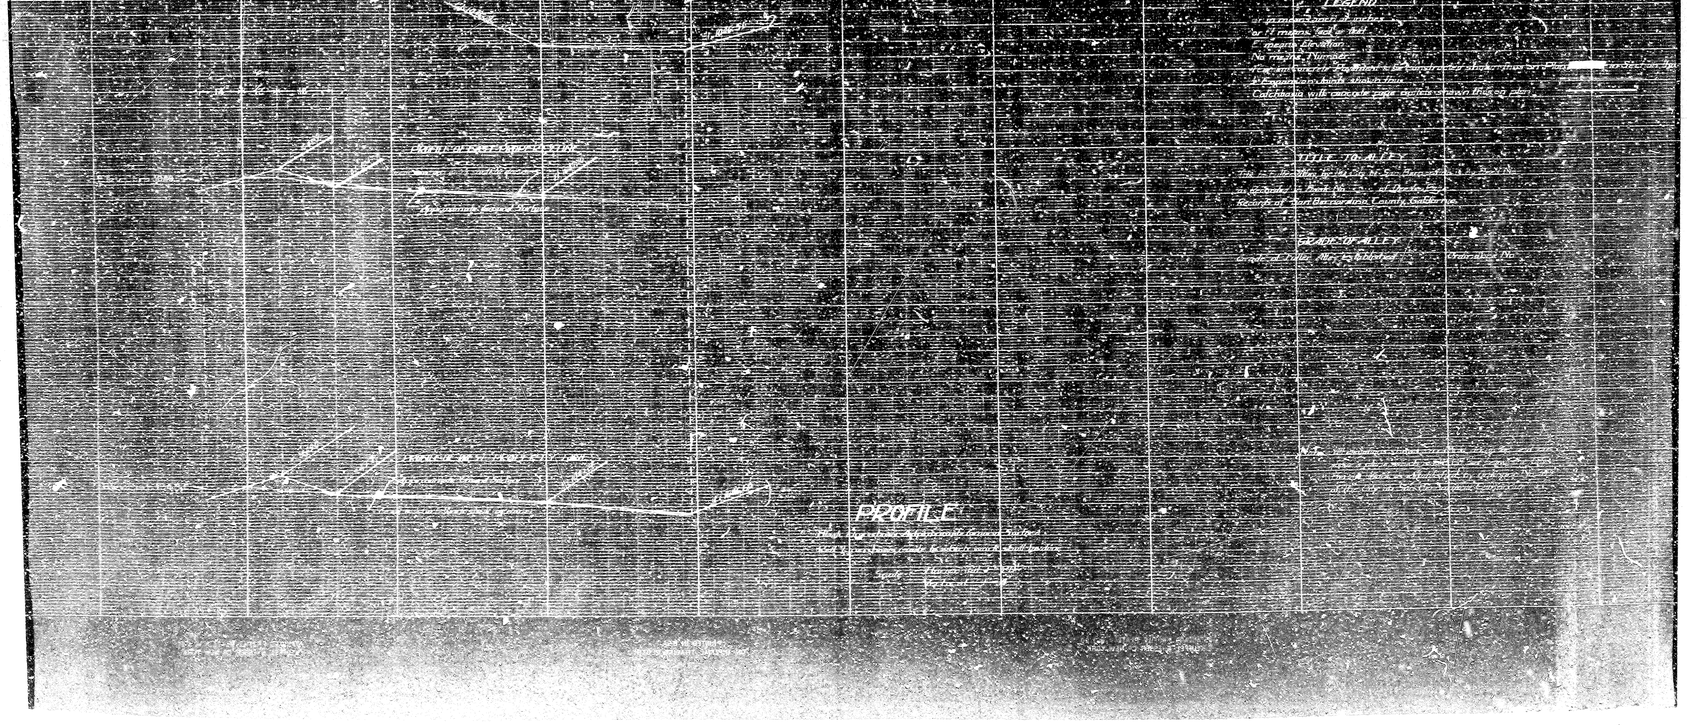

PLAN No. 900
FOR THE IMPROVEMENT OF
FULLER ALLEY
BETWEEN
THE SOUTH LINE OF FOURTH STREET
AND
A POINT 148.5 FEET SOUTH THEREOF
IN THE
CITY OF SAN BERNARDINO, CALIFORNIA
October 1926
W. E. Johnson
City Engineer

Scale as shown

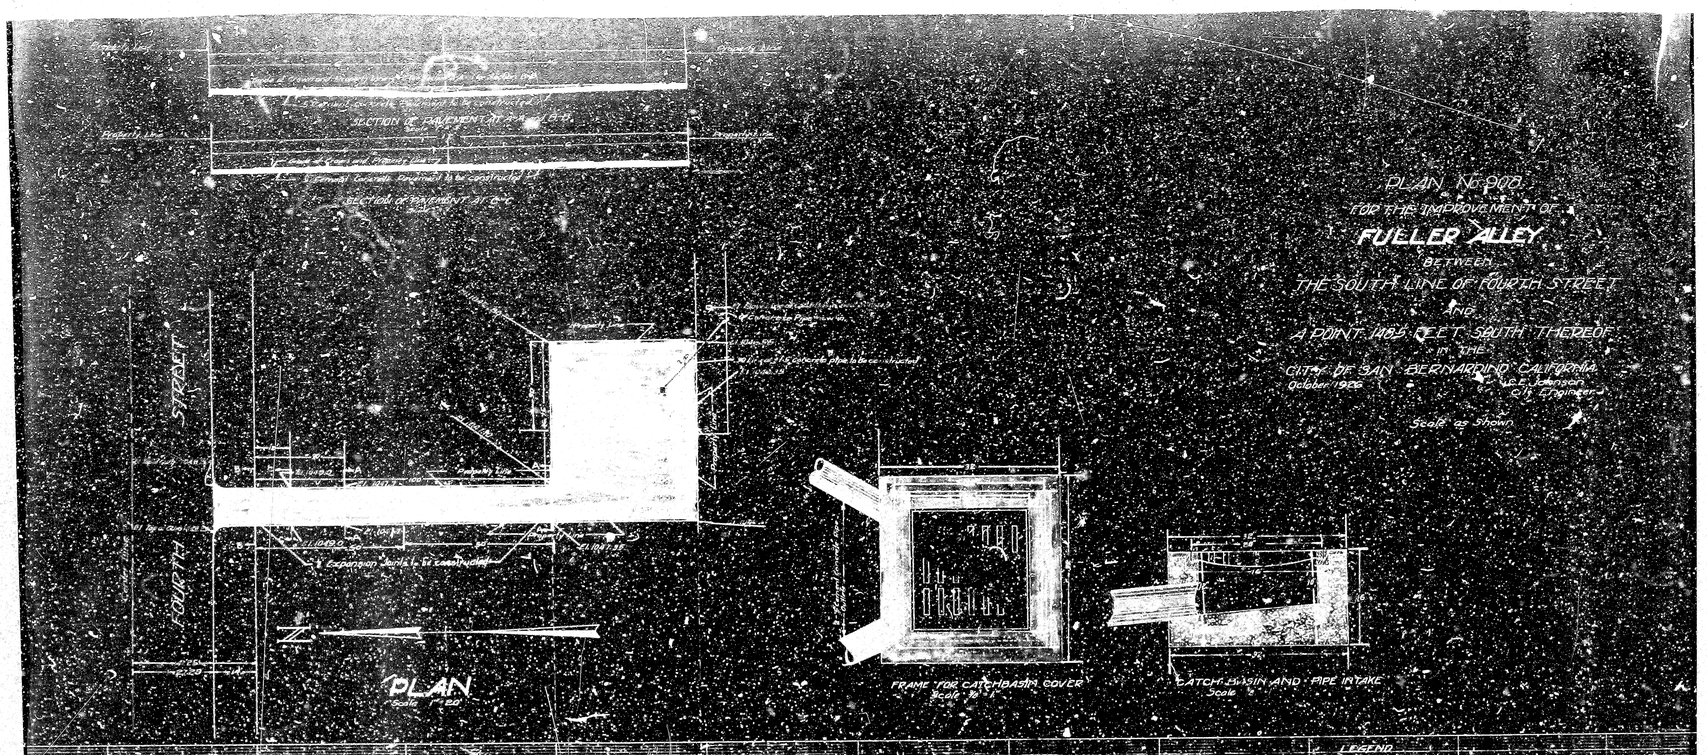


LEGEND

TITLE TO ALLEY
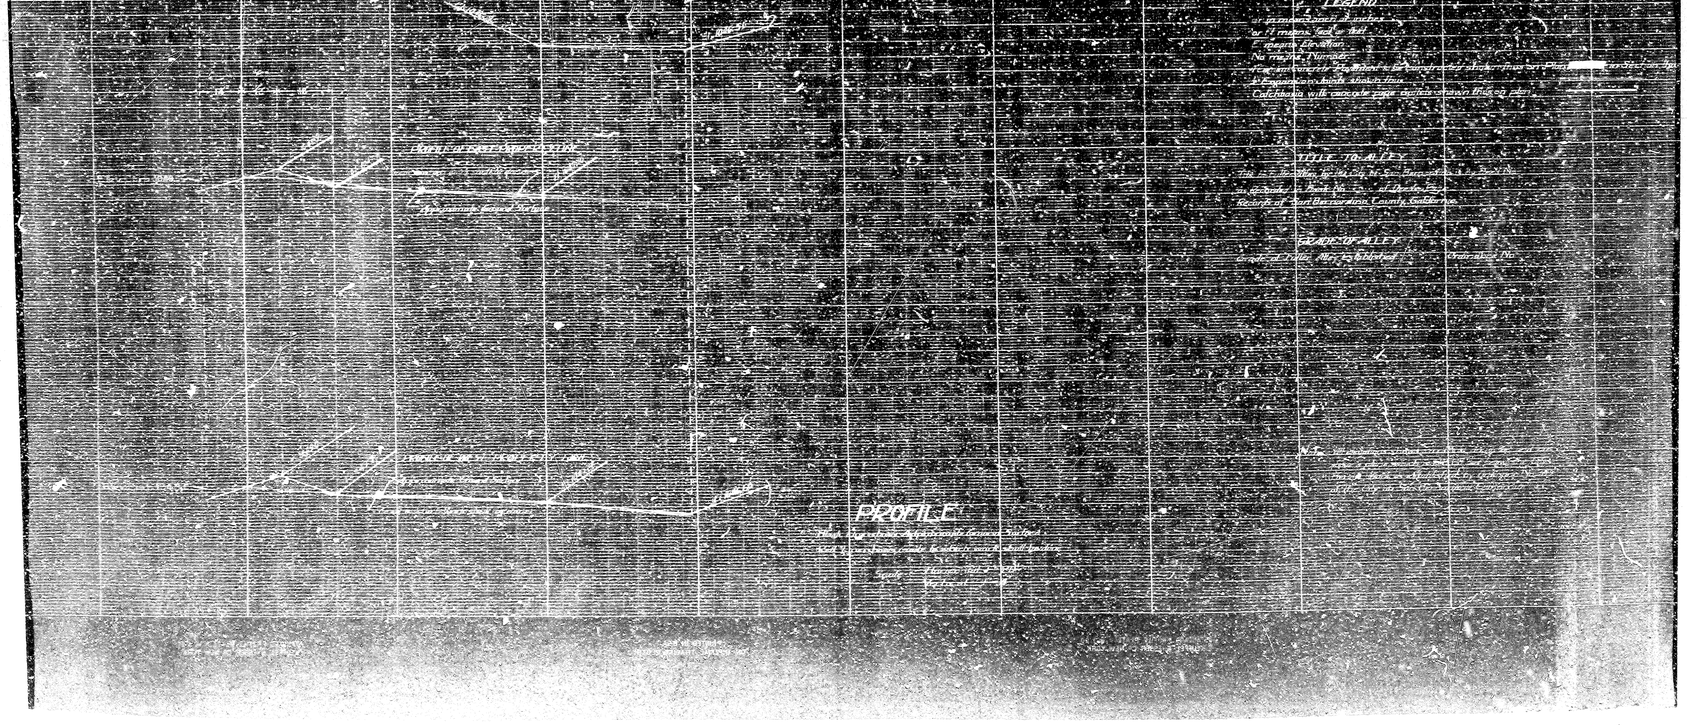
GRADES OF ALLEY