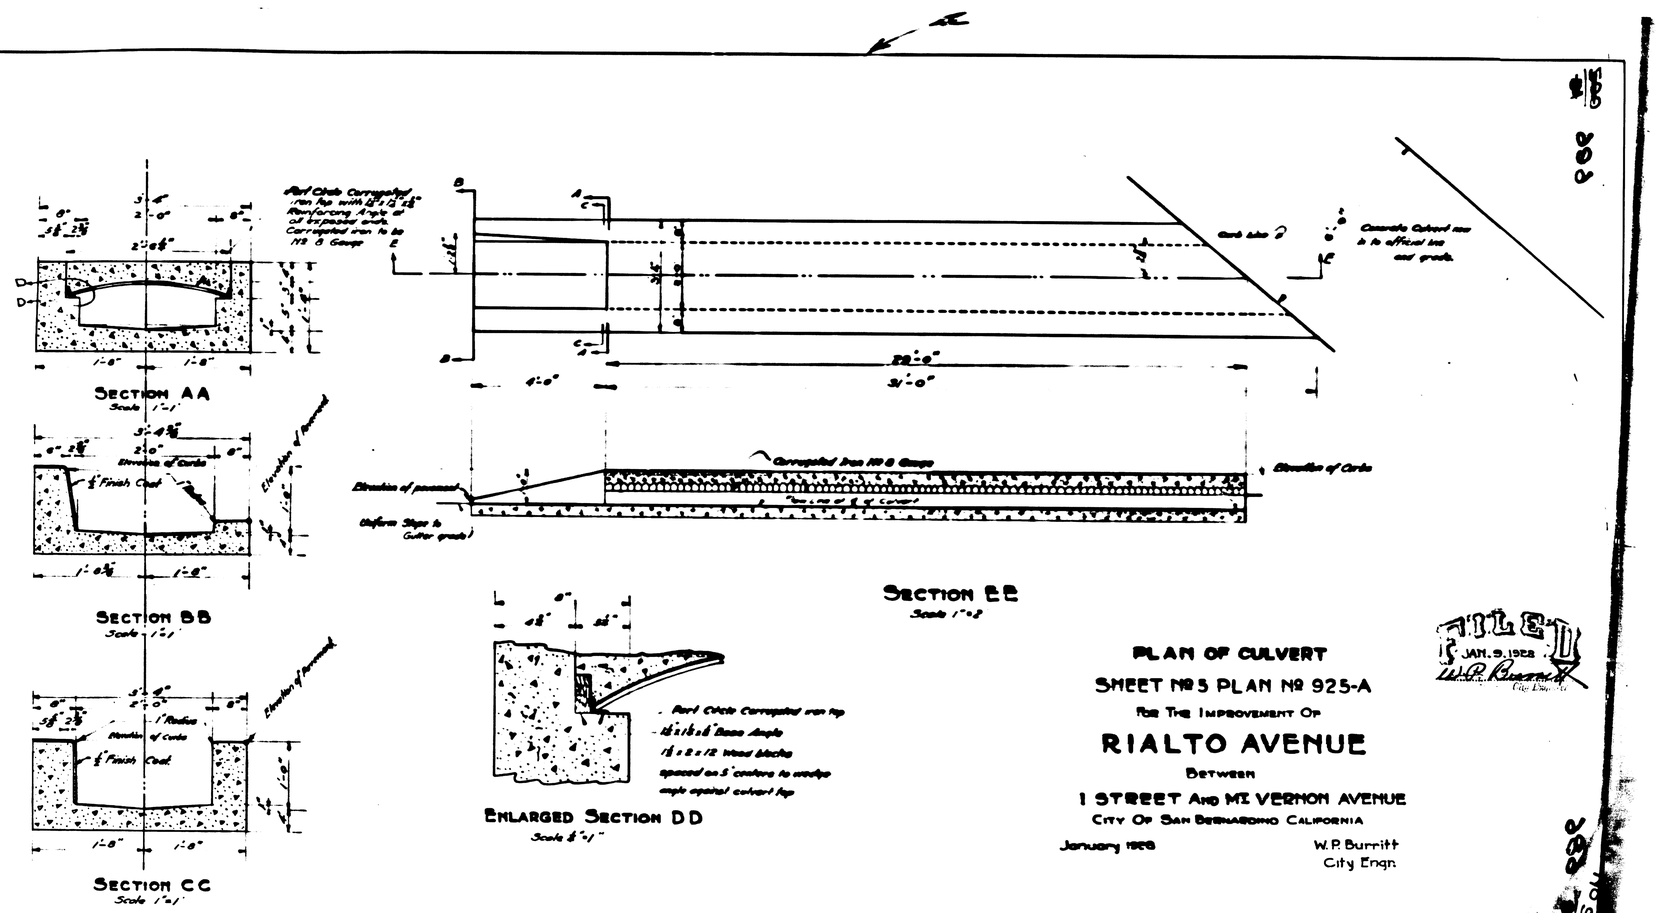
Section AA
Scale 1"=1'
Section BB
Scale 1"=1'
Section CC
Scale 1"=1'
Section EE
Scale 1"=1'
Enlarged Section DD
Scale 1"=1'
Corrugated Iron No 8 Gauge
Elevation of Curbs
Elevation of pavement
Uniform Slope to Gutter grade
Concrete Culvert now in to official line and grade
Finish Coat
1' Radius
Plan of Culvert
Sheet No 5 Plan No 925-A
For The Improvement Of
RIALTO AVENUE
Between
I STREET And MT. VERNON AVENUE
City Of San Bernardino California
January 1928
W.P. Burritt
City Engr.
FILED
JAN. 9. 1928
W.P. Burritt
City Engr.
No 925-A