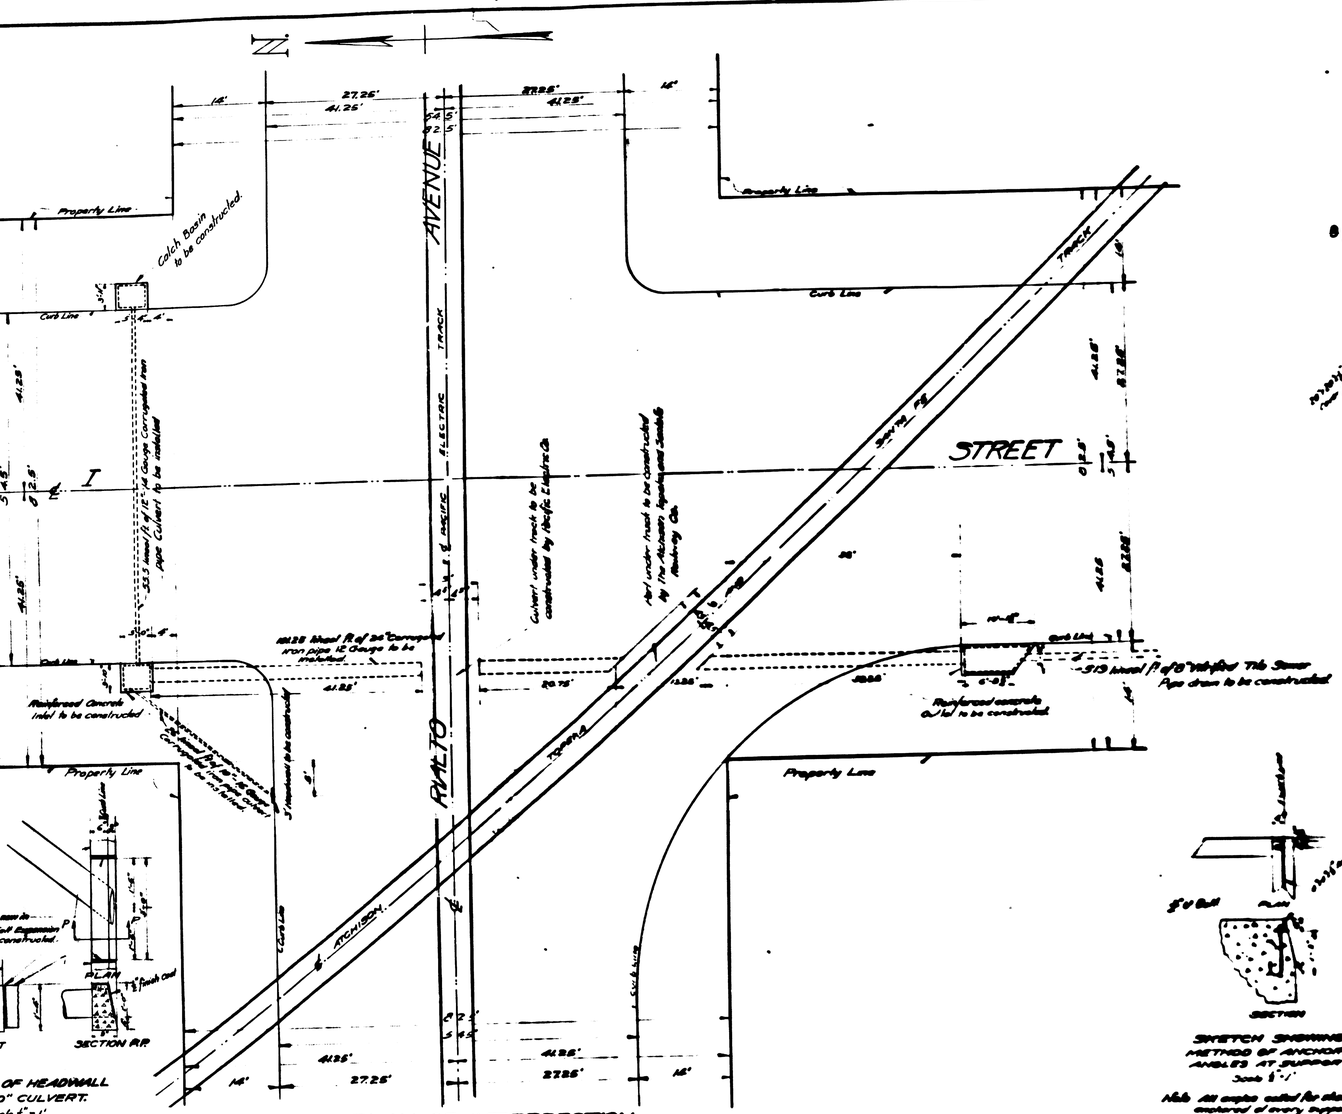

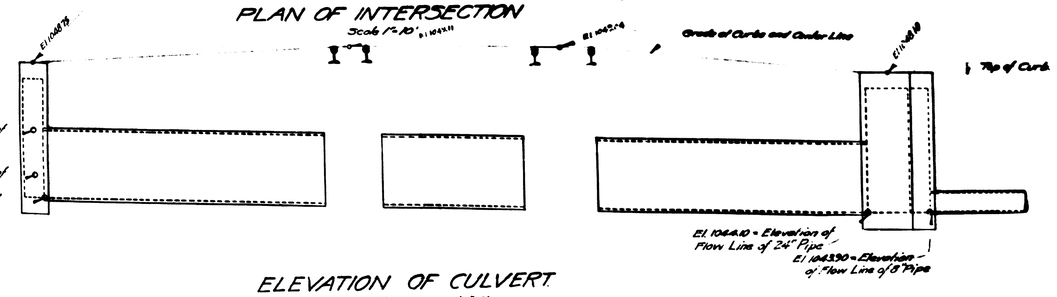

ELEVATION OF CULVERT.
Scale: Horizontal 1" = 10' Vertical 1" = 2'

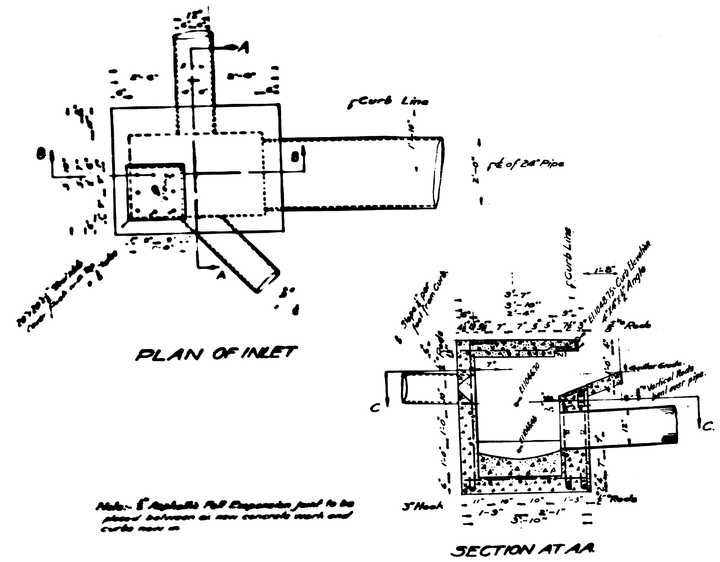

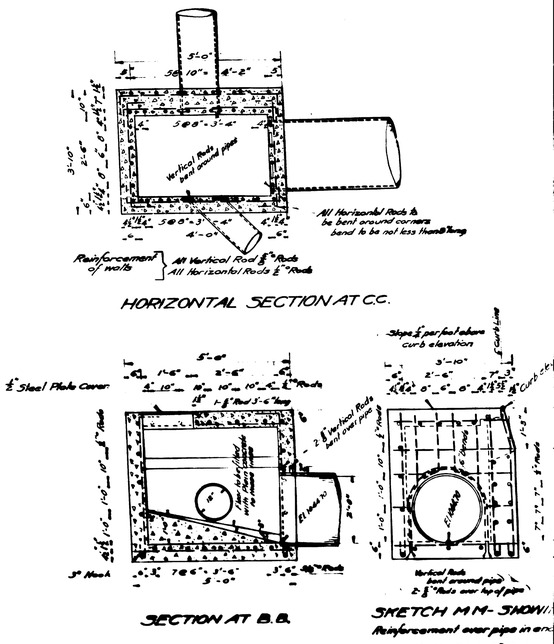

DETAIL OF INLET
Scale 1/2" = 1'

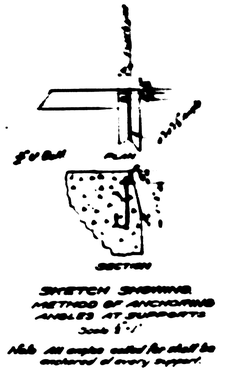

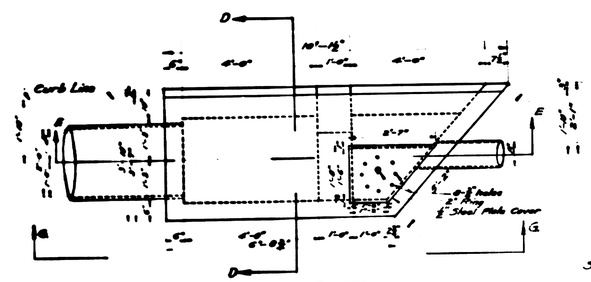

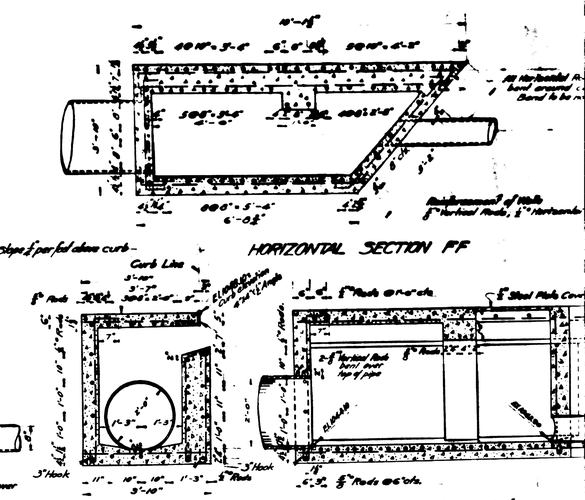

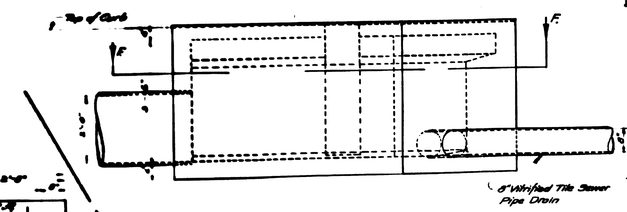

DETAIL OF OUTLET
Scale 1/2" = 1'

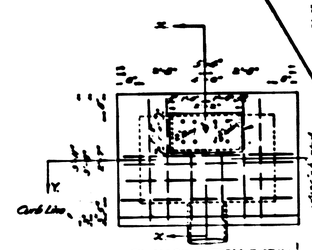

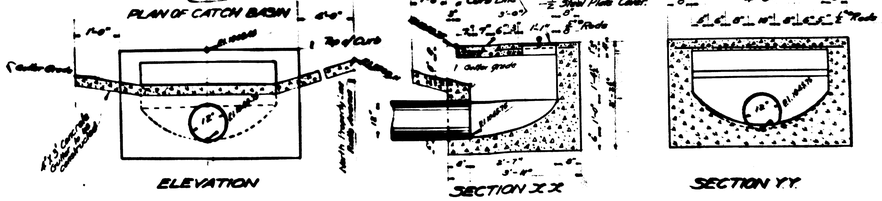

DETAIL OF CATCH BASIN
Scale 1/2" = 1'

SHEET No. 4
PLAN No. 925-A
DETAIL OF CULVERT
AT INTERSECTION OF
RIALTO AVENUE AND I STREET
CITY OF SAN BERNARDINO, CALIF.
January 1928.
W. P. Burn
City E