SHEET Nº 2

PLAN Nº 966

DETAIL OF CULVERTS
FOR THE IMPROVEMENT OF RIALTO AVENUE
BETWEEN
E STREET AND I STREET
IN THE
CITY OF SAN BERNARDINO
CALIFORNIA.

April 1928

W. P. Burritt
City Engineer

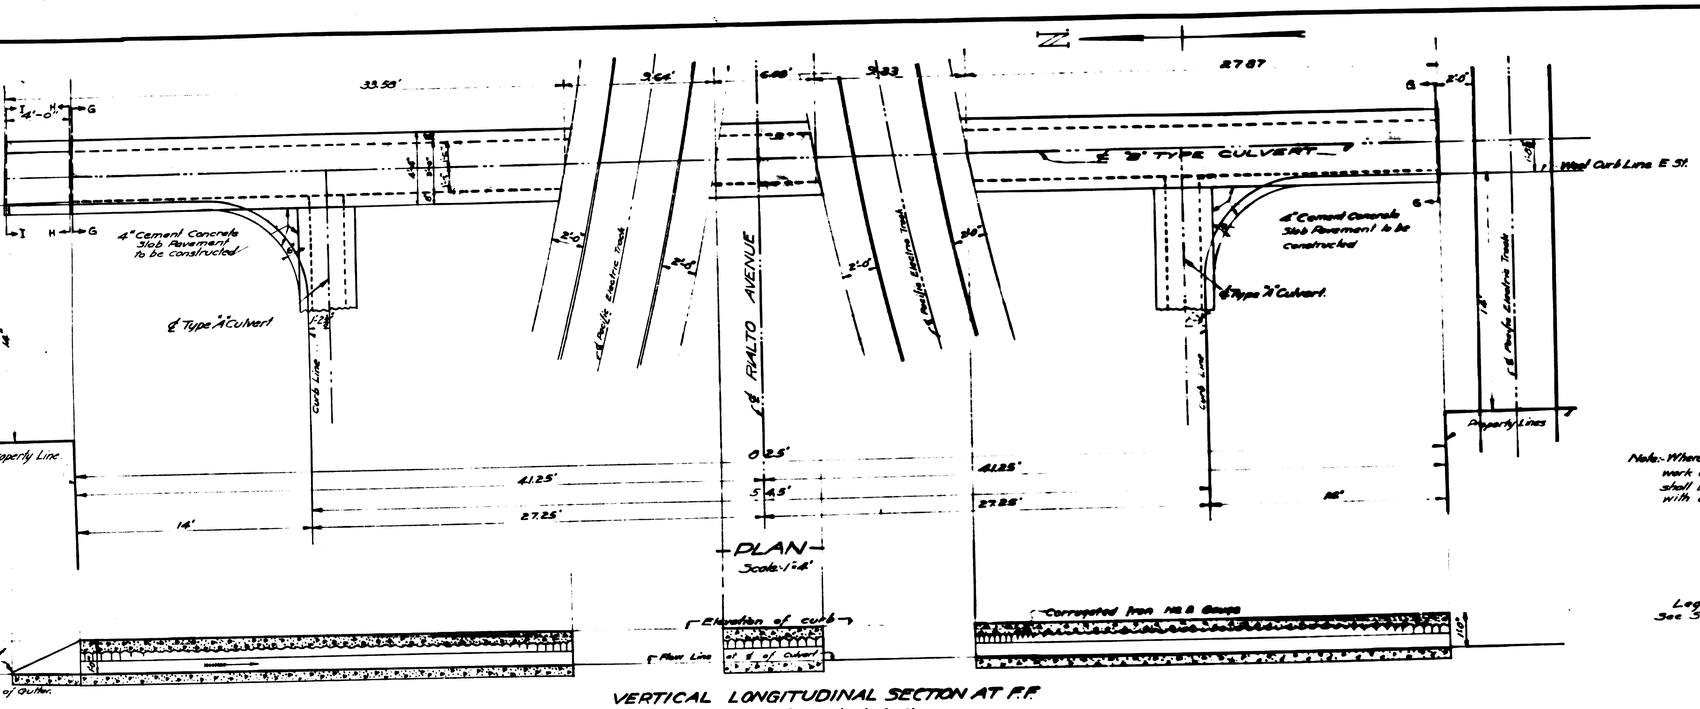

Note:- Where curb Line comes on work constructed the Curb Line shall be struck off to correspond with adjacent work.

Legend.
See Sheet No. 1.

FILED
APRIL 30, 1928.
W. P. Burritt
City Engineer

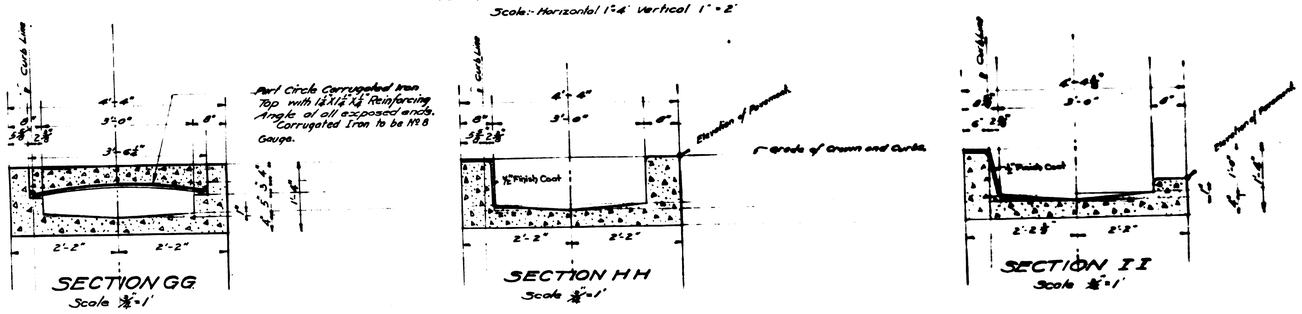

TYPE "B" CULVERT