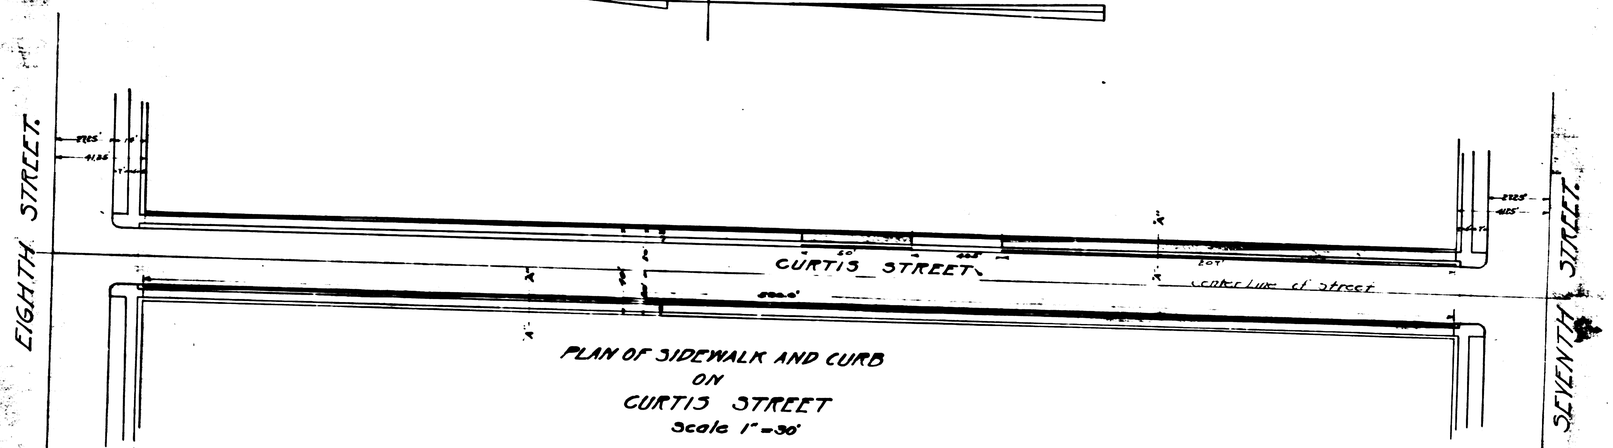

PLAN OF SIDEWALK AND CURB
ON
CURTIS STREET
Scale 1" = 30'

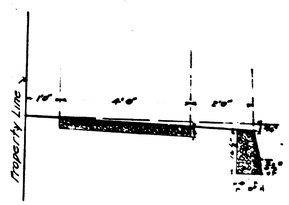

ENLARGED SECTION
OF
SIDEWALK AND CURB
AT "A" "A"
Scale 1" = 2'

ABBREVIATIONS
The mark (') signifies Feet or Foot
The mark (") signifies Inch or Inches
= signifies equals
No. signifies Number
Sidewalk to be constructed shown colored green.
Curb to be constructed shown colored red.
Concrete in place shown thus

No. 38
PLAN AND SECTION OF
SIDEWALK
and
CURB
ON
CURTIS STREET
BETWEEN
SEVENTH & EIGHTH
STREETS
SEPT. 28-1911