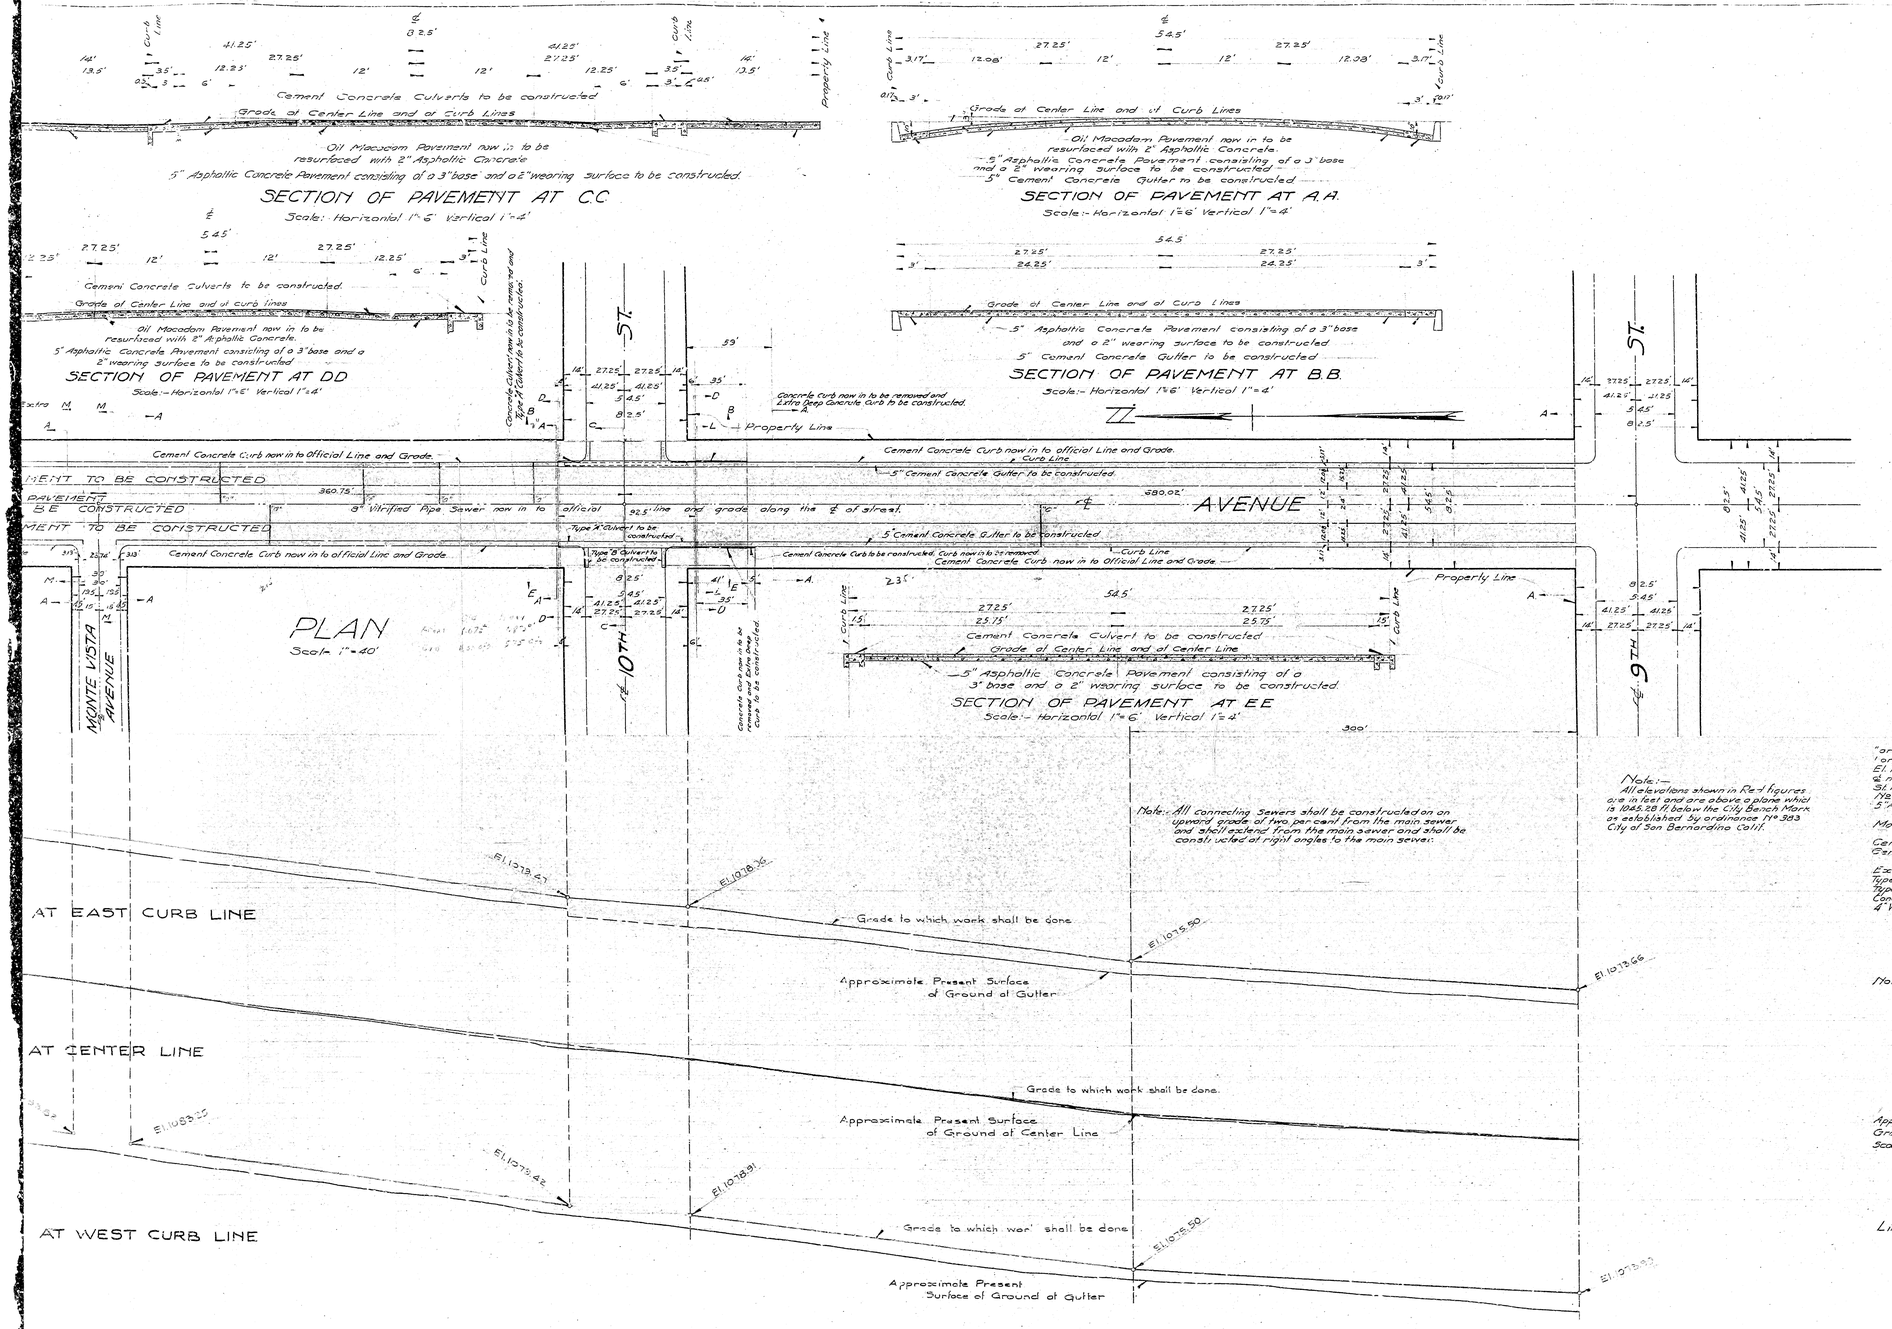

PLAN No 986

FOR THE IMPROVEMENT OF

ARROWHEAD AVENUE

BETWEEN

9TH STREET AND BASE LINE STREET

CITY OF SAN BERNARDINO, CALIFORNIA.

DECEMBER 1928

GORDON H. FERNALD
City Engineer.

— TITLE TO STREETS —

Title to Arrowhead Avenue was given to the City of San Bernardino by dedication of the plat of City of San Bernardino as recorded in Book 7 of Maps of Page 1 records San Bernardino County, Calif. and by the Rancho San Bernardino as recorded in Book 7 of Maps at Page 2.

GRADE ORDINANCE

Grade of Arrowhead Avenue was established by ordinance No 396 Joled October 19, 1908 of the City of San Bernardino Calif.

PLAN ADOPTED January 21, 1929.

JAN. 7, 1929
Gordon H. Fernald

LEGEND

"or in. means inch or inches.
'or ft means foot or feet
El means elevation
℄ means center Line
St means Street
No means number
5" Asphaltic Concrete Pavement consisting of a 3" base and a 2" wearing surface to be constructed shown thus in plan ____ thus in section
Macadam Pavement now in to be resurfaced with a 2" wearing surface of Asphaltic Concrete shown thus in plan ____ thus in section
Cement Concrete Curb to be constructed shown thus in plan ____ thus in section
Cement Concrete Gutter to be constructed shown thus in plan ____ thus in section
Existing Deep Cement Concrete Curb to be constructed shown thus in plan ____ thus in Section
Type "A" Culvert to be constructed shown thus in plan ____ thus in section
Type "B" Culvert to be constructed shown thus in plan ____ thus in section
Concrete Culvert now in to be removed shown thus in plan
8" Vitrified Pipe connecting Sewer to be constructed show thus ____

Note ¾" Expansion Joints to be constructed thru all cement Concrete Curbs and Gutters to be constructed at approximately 60 feet.

PROFILE LEGEND

Approximate Present Surface of ground shown by Black Lines thus ——
Grade to which work shall be done shown by red lines thus - - -
Scale:- Horizontal 1"= 40' Vertical 1"= 4'

— SEWER DETAIL —

Lineal feet of 4" connecting Sewers to be constructed..... 245.25

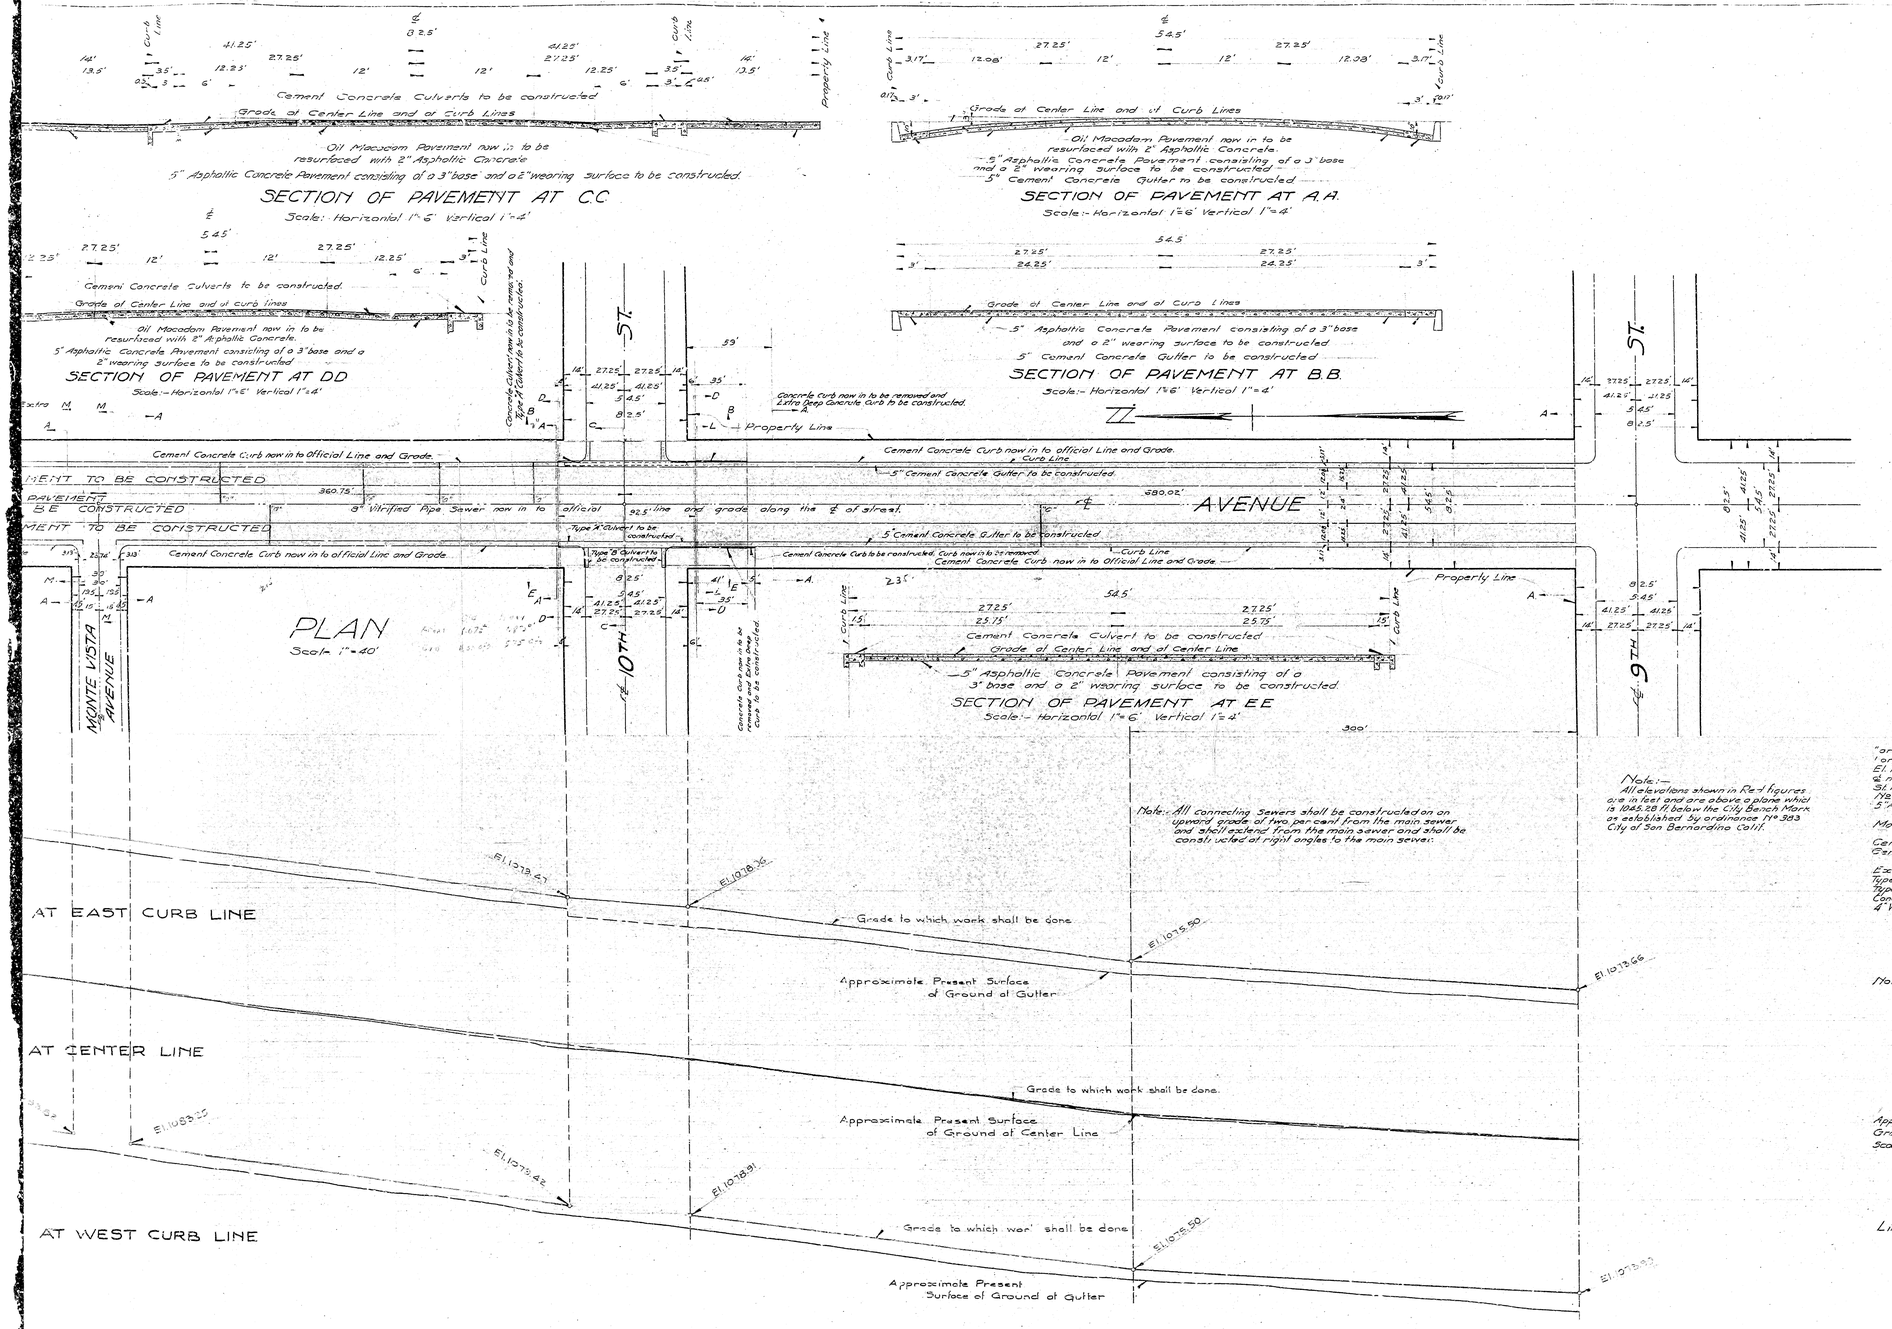

PLAN No 986

FOR THE IMPROVEMENT OF

ARROWHEAD AVENUE

BETWEEN

9TH STREET AND BASE LINE STREET

CITY OF SAN BERNARDINO, CALIFORNIA.

DECEMBER 1928

GORDON H. FERNALD
City Engineer.

— TITLE TO STREETS —

Title to Arrowhead Avenue was given to the City of San Bernardino by dedication of the plat of City of San Bernardino as recorded in Book 7 of Maps of Page 1 records San Bernardino County, Calif. and by the Rancho San Bernardino as recorded in Book 7 of Maps at Page 2.

GRADE ORDINANCE

Grade of Arrowhead Avenue was established by ordinance No 396 Joled October 19, 1908 of the City of San Bernardino Calif.

PLAN ADOPTED January 21, 1929.

JAN. 7, 1929
Gordon H. Fernald

LEGEND

"or in. means inch or inches.
'or ft means foot or feet
El means elevation
℄ means center Line
St means Street
No means number
5" Asphaltic Concrete Pavement consisting of a 3" base and a 2" wearing surface to be constructed shown thus in plan ____ thus in section
Macadam Pavement now in to be resurfaced with a 2" wearing surface of Asphaltic Concrete shown thus in plan ____ thus in section
Cement Concrete Curb to be constructed shown thus in plan ____ thus in section
Cement Concrete Gutter to be constructed shown thus in plan ____ thus in section
Existing Deep Cement Concrete Curb to be constructed shown thus in plan ____ thus in Section
Type "A" Culvert to be constructed shown thus in plan ____ thus in section
Type "B" Culvert to be constructed shown thus in plan ____ thus in section
Concrete Culvert now in to be removed shown thus in plan
8" Vitrified Pipe connecting Sewer to be constructed show thus ____

Note ¾" Expansion Joints to be constructed thru all cement Concrete Curbs and Gutters to be constructed at approximately 60 feet.

PROFILE LEGEND

Approximate Present Surface of ground shown by Black Lines thus ——
Grade to which work shall be done shown by red lines thus - - -
Scale:- Horizontal 1"= 40' Vertical 1"= 4'

— SEWER DETAIL —

Lineal feet of 4" connecting Sewers to be constructed..... 245.25