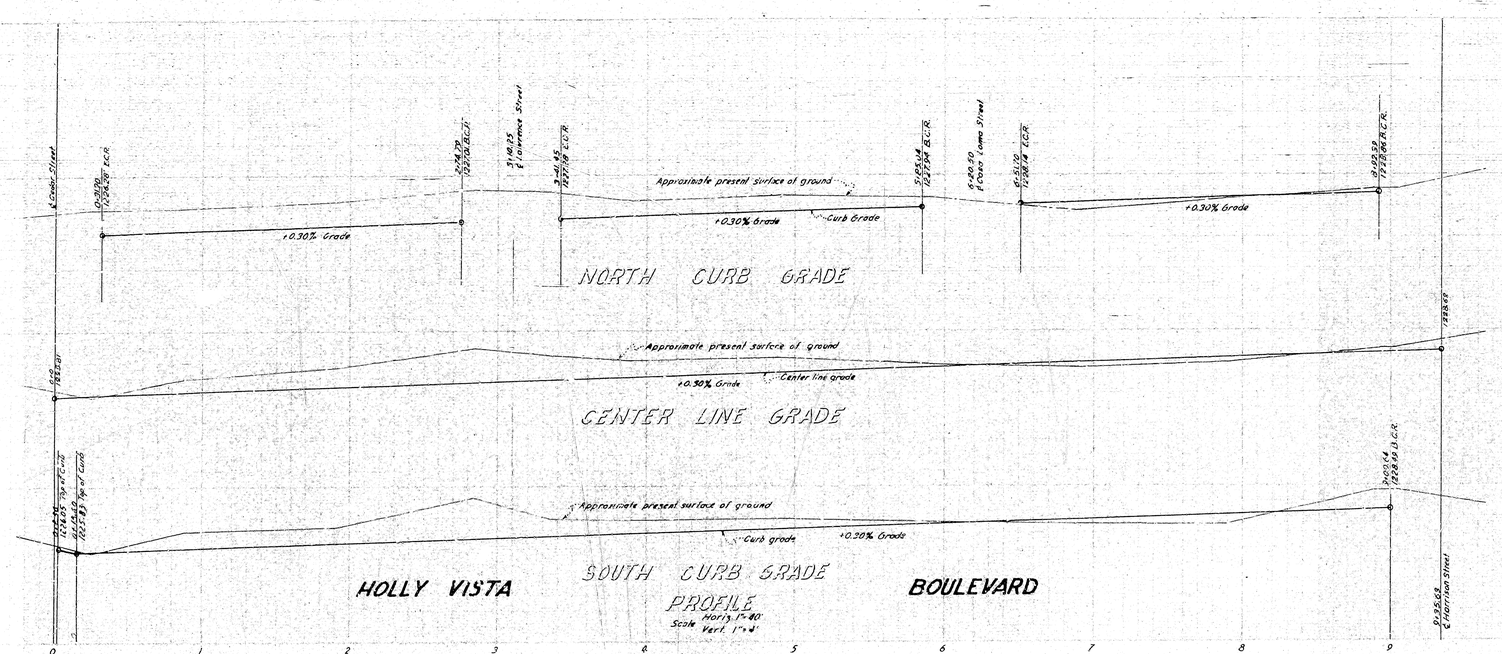

1. All work embodied on these plans shall be done in conformity with special provisions of Specifications No. 2271.
2. Recess curb for driveways where necessary. Exact location and width to be determined in the field.
3. Street name signs and standards shall be removed and relocated as directed by the Engineer. Footings shall be Class "B" concrete, same size as on original installation.
4. Manhole frames and covers shall be raised to pavement grade after P.M.S. has been constructed.
5. Adjust all Sewer Manholes to grade after completion of paving.

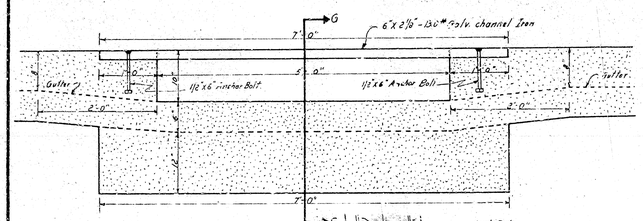

CURB WINDOW DETAIL
Scale 1"=1'

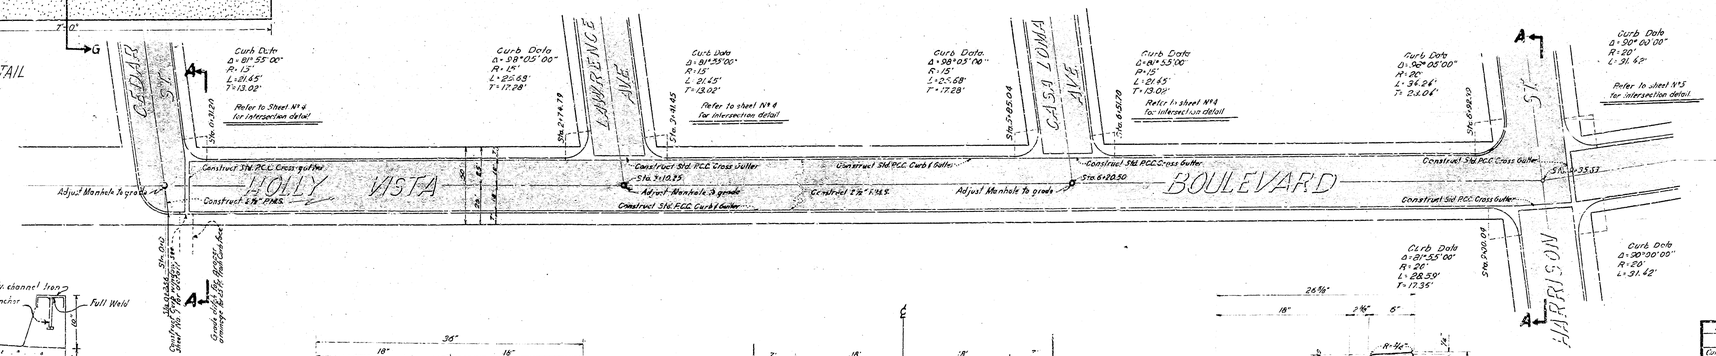

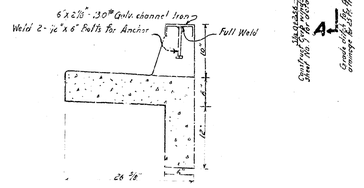

SECTION G-G
Scale 1"=1'

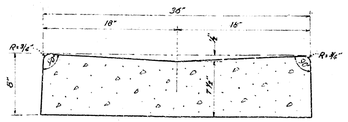

STD. P.C.C. CROSS GUTTER
No Scale
0.072 Cu. Yd. per lineal ft.

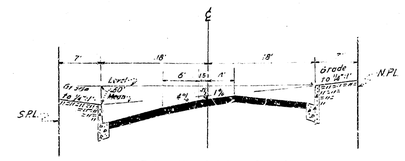

SECTION A-A
Sta. 0+29.40 Sta. 9+35.53
Scale: Horiz. 1"=10'
Vert. 1"=2'

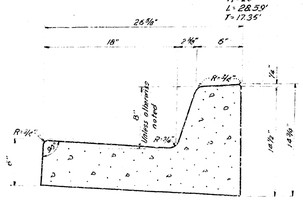

STD. P.C.C. CURB & GUTTER
No Scale
0.057 Cu. Yd. per lineal ft.

PLANS CHANGED BY RESOLUTION NO.		
REVISION	APPROVED	DATE
Curb & Offset Parking added & Cedar Street Construct Curb Window at Cedar Street and Holly Vista Blvd.	City Engineer	

CURB, GUTTER & PAVING

HOLLY VISTA BLVD. BETWEEN GOLDEN AVENUE AND CEDAR AVENUE
ALAMEDA AVE., NEWPORT AVE., AND HARRISON ST. BETWEEN A.T. AND S.F. R.R. R/W AND LYNWOOD DRIVE
CASA LOMA AVE., LAWRENCE AVE., AND CEDAR AVE. BETWEEN HOLLY VISTA BLVD. AND LYNWOOD DRIVE

AUGUST 3, 56

Arthur Frank E. Wolfgang 2/6 C.I.C.

9879

99/280

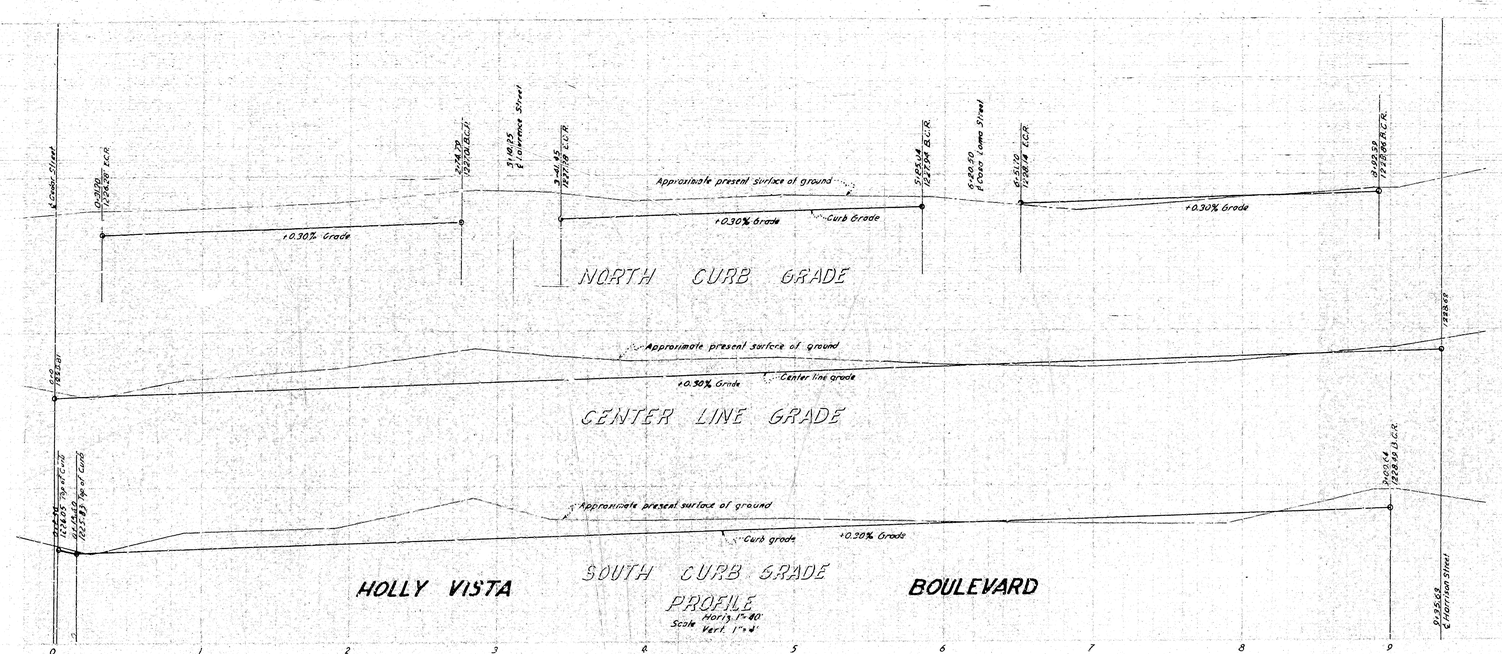

1. All work embodied on these plans shall be done in conformity with special provisions of Specifications No. 2271.
2. Recess curb for driveways where necessary. Exact location and width to be determined in the field.
3. Street name signs and standards shall be removed and relocated as directed by the Engineer. Footings shall be Class "B" concrete, same size as on original installation.
4. Manhole frames and covers shall be raised to pavement grade after P.M.S. has been constructed.
5. Adjust all Sewer Manholes to grade after completion of paving.

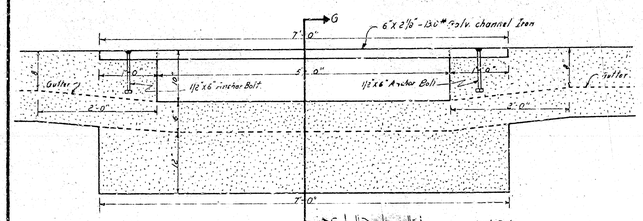

CURB WINDOW DETAIL
Scale 1"=1'

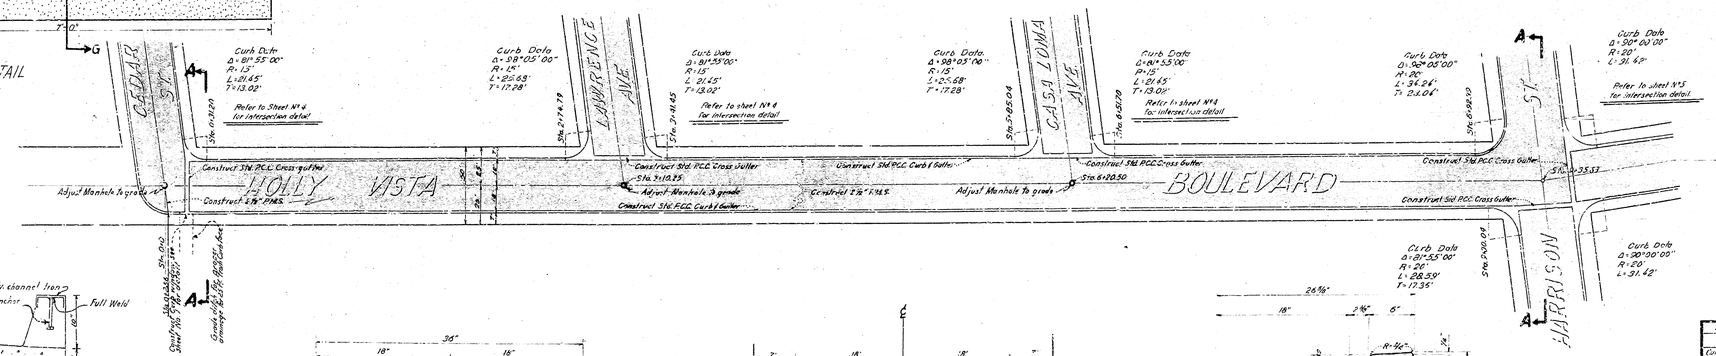

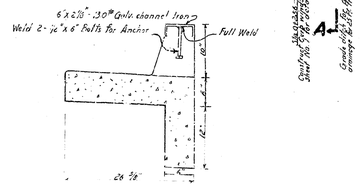

SECTION G-G
Scale 1"=1'

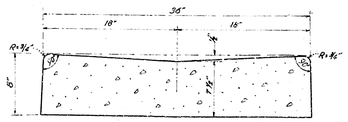

STD. P.C.C. CROSS GUTTER
No Scale
0.072 Cu. Yd. per lineal ft.

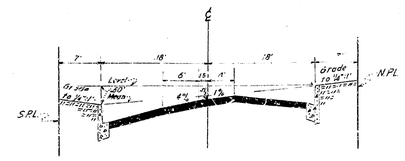

SECTION A-A
Sta. 0+29.40 Sta. 9+35.53
Scale: Horiz. 1"=10'
Vert. 1"=2'

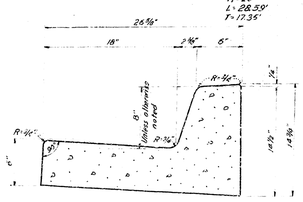

STD. P.C.C. CURB & GUTTER
No Scale
0.057 Cu. Yd. per lineal ft.

PLANS CHANGED BY RESOLUTION NO.		
REVISION	APPROVED	DATE
Curb & Offset Parking added & Cedar Street Construct Curb Window at Cedar Street and Holly Vista Blvd.	City Engineer	

CURB, GUTTER & PAVING

HOLLY VISTA BLVD. BETWEEN GOLDEN AVENUE AND CEDAR AVENUE
ALAMEDA AVE., NEWPORT AVE., AND HARRISON ST. BETWEEN A.T. AND S.F. R.R. R/W AND LYNWOOD DRIVE
CASA LOMA AVE., LAWRENCE AVE., AND CEDAR AVE. BETWEEN HOLLY VISTA BLVD. AND LYNWOOD DRIVE

AUGUST 3, 56

Arthur Frank E. Wolfgang 2/6 C.I.C.

9879

99/280