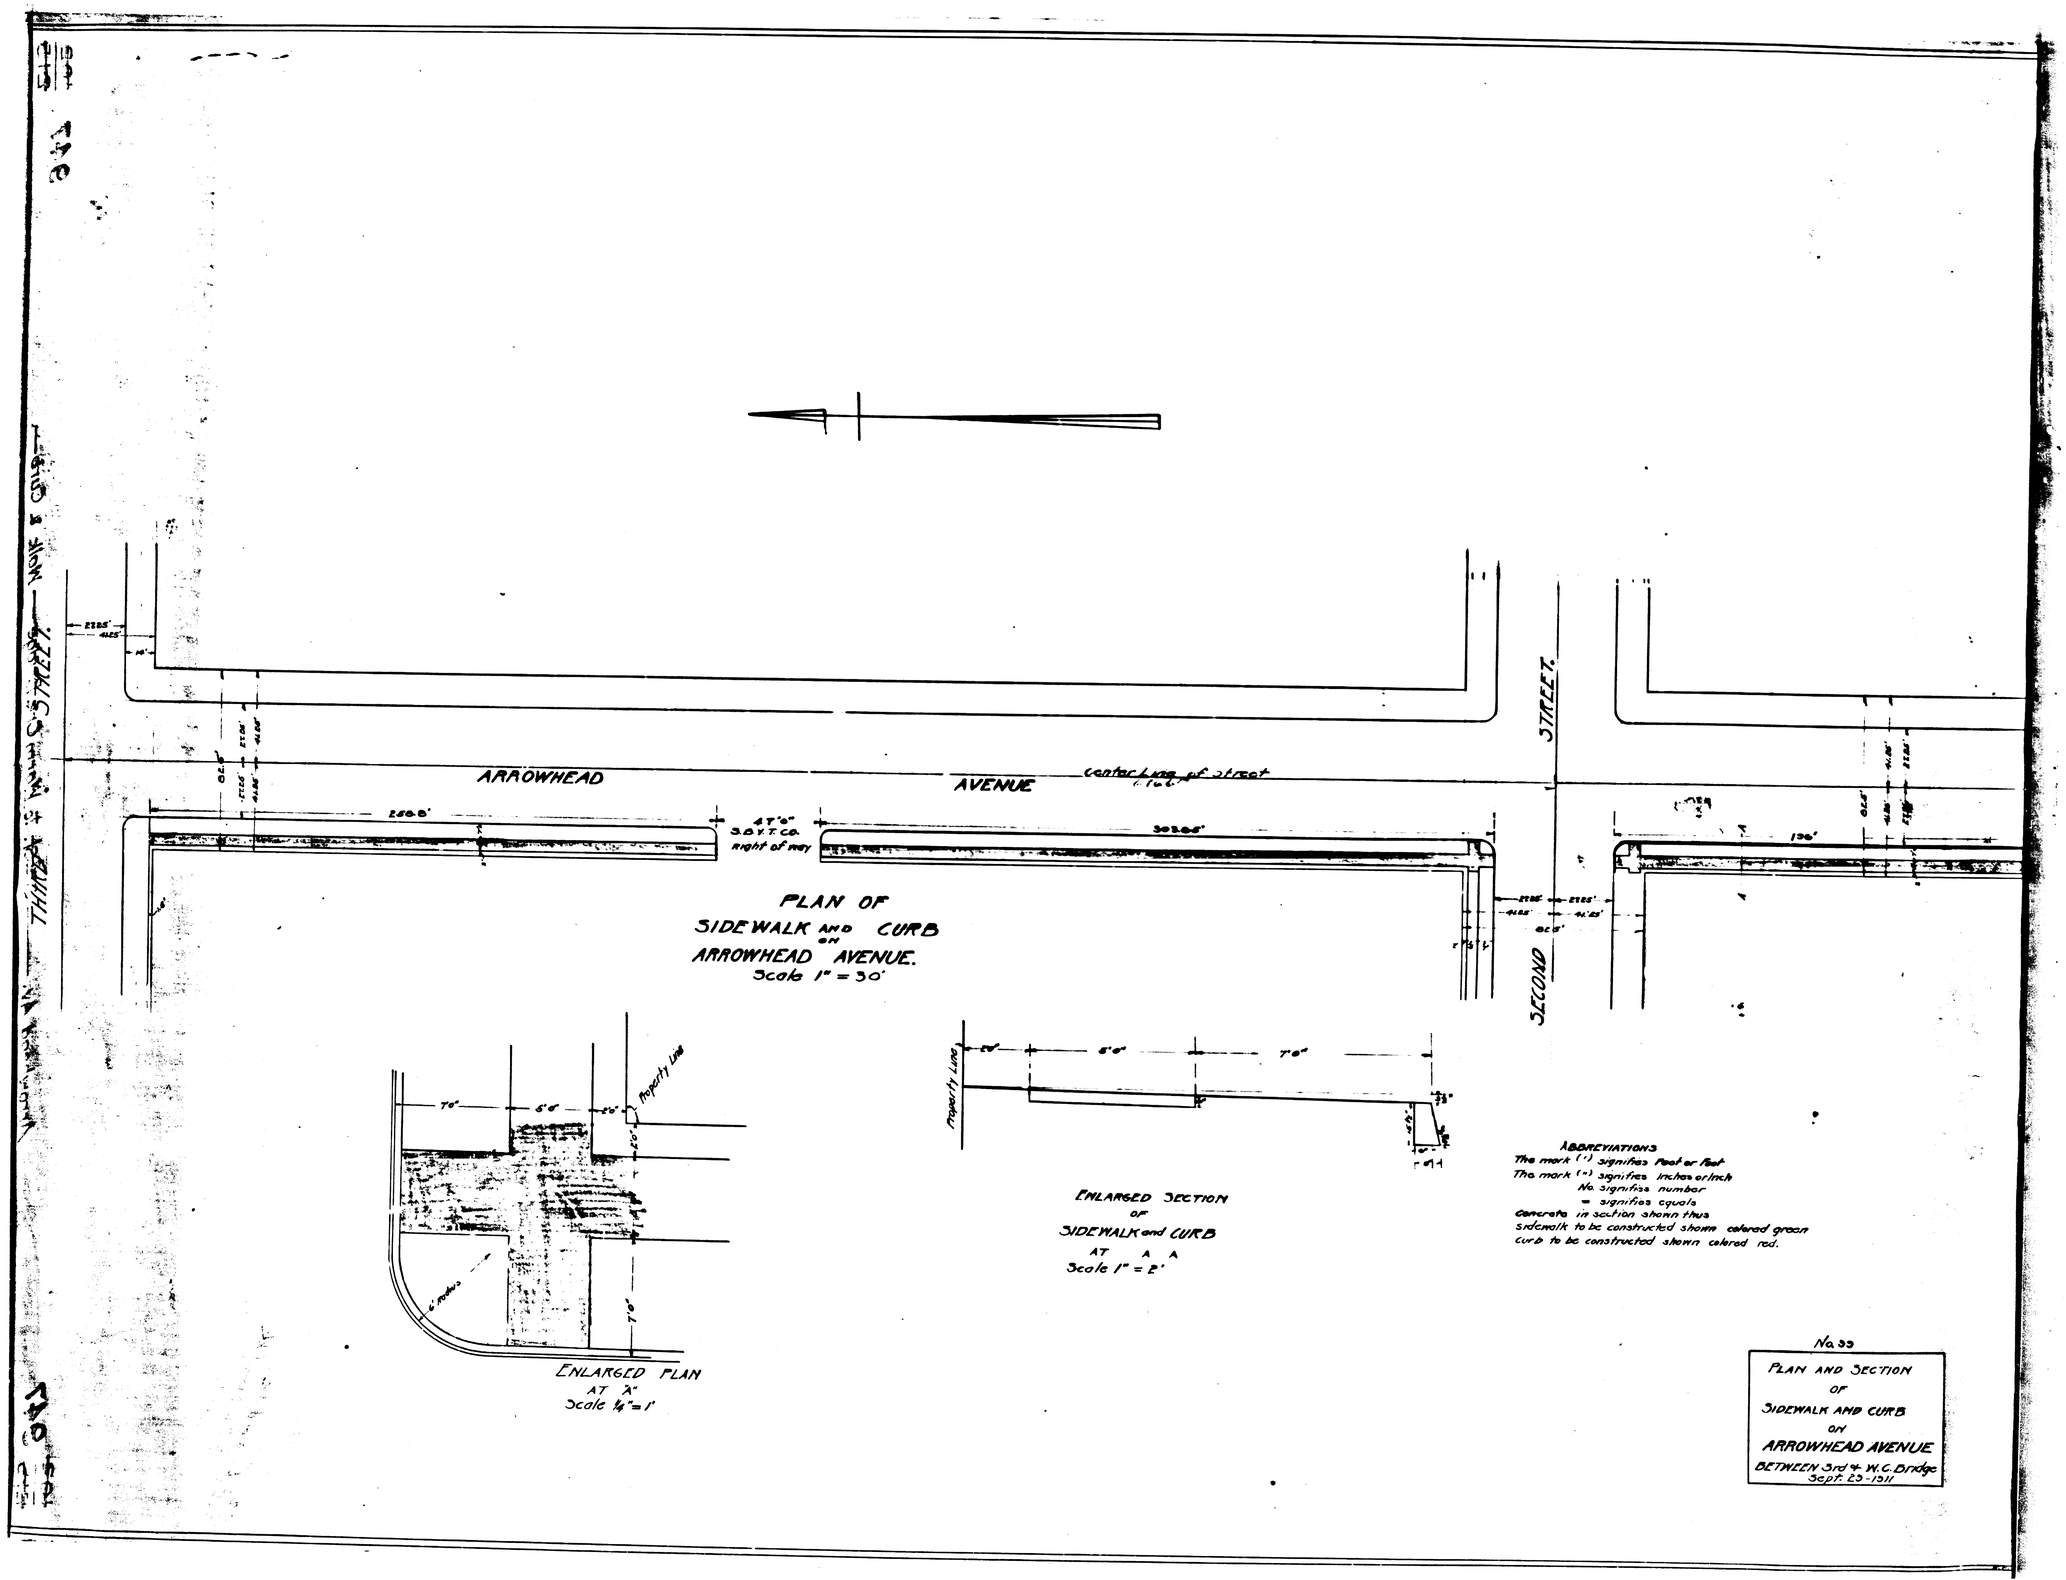
ARROWHEAD AVENUE
center line of street
STREET
SECOND
THIRD
4'6"
S.P.R.T.Co.
Right of way
PLAN OF
SIDEWALK AND CURB
ON
ARROWHEAD AVENUE.
Scale 1" = 30'
Property Line
ENLARGED PLAN
AT "A"
Scale 1/4" = 1'
ENLARGED SECTION
OF
SIDEWALK and CURB
AT
Scale 1" = 2'
ABBREVIATIONS
The mark (') signifies foot or feet
The mark (") signifies inches or inch
No. signifies number
= signifies equals
Concrete in section shown thus
Sidewalk to be constructed shown colored green
Curb to be constructed shown colored red.
No. 33
PLAN AND SECTION
OF
SIDEWALK AND CURB
ON
ARROWHEAD AVENUE
BETWEEN 3rd & W.C. Bridge
Sept. 23-1911