SHEET No 2 - PART No 1

PLAN No 990-A

FOR SEWER IN

WATERMAN AVENUE

BETWEEN

MARSHALL BOULEVARD AND 34TH STREET

AND ALSO IN

RIGHT OF WAY IN BROADMOOR SUB.

BETWEEN

MARSHALL BOULEVARD AND 34TH STREET

IN THE CITY OF SAN BERNARDINO CALIF.

JAN. 1929.

GORDON N. FERNALD
CITY ENGINEER

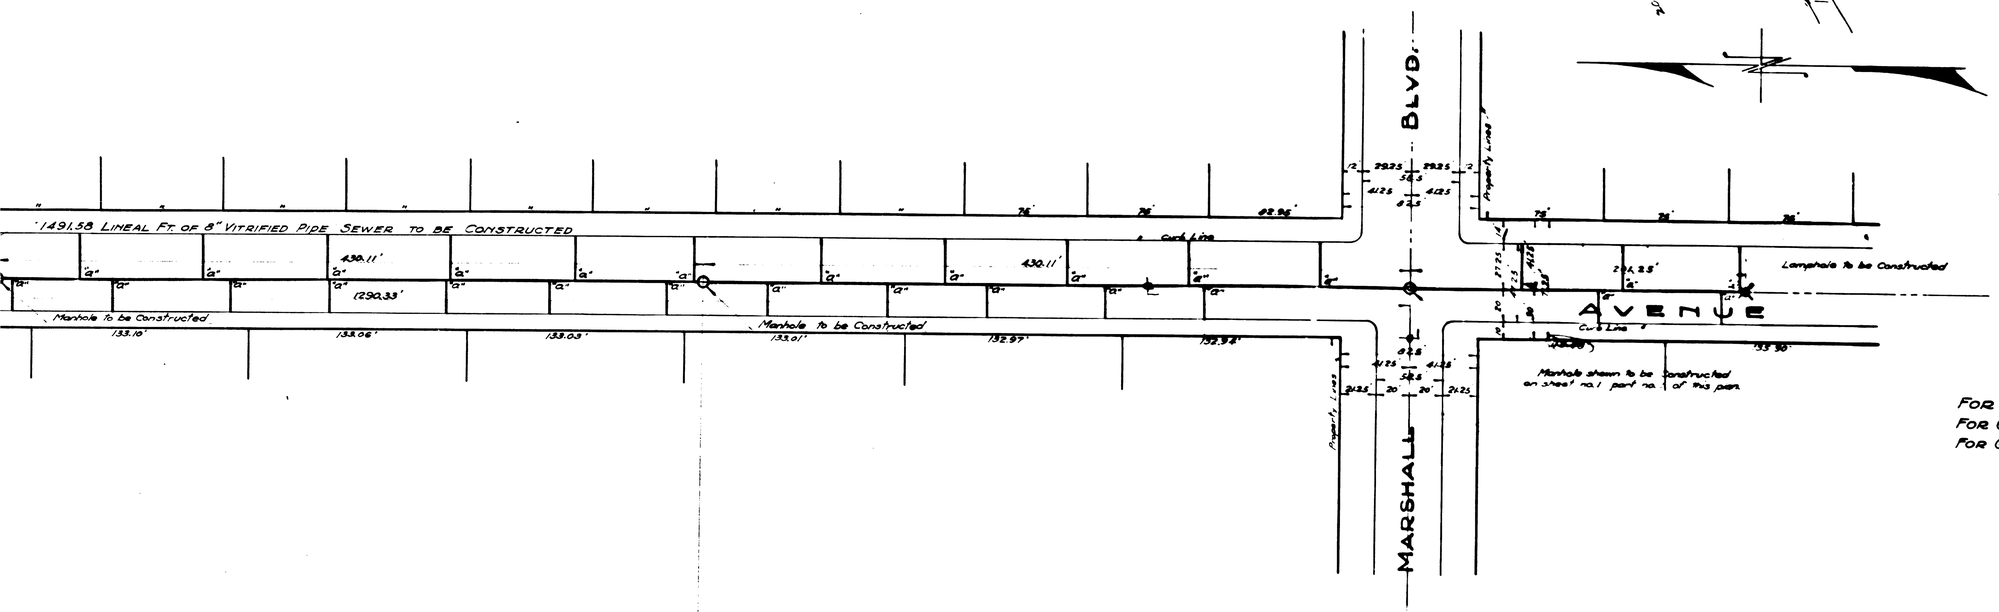

FOR SEWER LEGEND SEE SHEET No 1, PART No 1, OF THIS PLAN.
FOR CITY'S TITLE TO STREETS SEE SHEET No 1 PART No 2 OF THIS PLAN.
FOR GRADE ESTABLISHMENT SEE SHEET No 1 PART No 2 OF THIS PLAN.

FILED
MAR. 4. 1929
City Engineer

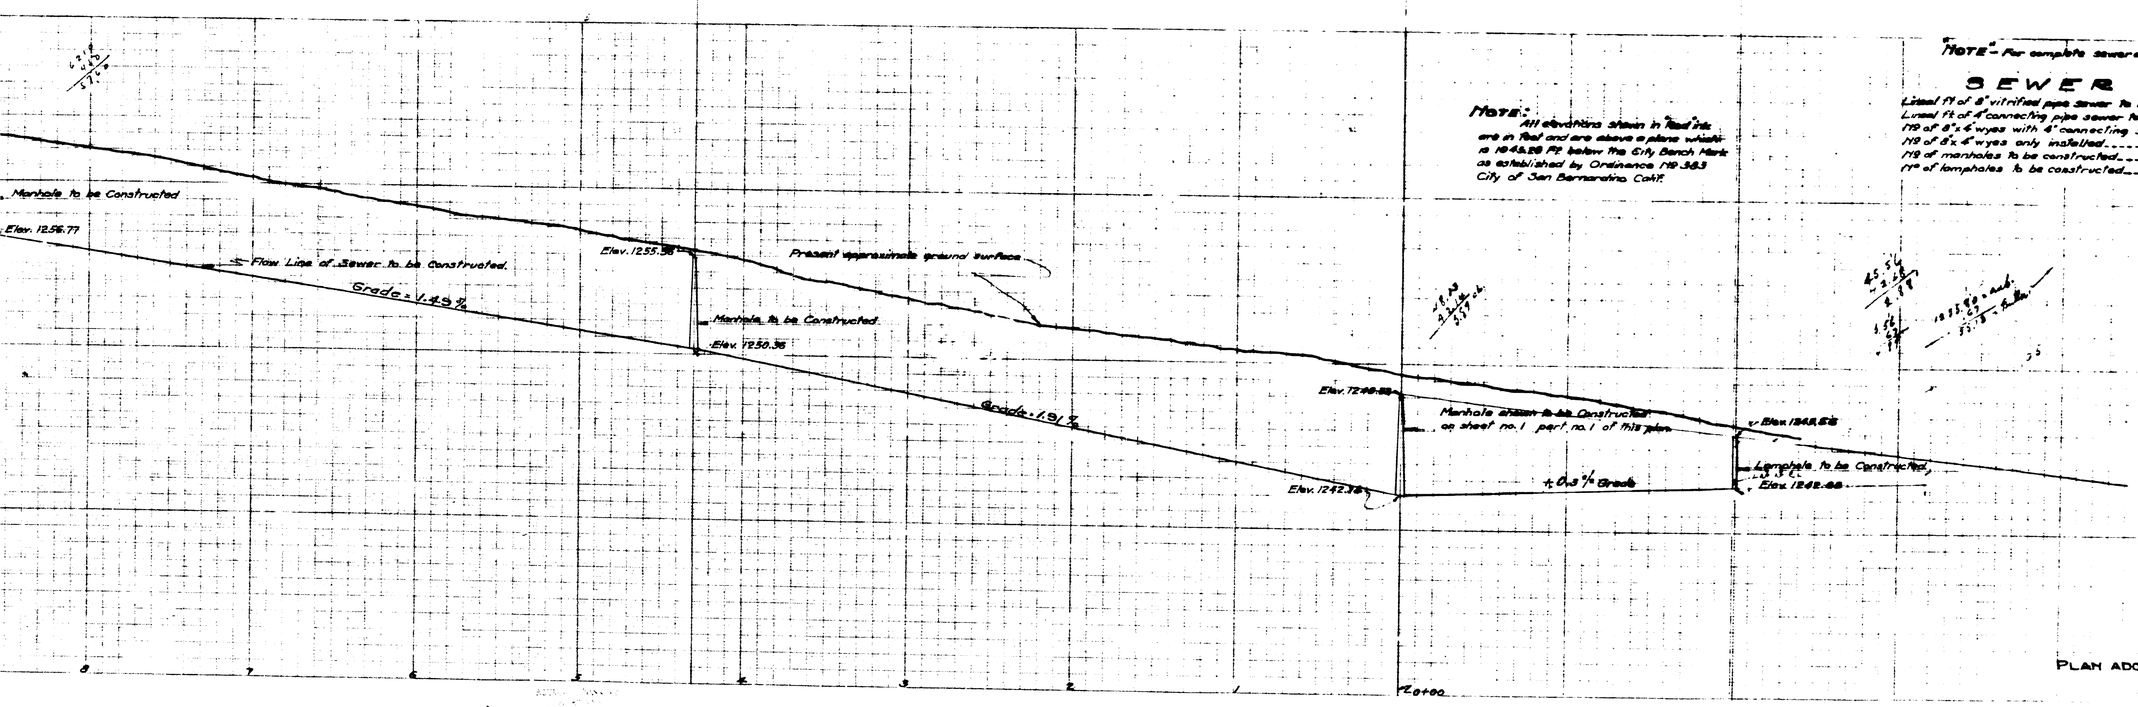

NOTE: All elevations shown in feet are in feet and are above a plane which is 1948.28 Ft. below the City Bench Mark as established by Ordinance No 383 City of San Bernardino Calif.

"NOTE" - For complete sewer detail see sheet no 1; part no 1; of this plan.

SEWER DETAIL

Lineal ft of 8" vitrified pipe sewer to be constructed	1491.58
Lineal ft of 4" connecting pipe sewer to be constructed	877.74
No of 8" x 4" wyes with 4" connecting sewers to be constructed	37
No of 8" x 4" wyes only installed	48
No of manholes to be constructed	8
No of lamholes to be constructed	2

PLAN ADOPTED MARCH 18, 1929.