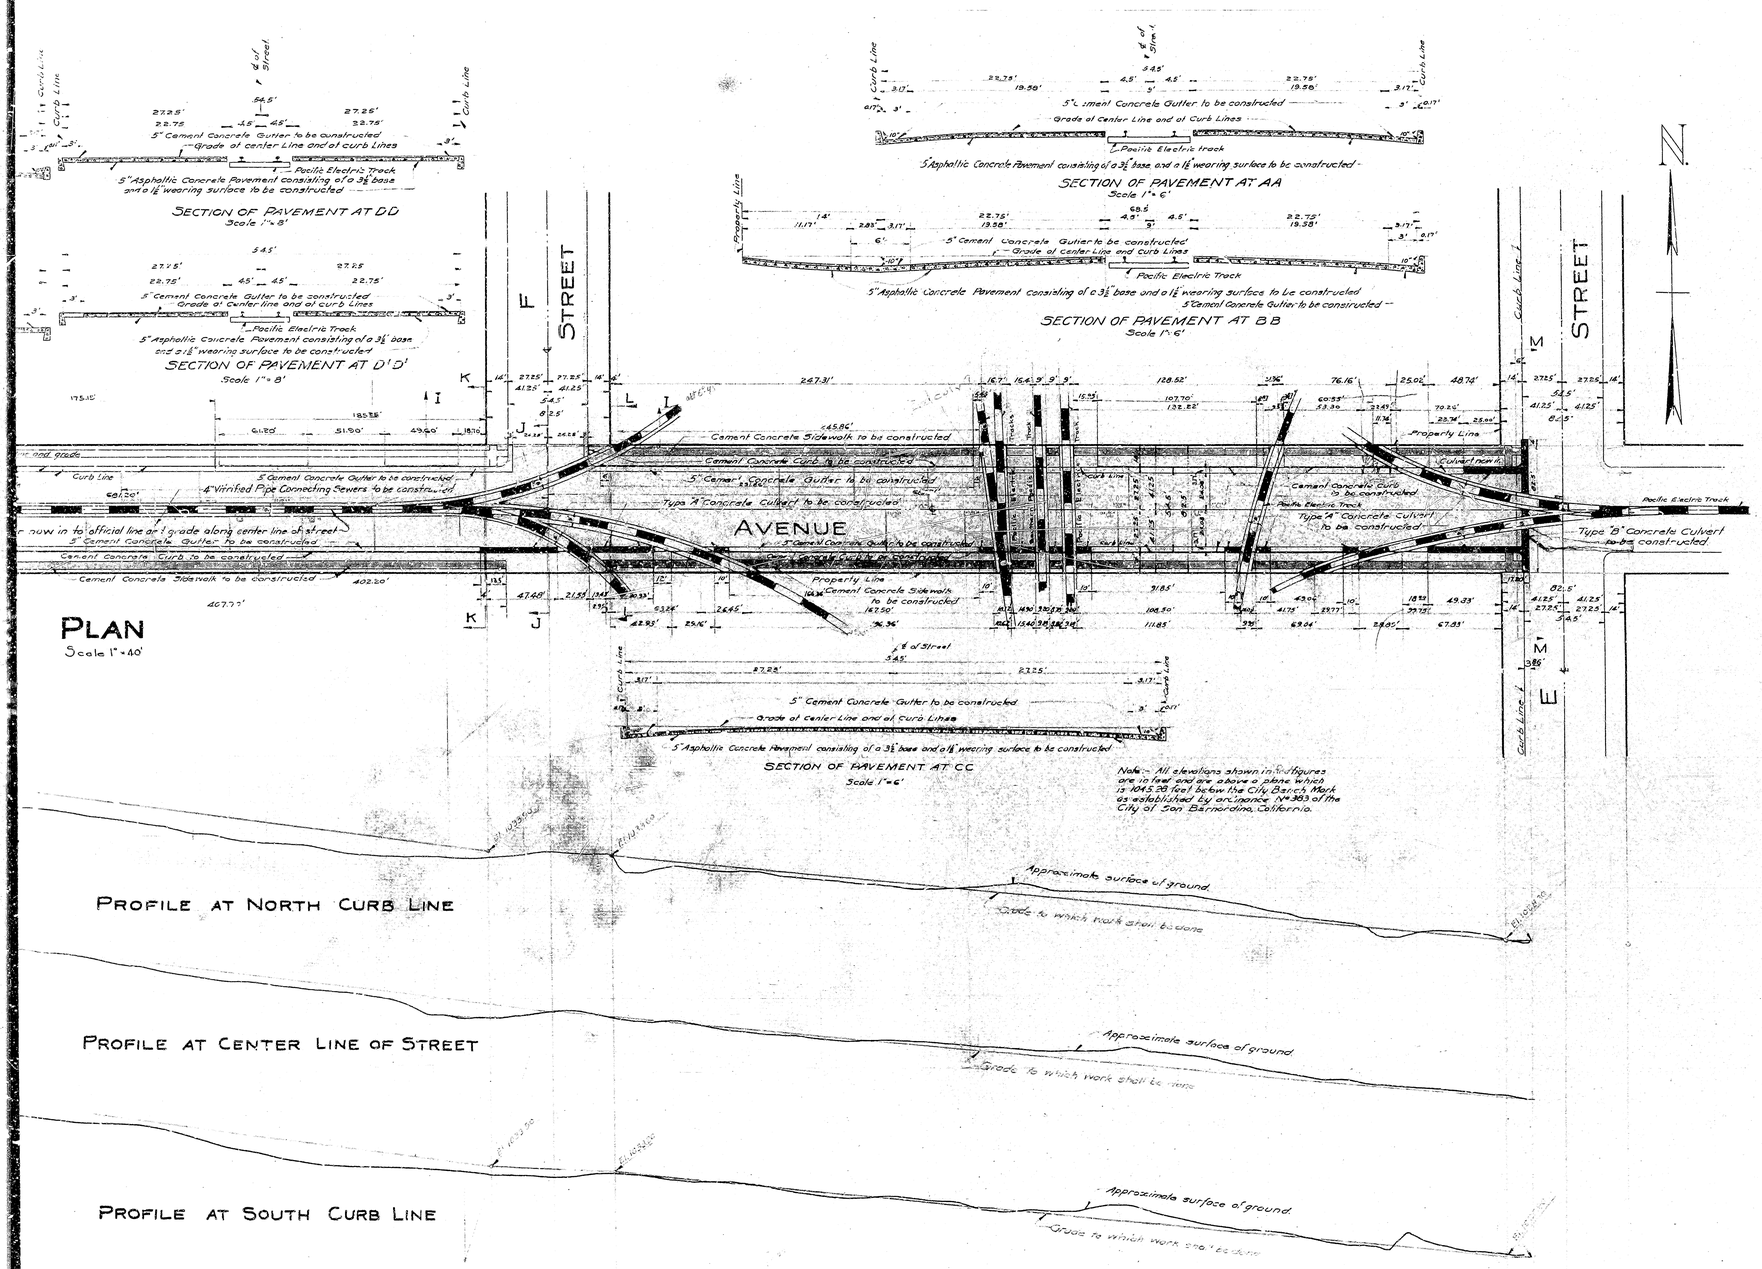

SHEET No. 1

PLAN No. 966

FOR THE IMPROVEMENT OF

RIALTO AVENUE

BETWEEN

E STREET AND I STREET

IN THE

CITY OF SAN BERNARDINO, CALIFORNIA.

APRIL 1928.

W.P. Burritt,
CITY ENGINEER.

FILED APRIL 30, 1928

TITLE TO STREET

Title to Rialto Ave. to the City of San Bernardino was given by dedication of the San Bernardino City, as per map thereof, recorded in Book 1 of map, at page 1, records of San Bernardino County, California.

GRADE ORDINANCE

Grade of Rialto Avenue was established by ordinance No. 36 dated 6/15/96

PLAN ADOPTED MAY 7, 1928.

LEGEND

No. means number.
" means inch or inches.
' means foot or feet.
℄ means center line.
El. means elevation.
Cement Concrete Curb to be constructed shown thus in plan ____ thus in section
Cement Concrete Sidewalk to be constructed shown thus in plan ____ thus in section
5" Asphaltic Concrete Pavement consisting of a 3½" base and a 1½" wearing surface to be constructed shown thus in plan ____ thus in section
5" Cement Concrete Gutter to be constructed shown thus in plan ____ thus in section
Concrete Culverts to be constructed shown thus in plan ____ thus in section
Pacific Electric and Railroad Tracks shown thus in plan ____ thus in section
4" Vitrified Pipe Connecting Sewers to be constructed shown thus ____

Note:

¾" expansion Joints shall be constructed thru all cement Concrete Curbs, Gutters, and sidewalks to be constructed at intervals of approximately 75 feet.

SEWER DETAIL

Number of 4" Vitrified Pipe Connecting Sewers to be constructed ------- 32
Lineal feet of 4" Vitrified Pipe Connecting Sewer to be constructed ------- 872.00

Sheet No. 1 of 2 Sheets

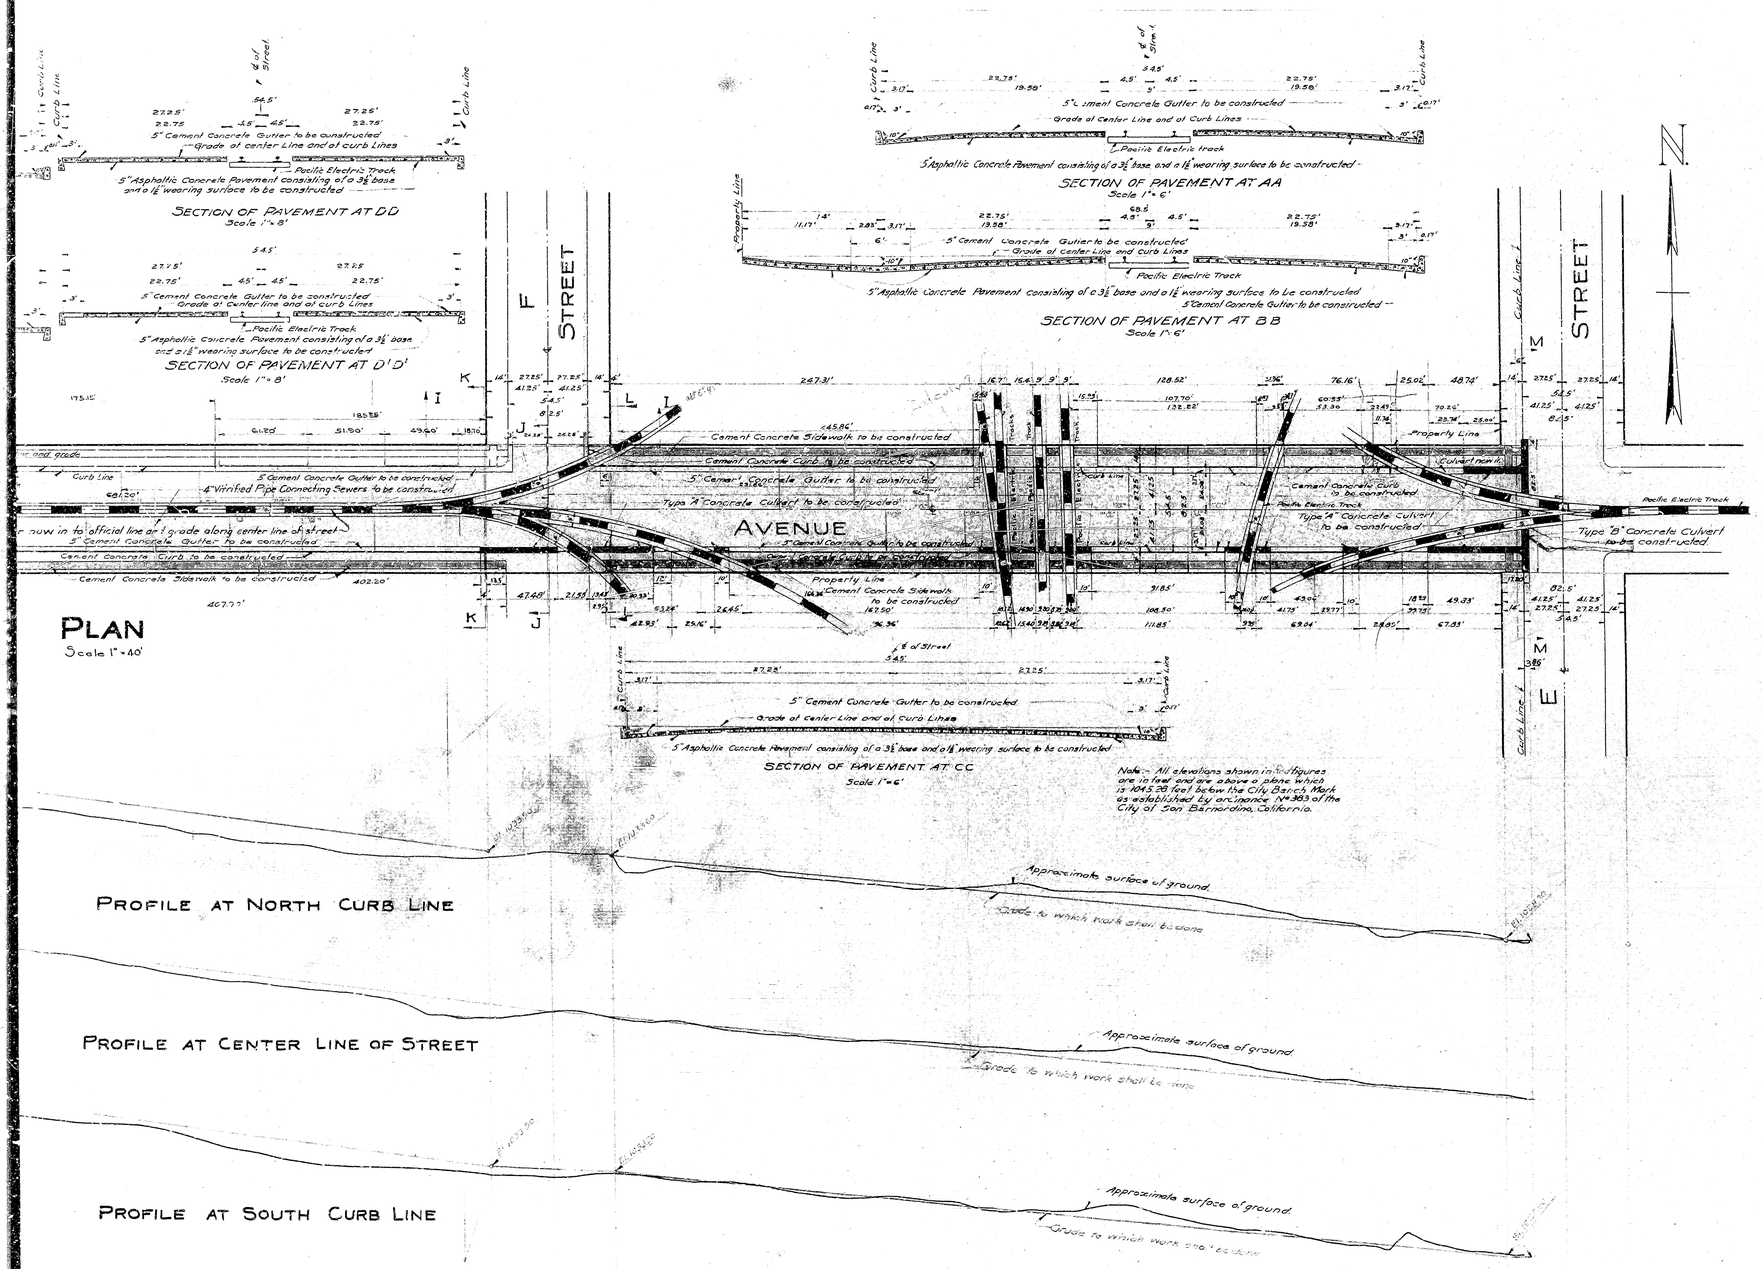

SHEET No. 1

PLAN No. 966

FOR THE IMPROVEMENT OF

RIALTO AVENUE

BETWEEN

E STREET AND I STREET

IN THE

CITY OF SAN BERNARDINO, CALIFORNIA.

APRIL 1928.

W.P. Burritt,
CITY ENGINEER.

FILED APRIL 30, 1928

TITLE TO STREET

Title to Rialto Ave. to the City of San Bernardino was given by dedication of the San Bernardino City, as per map thereof, recorded in Book 1 of map, at page 1, records of San Bernardino County, California.

GRADE ORDINANCE

Grade of Rialto Avenue was established by ordinance No. 36 dated 6/15/96

PLAN ADOPTED MAY 7, 1928.

LEGEND

No. means number.
" means inch or inches.
' means foot or feet.
℄ means center line.
El. means elevation.
Cement Concrete Curb to be constructed shown thus in plan ____ thus in section
Cement Concrete Sidewalk to be constructed shown thus in plan ____ thus in section
5" Asphaltic Concrete Pavement consisting of a 3½" base and a 1½" wearing surface to be constructed shown thus in plan ____ thus in section
5" Cement Concrete Gutter to be constructed shown thus in plan ____ thus in section
Concrete Culverts to be constructed shown thus in plan ____ thus in section
Pacific Electric and Railroad Tracks shown thus in plan ____ thus in section
4" Vitrified Pipe Connecting Sewers to be constructed shown thus ____

Note:

¾" expansion Joints shall be constructed thru all cement Concrete Curbs, Gutters, and sidewalks to be constructed at intervals of approximately 75 feet.

SEWER DETAIL

Number of 4" Vitrified Pipe Connecting Sewers to be constructed ------- 32
Lineal feet of 4" Vitrified Pipe Connecting Sewer to be constructed ------- 872.00

Sheet No. 1 of 2 Sheets