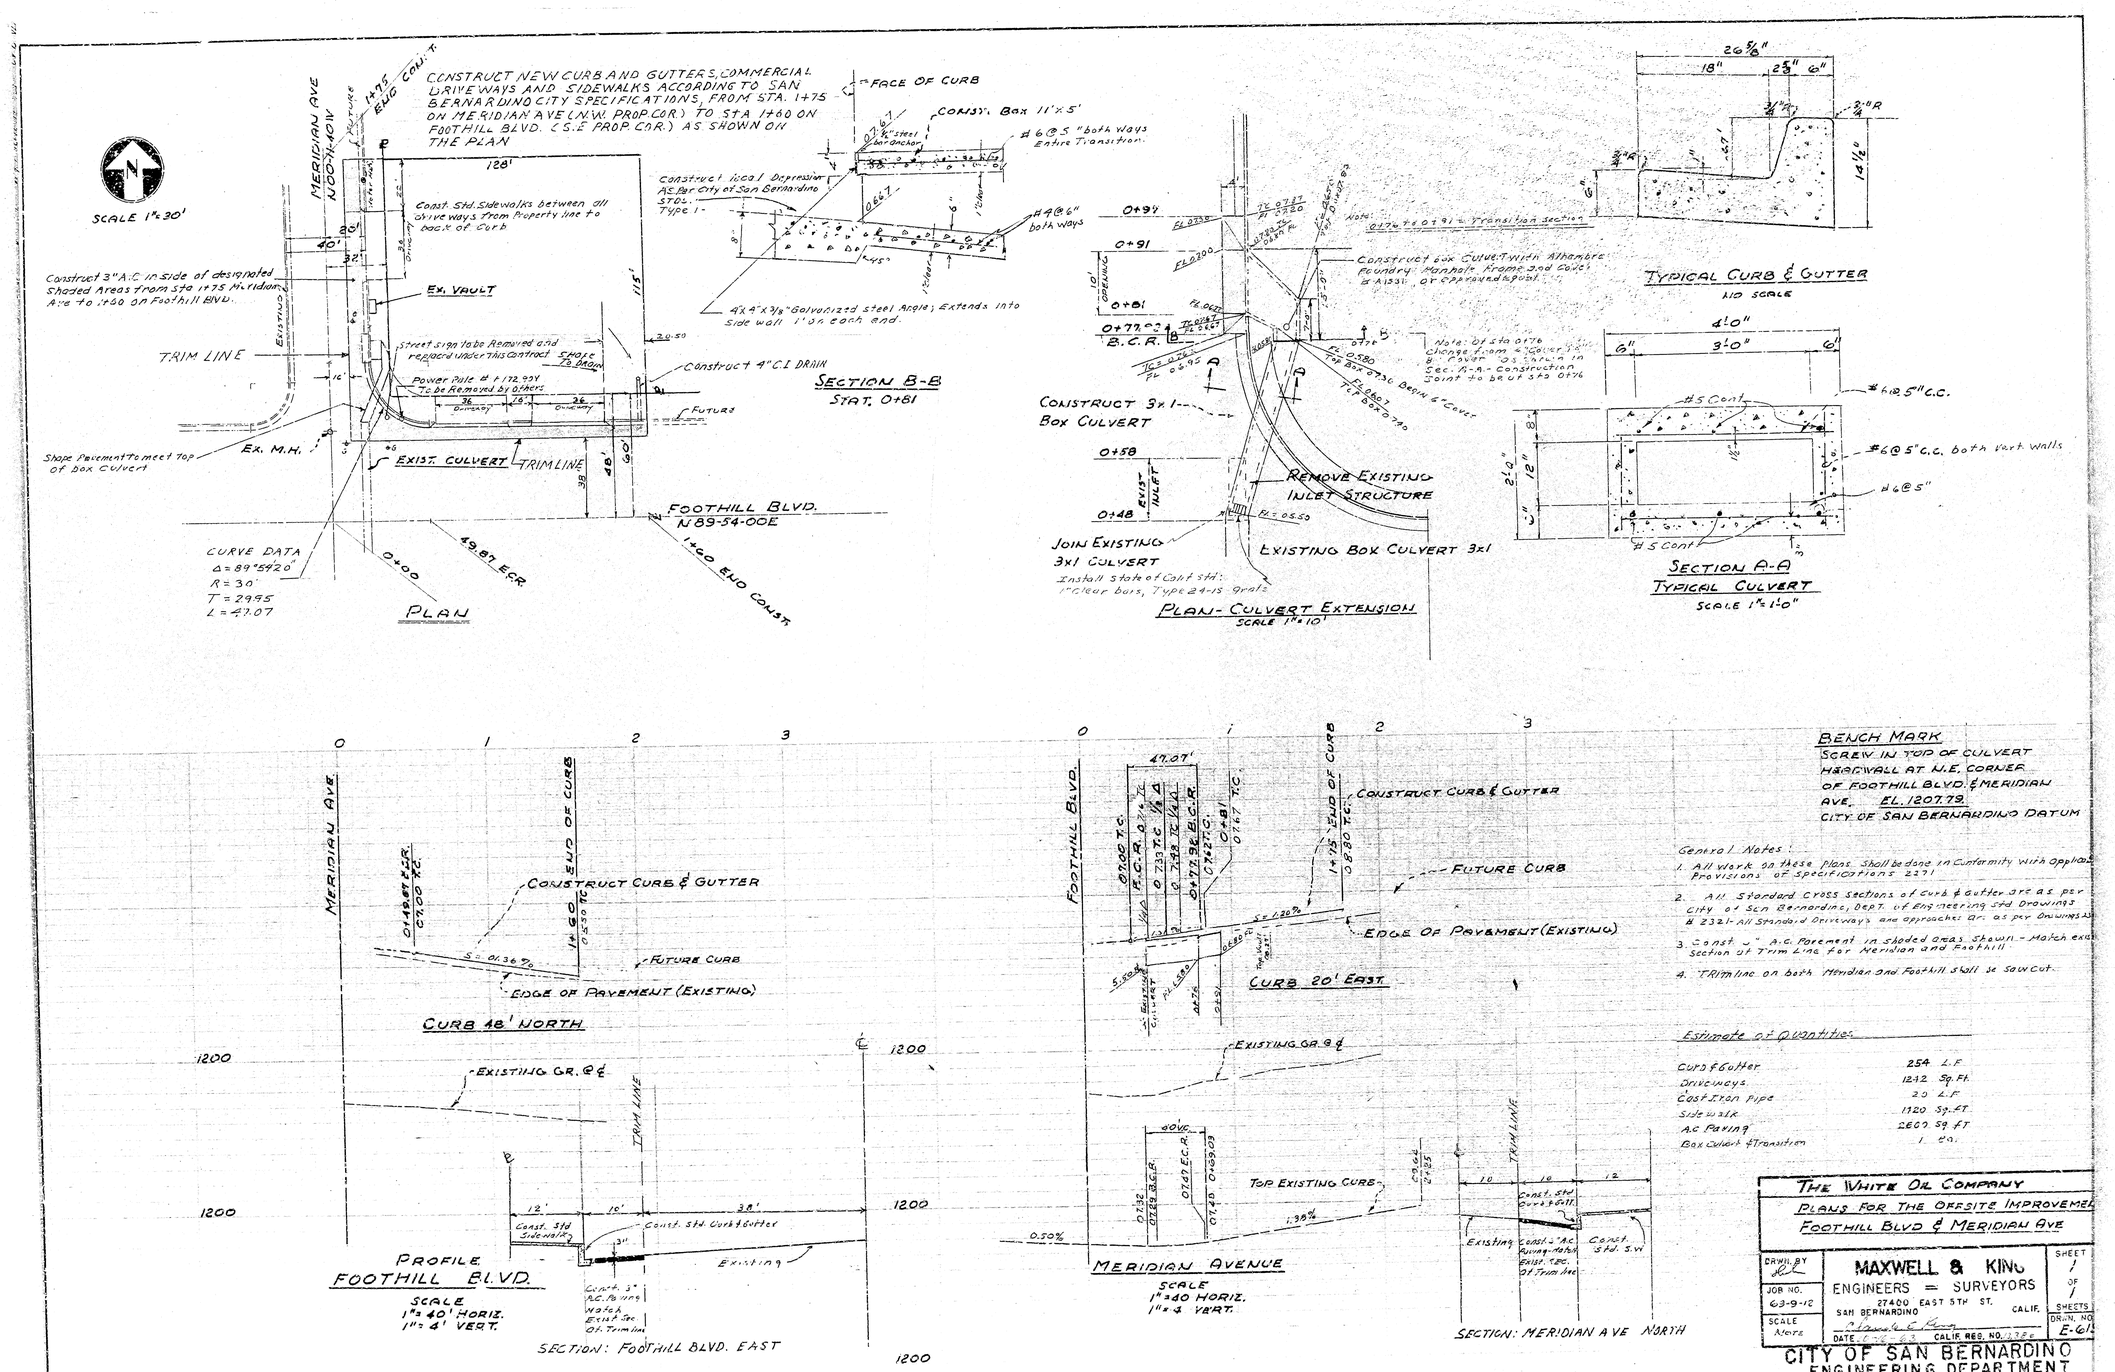

BENCH MARK
SCREW IN TOP OF CULVERT HEADWALL AT N.E. CORNER OF FOOTHILL BLVD. & MERIDIAN AVE. EL. 1207.79
CITY OF SAN BERNARDINO DATUM

General Notes:

1. All work on these plans shall be done in Conformity with applicable Provisions of Specifications 2271
2. All Standard Cross Sections of Curb & Gutter are as per City of San Bernardino, Dept. of Engineering Std Drawings # 2321 - All Standard Driveways and approaches are as per Drawings #
3. Const. 3" A.C. Pavement in shaded areas shown - Match existing Section at Trim Line for Meridian and Foothill
4. Trim line on both Meridian and Foothill shall be saw cut.

Estimate of Quantities

Curb & Gutter	254 L.F.
Driveways	1242 Sq. Ft.
Cast Iron Pipe	20 L.F.
Sidewalk	1120 Sq. Ft.
A.C. Paving	2607 Sq. Ft.
Box Culvert & Transition	1 Ea.

THE WHITE OIL COMPANY
PLANS FOR THE OFFSITE IMPROVEMENT
FOOTHILL BLVD & MERIDIAN AVE

DRWN. BY	MAXWELL & KING ENGINEERS = SURVEYORS 27400 EAST 5TH ST. SAN BERNARDINO CALIF.	SHEET 1 OF 1 SHEETS
JOB NO. 63-9-12		
SCALE None	DATE 12-16-63 CALIF. REG. NO. 13786	DRWN. NO. E-61

CITY OF SAN BERNARDINO
ENGINEERING DEPARTMENT
APPROVED R.D. Huber DATE Oct. 16, 19
Acting CITY ENGINEER R.C.E. 13653

F.B. 133 14/10

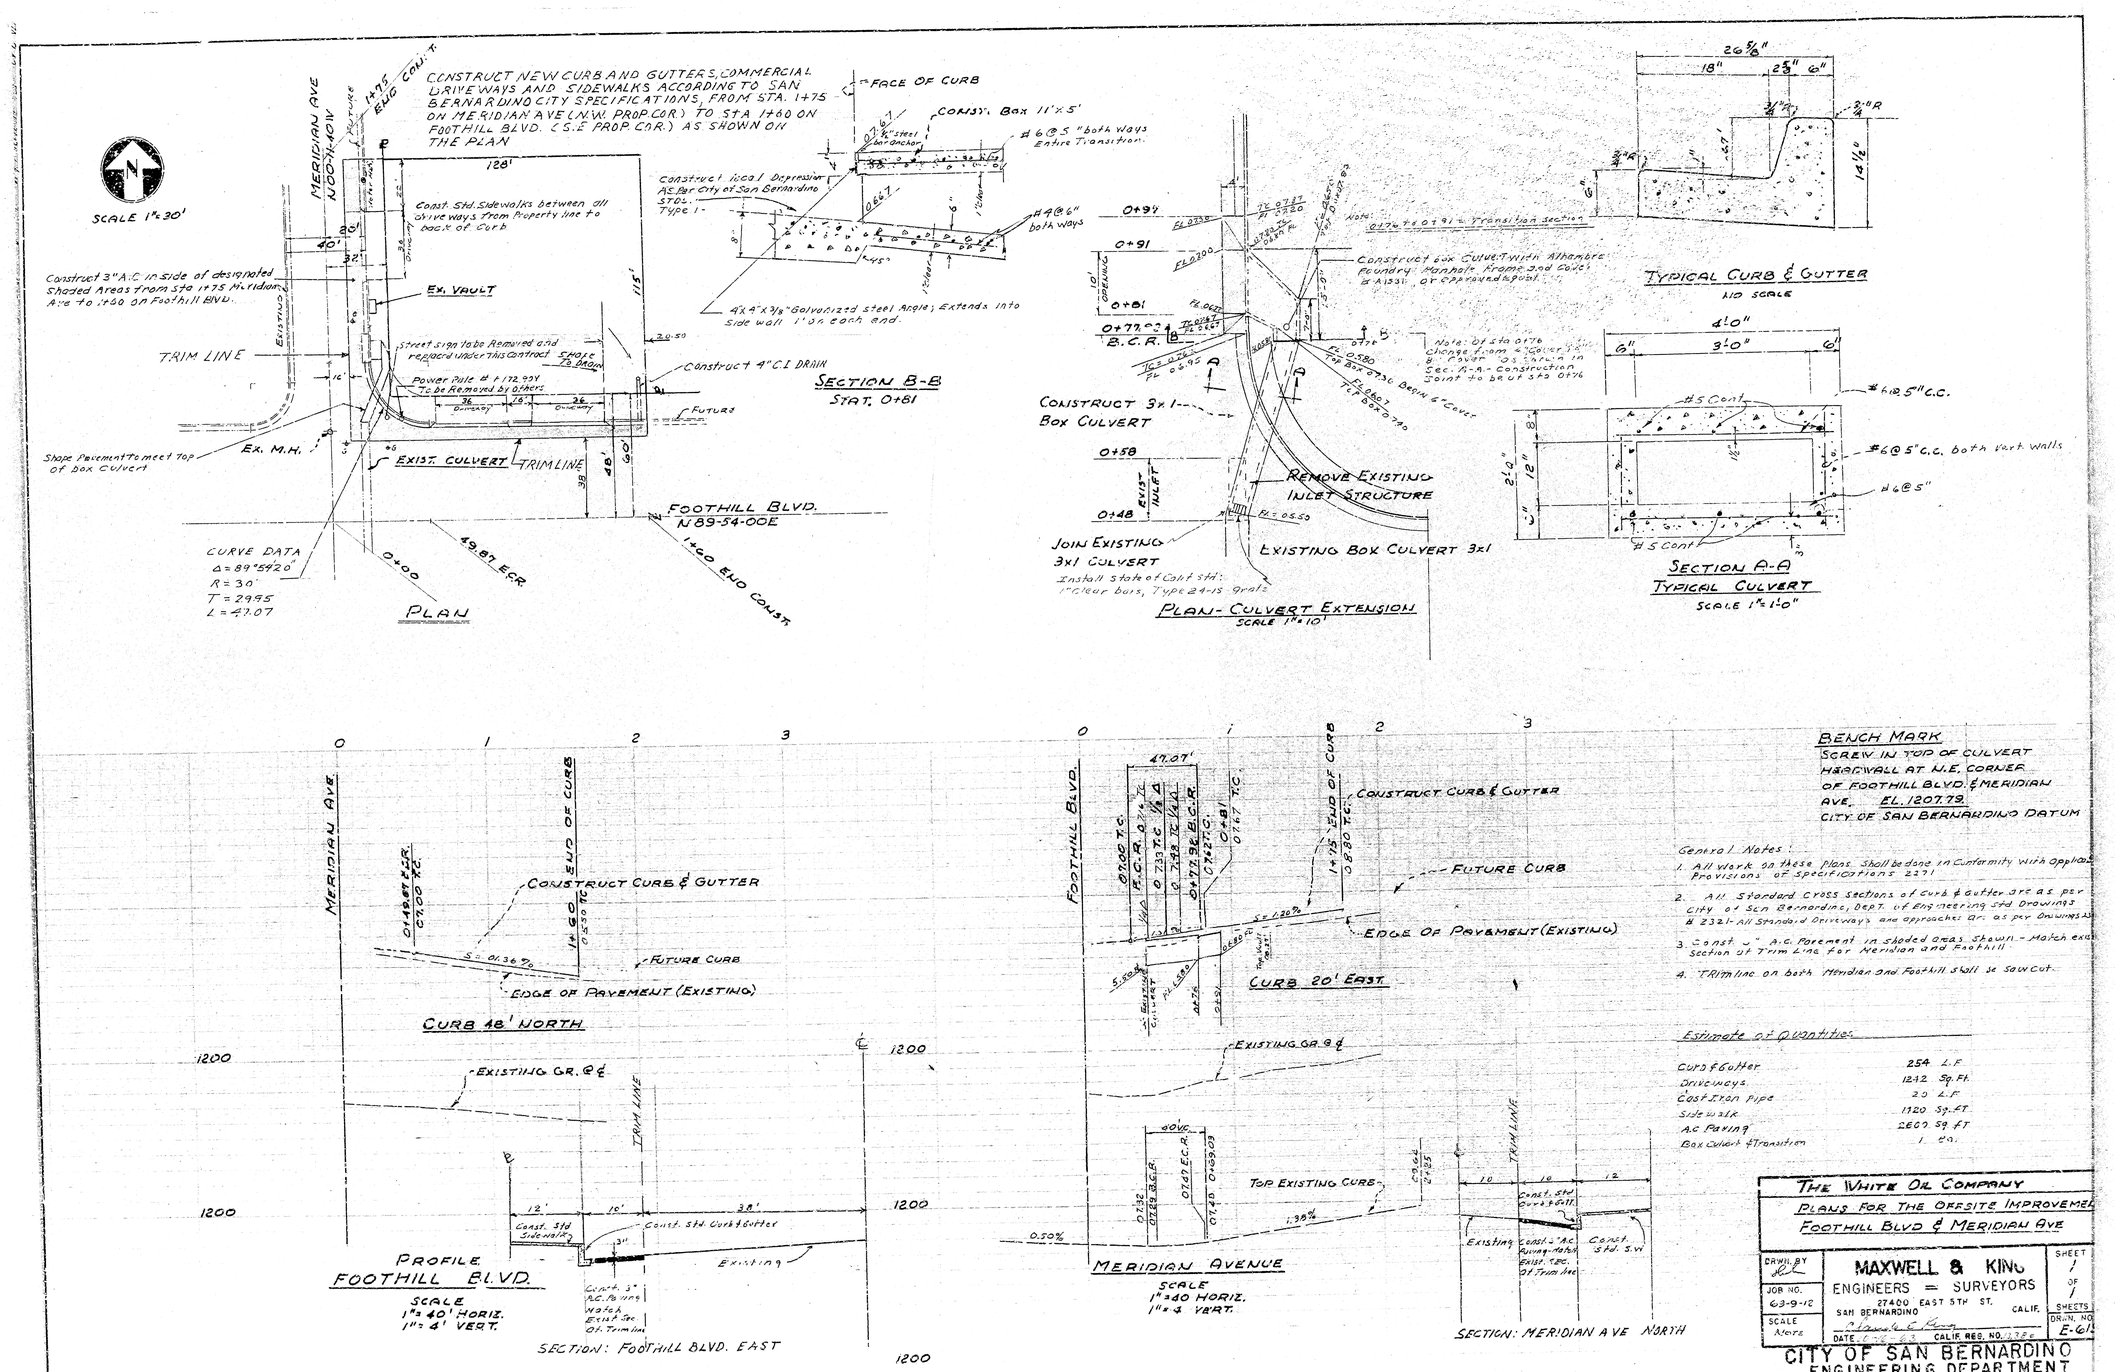

BENCH MARK
SCREW IN TOP OF CULVERT HEADWALL AT N.E. CORNER OF FOOTHILL BLVD. & MERIDIAN AVE. EL. 1207.79
CITY OF SAN BERNARDINO DATUM

General Notes:

1. All work on these plans shall be done in Conformity with applicable Provisions of Specifications 2271
2. All Standard Cross Sections of Curb & Gutter are as per City of San Bernardino, Dept. of Engineering Std Drawings # 2321 - All Standard Driveways and approaches are as per Drawings #
3. Const. 3" A.C. Pavement in shaded areas shown - Match existing Section at Trim Line for Meridian and Foothill
4. Trim line on both Meridian and Foothill shall be saw cut.

Estimate of Quantities

Curb & Gutter	254 L.F.
Driveways	1242 Sq. Ft.
Cast Iron Pipe	20 L.F.
Sidewalk	1120 Sq. Ft.
A.C. Paving	2607 Sq. Ft.
Box Culvert & Transition	1 Ea.

THE WHITE OIL COMPANY
PLANS FOR THE OFFSITE IMPROVEMENT
FOOTHILL BLVD & MERIDIAN AVE

DRWN. BY	MAXWELL & KING ENGINEERS = SURVEYORS 27400 EAST 5TH ST. SAN BERNARDINO CALIF.	SHEET 1 OF 1 SHEETS
JOB NO. 63-9-12		
SCALE None	DATE 12-16-63 CALIF. REG. NO. 13786	DRWN. NO. E-61

CITY OF SAN BERNARDINO
ENGINEERING DEPARTMENT
APPROVED R.D. Huber DATE Oct. 16, 19
Acting CITY ENGINEER R.C.E. 13653

F.B. 133 14/10