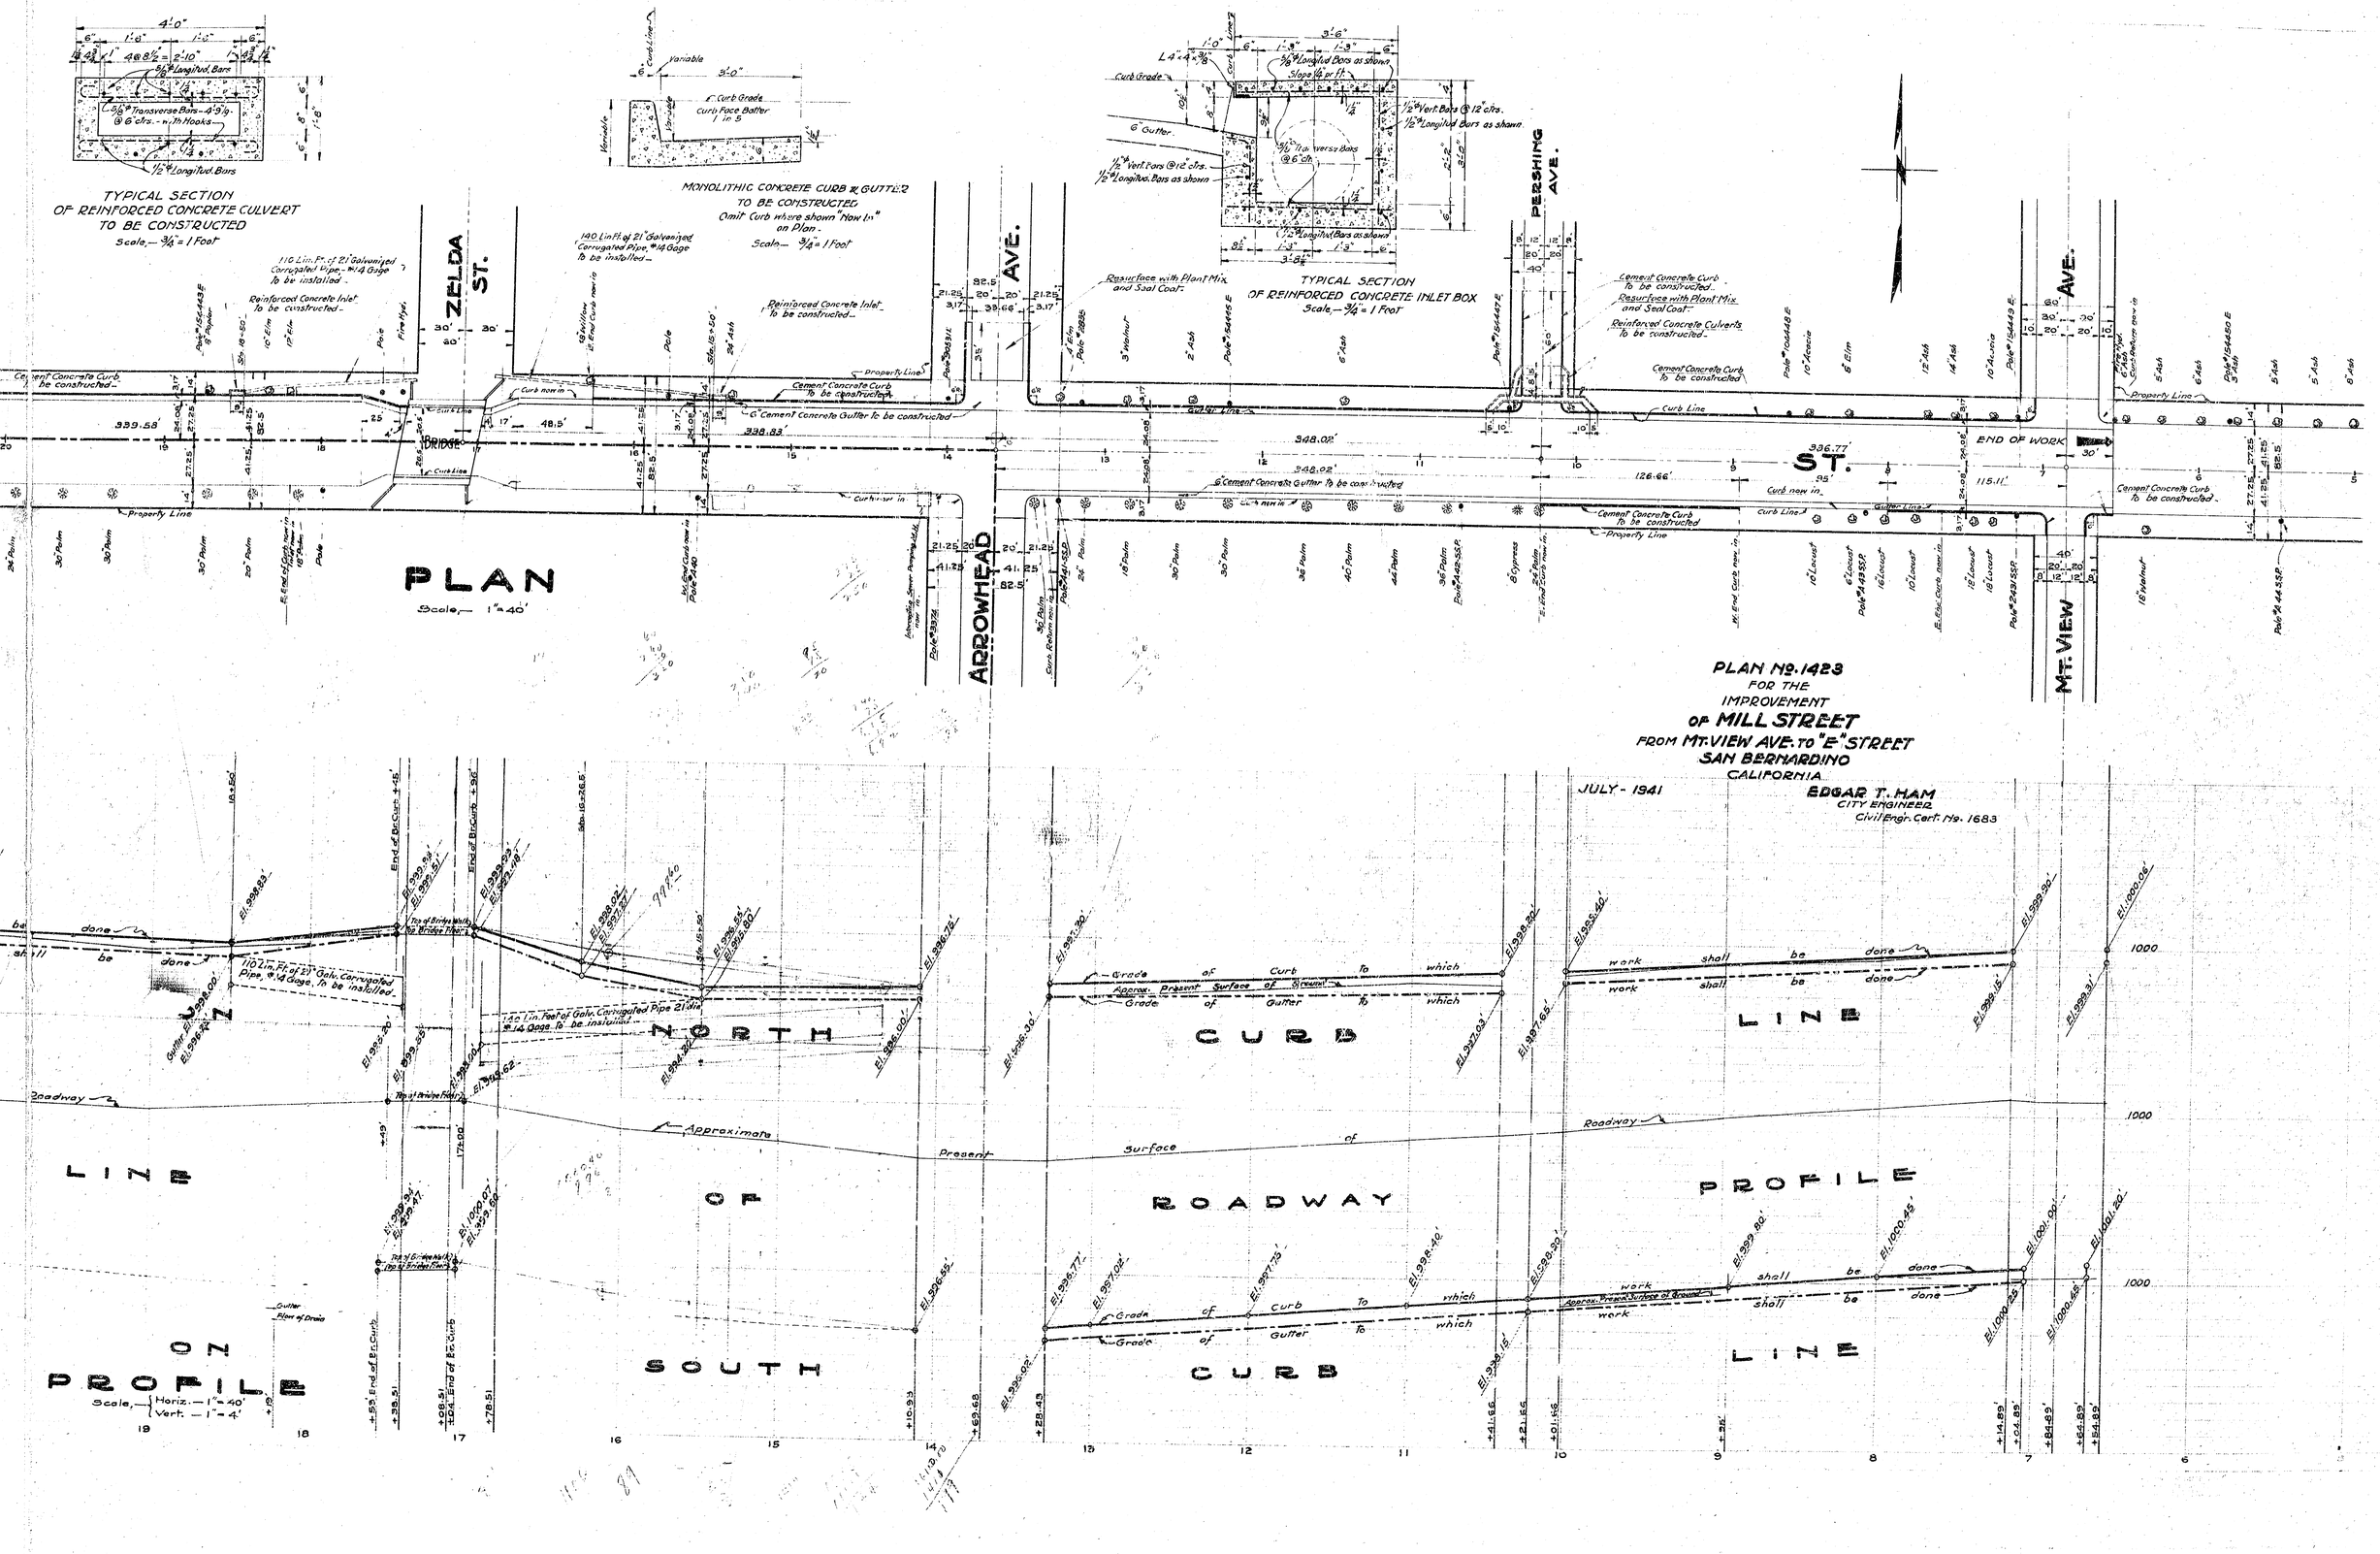
TYPICAL SECTION OF REINFORCED CONCRETE CULVERT TO BE CONSTRUCTED
Scale,— 3/4" = 1 Foot
MONOLITHIC CONCRETE CURB & GUTTER TO BE CONSTRUCTED
Omit Curb where shown "Now In" on Plan.
Scale,— 3/4" = 1 Foot
TYPICAL SECTION OF REINFORCED CONCRETE INLET BOX
Scale,— 3/4" = 1 Foot
ZELDA ST.
ARROWHEAD AVE.
PERSHING AVE.
MT. VIEW AVE.
BRIDGE
END OF WORK
PLAN
Scale,— 1" = 40'
PLAN No. 1423
FOR THE
IMPROVEMENT
OF MILL STREET
FROM MT. VIEW AVE. TO "E" STREET
SAN BERNARDINO
CALIFORNIA
JULY - 1941
EDGAR T. HAM
CITY ENGINEER
Civil Engr. Cert. No. 1683
NORTH
LINE
OF
SOUTH
LINE
ON
PROFILE
Scale,— Horiz. — 1" = 40'
Vert. — 1" = 4'
CURB
ROADWAY
PROFILE
Grade of Curb To which work shall be done
Approx. Present Surface of Ground
Grade of Gutter To which work shall be done
Approximate Present Surface of Roadway

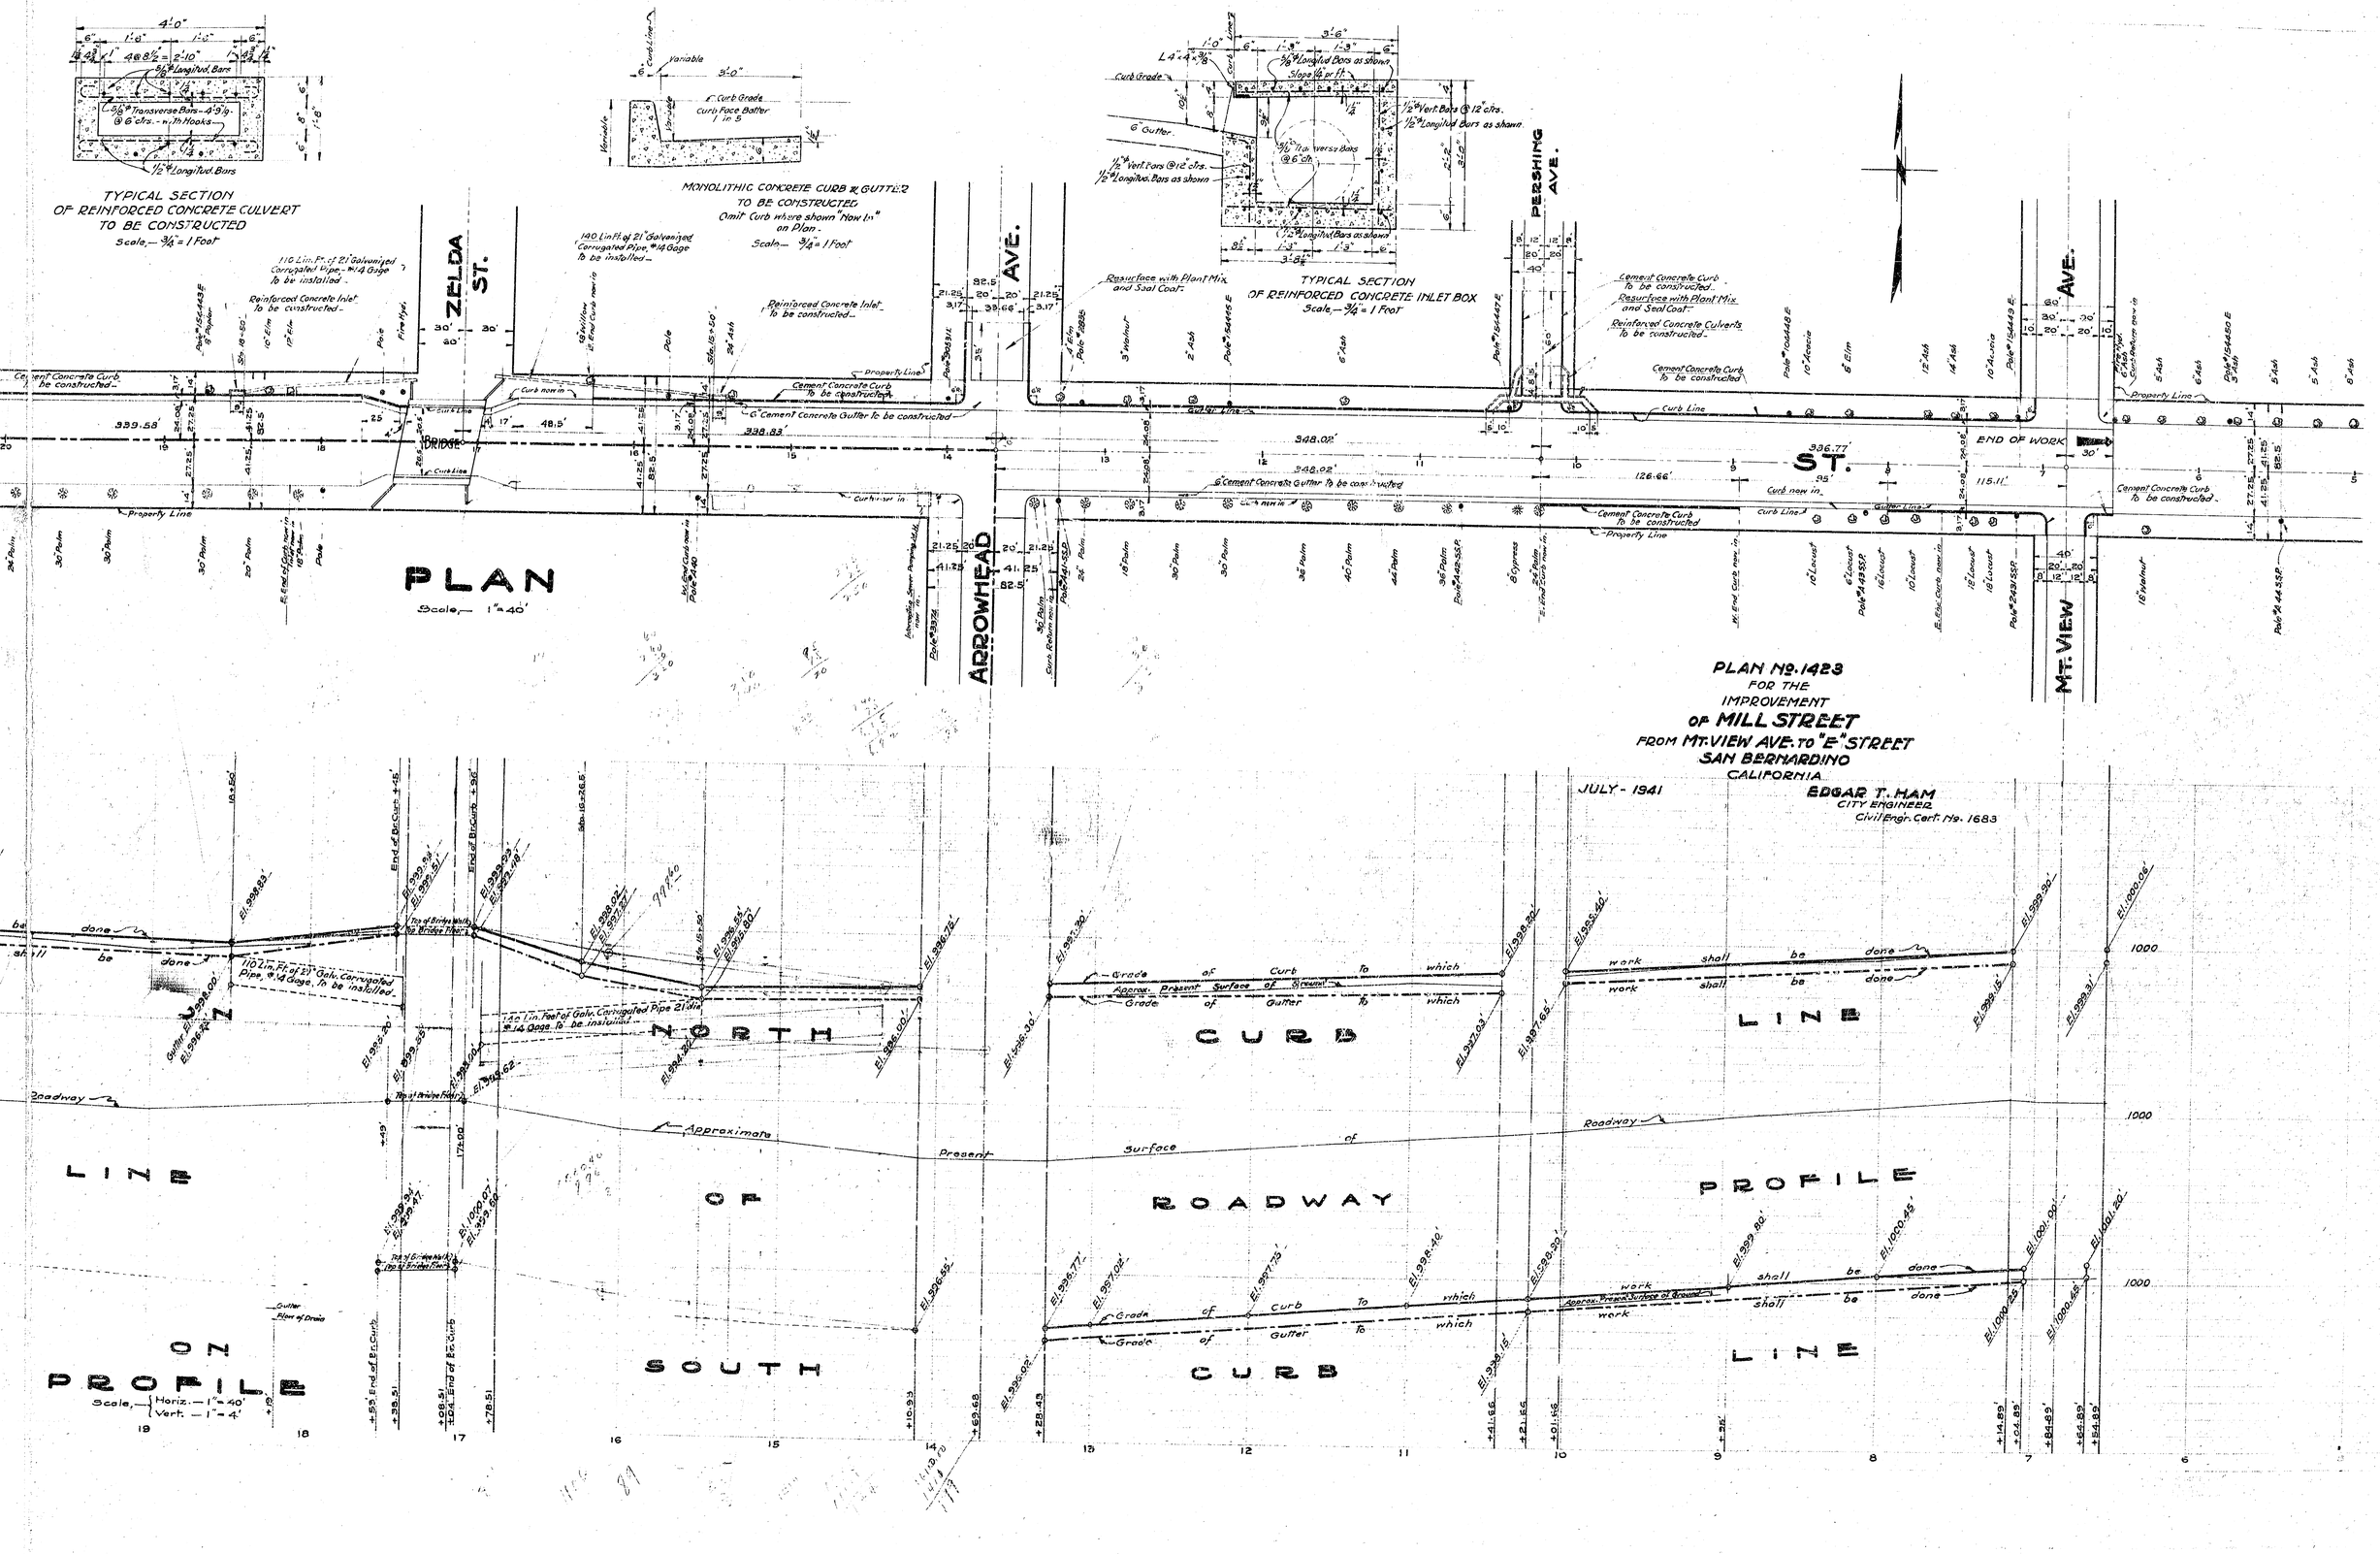
TYPICAL SECTION OF REINFORCED CONCRETE CULVERT TO BE CONSTRUCTED
Scale,— 3/4" = 1 Foot
MONOLITHIC CONCRETE CURB & GUTTER TO BE CONSTRUCTED
Omit Curb where shown "Now In" on Plan.
Scale,— 3/4" = 1 Foot
TYPICAL SECTION OF REINFORCED CONCRETE INLET BOX
Scale,— 3/4" = 1 Foot
ZELDA ST.
ARROWHEAD AVE.
PERSHING AVE.
MT. VIEW AVE.
BRIDGE
END OF WORK
PLAN
Scale,— 1" = 40'
PLAN No. 1423
FOR THE
IMPROVEMENT
OF MILL STREET
FROM MT. VIEW AVE. TO "E" STREET
SAN BERNARDINO
CALIFORNIA
JULY - 1941
EDGAR T. HAM
CITY ENGINEER
Civil Engr. Cert. No. 1683
NORTH
LINE
OF
SOUTH
LINE
ON
PROFILE
Scale,— Horiz. — 1" = 40'
Vert. — 1" = 4'
CURB
ROADWAY
PROFILE
Grade of Curb To which work shall be done
Approx. Present Surface of Ground
Grade of Gutter To which work shall be done
Approximate Present Surface of Roadway

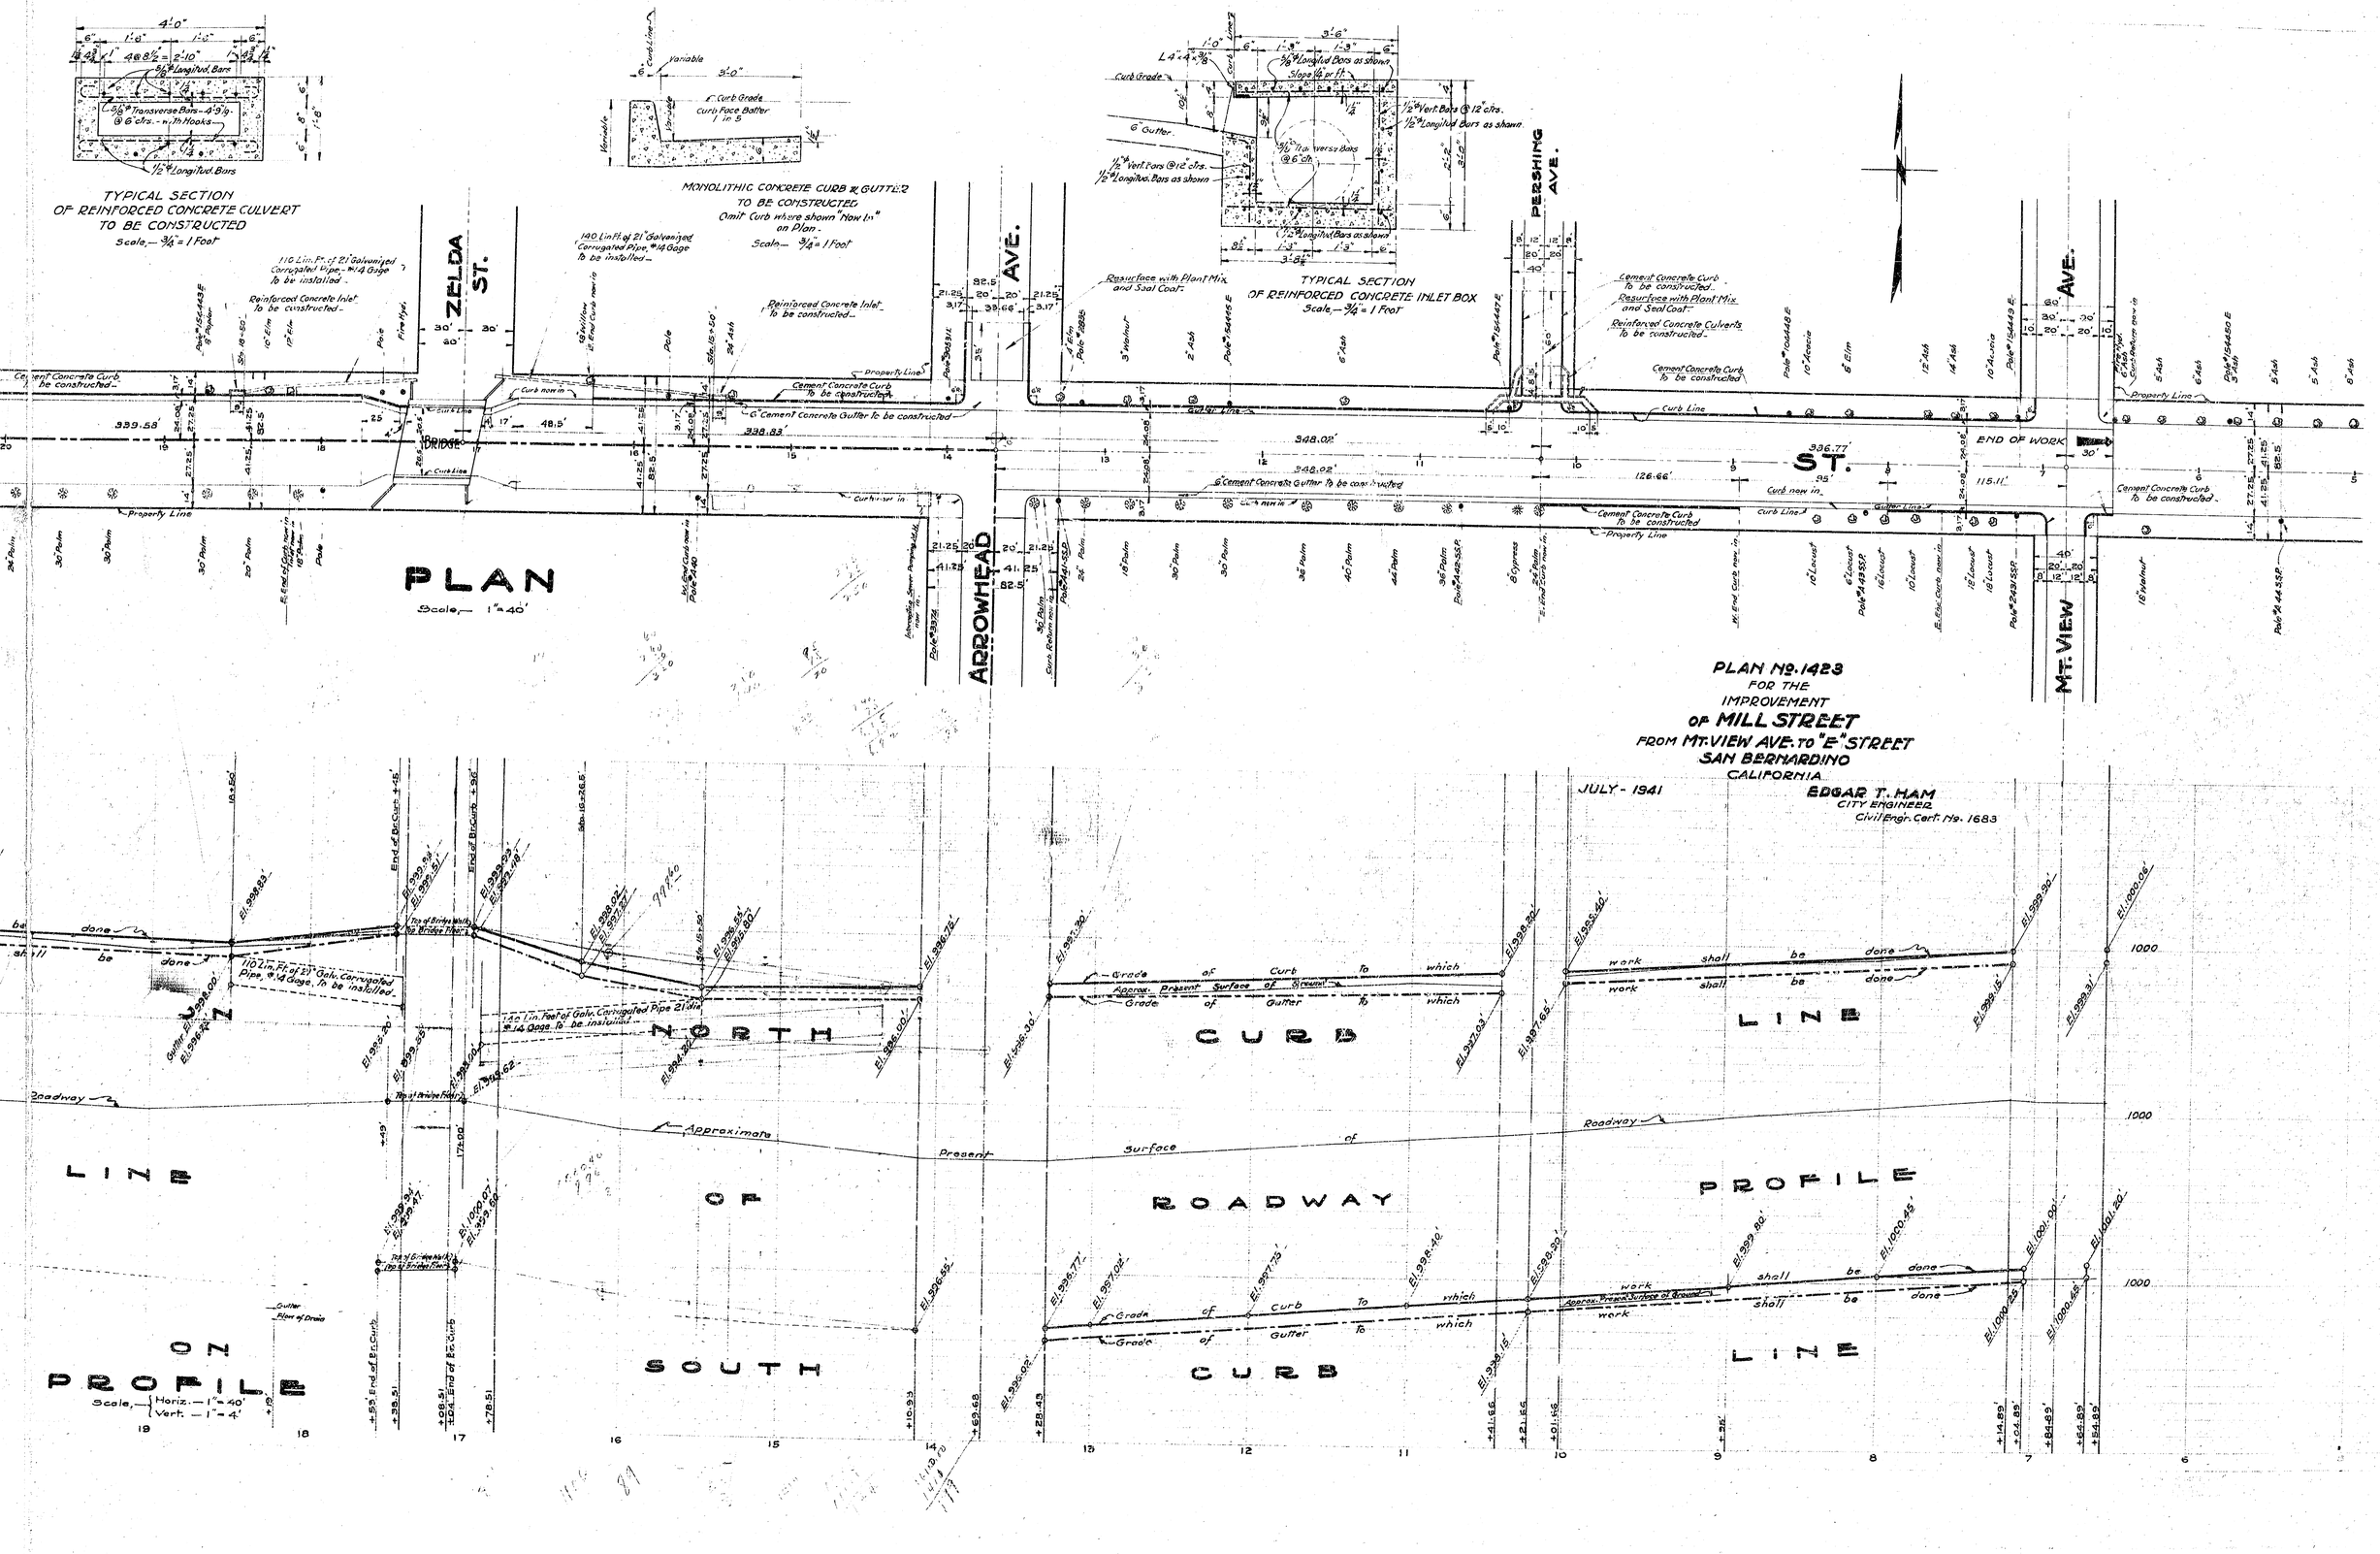
TYPICAL SECTION OF REINFORCED CONCRETE CULVERT TO BE CONSTRUCTED
Scale,— 3/4" = 1 Foot
MONOLITHIC CONCRETE CURB & GUTTER TO BE CONSTRUCTED
Omit Curb where shown "Now In" on Plan.
Scale,— 3/4" = 1 Foot
TYPICAL SECTION OF REINFORCED CONCRETE INLET BOX
Scale,— 3/4" = 1 Foot
ZELDA ST.
ARROWHEAD AVE.
PERSHING AVE.
MT. VIEW AVE.
BRIDGE
END OF WORK
PLAN
Scale,— 1" = 40'
PLAN No. 1423
FOR THE
IMPROVEMENT
OF MILL STREET
FROM MT. VIEW AVE. TO "E" STREET
SAN BERNARDINO
CALIFORNIA
JULY - 1941
EDGAR T. HAM
CITY ENGINEER
Civil Engr. Cert. No. 1683
NORTH
LINE
OF
SOUTH
LINE
ON
PROFILE
Scale,— Horiz. — 1" = 40'
Vert. — 1" = 4'
CURB
ROADWAY
PROFILE
Grade of Curb To which work shall be done
Approx. Present Surface of Ground
Grade of Gutter To which work shall be done
Approximate Present Surface of Roadway