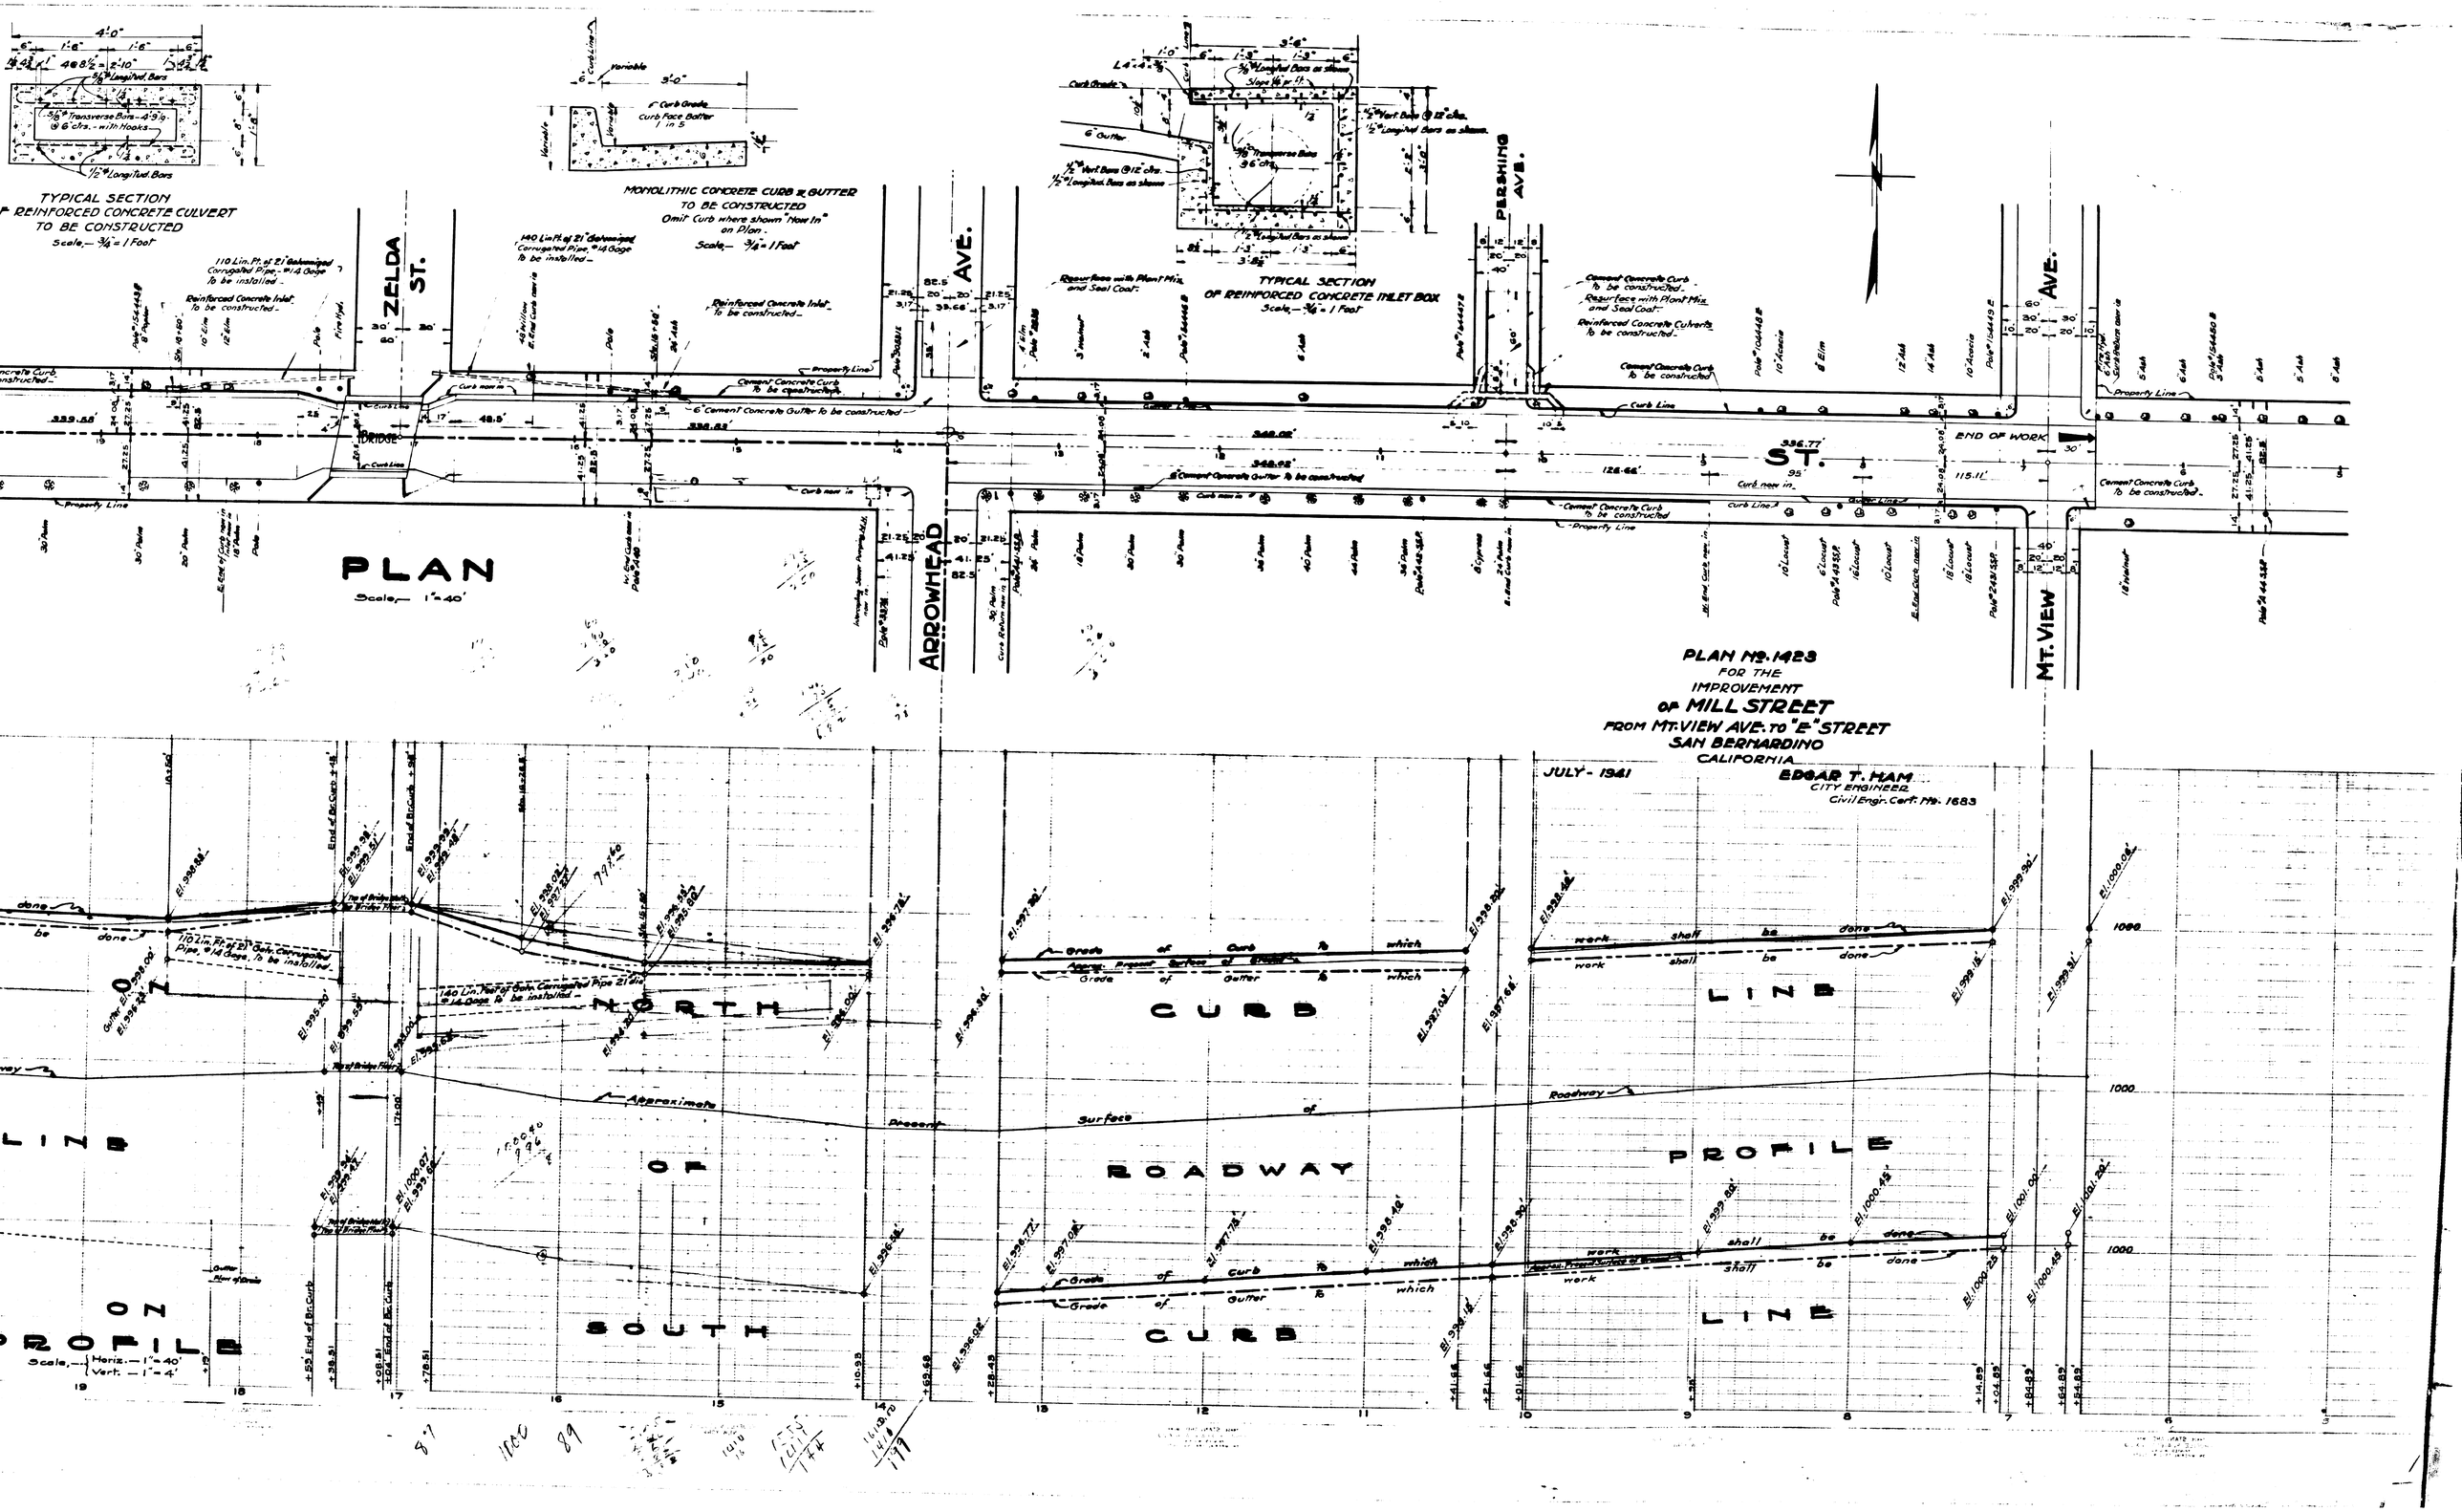
TYPICAL SECTION OF REINFORCED CONCRETE CULVERT TO BE CONSTRUCTED
Scale,— 3/4" = 1 Foot
MONOLITHIC CONCRETE CURB & GUTTER TO BE CONSTRUCTED
Omit Curb where shown "Not In" on Plan.
Scale,— 3/4" = 1 Foot
TYPICAL SECTION OF REINFORCED CONCRETE INLET BOX
Scale,— 3/4" = 1 Foot
ZELDA ST.
ARROWHEAD AVE.
PERSHING AVE.
MT. VIEW AVE.
BRIDGE
END OF WORK
PLAN
Scale,— 1" = 40'
PLAN No. 1423
FOR THE
IMPROVEMENT
OF MILL STREET
FROM MT. VIEW AVE. TO "E" STREET
SAN BERNARDINO
CALIFORNIA
JULY - 1941
EDGAR T. HAM
CITY ENGINEER
Civil Engr. Cert. No. 1683
NORTH CURB LINE
SOUTH CURB LINE
PROFILE OF ROADWAY
Approximate Present Surface of Roadway
Grade of Curb to which work shall be done
Grade of Gutter to which work shall be done
Scale,— Horiz. — 1" = 40'
Vert. — 1" = 4'