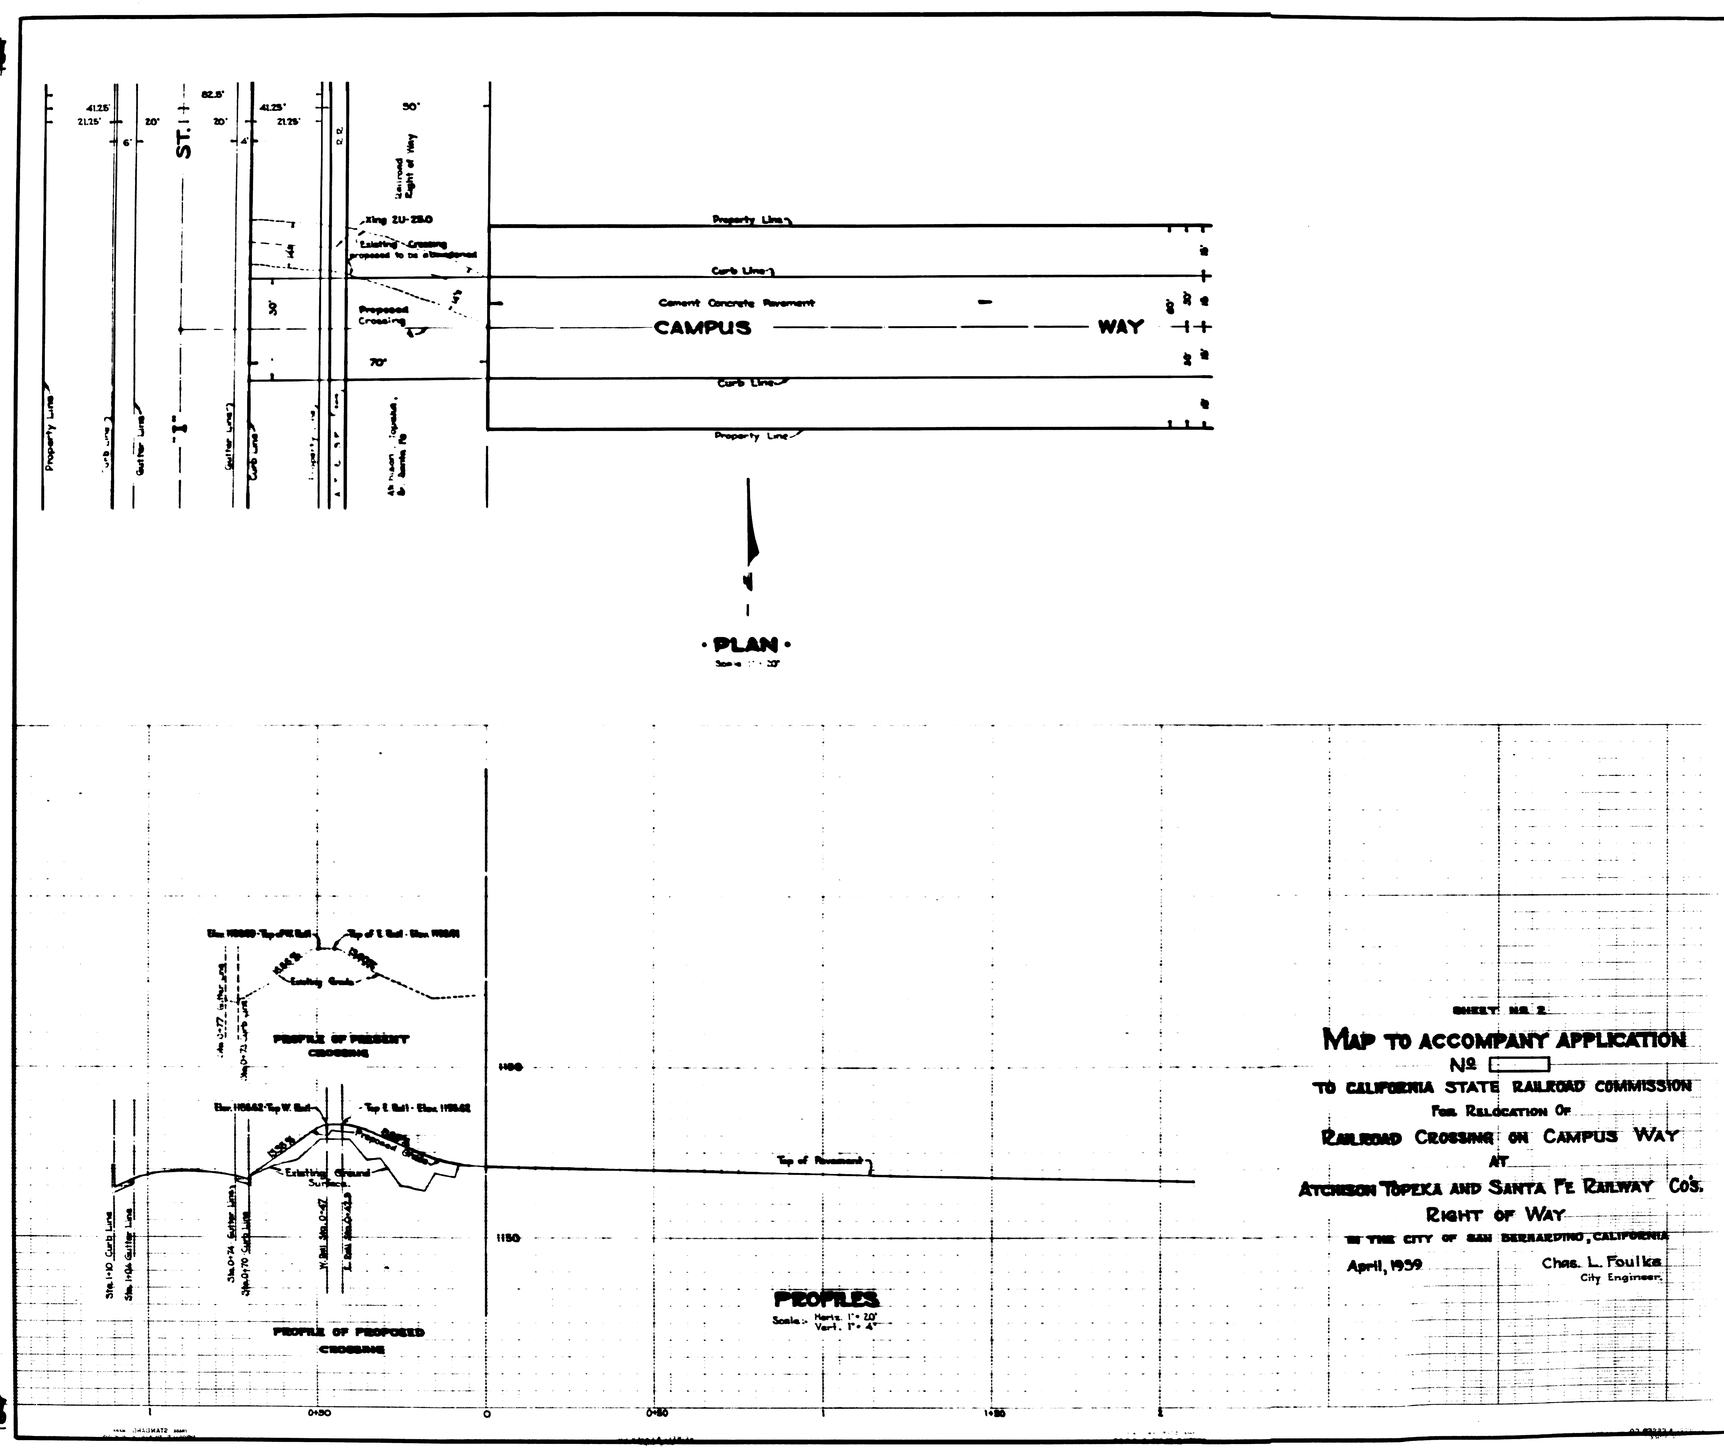

SHEET NO. 2

MAP TO ACCOMPANY APPLICATION

Nº

TO CALIFORNIA STATE RAILROAD COMMISSION

FOR RELOCATION OF

RAILROAD CROSSING ON CAMPUS WAY

AT

ATCHISON TOPEKA AND SANTA FE RAILWAY CO'S.

RIGHT OF WAY

IN THE CITY OF SAN BERNARDINO, CALIFORNIA

April, 1959

Chas. L. Foulke
City Engineer