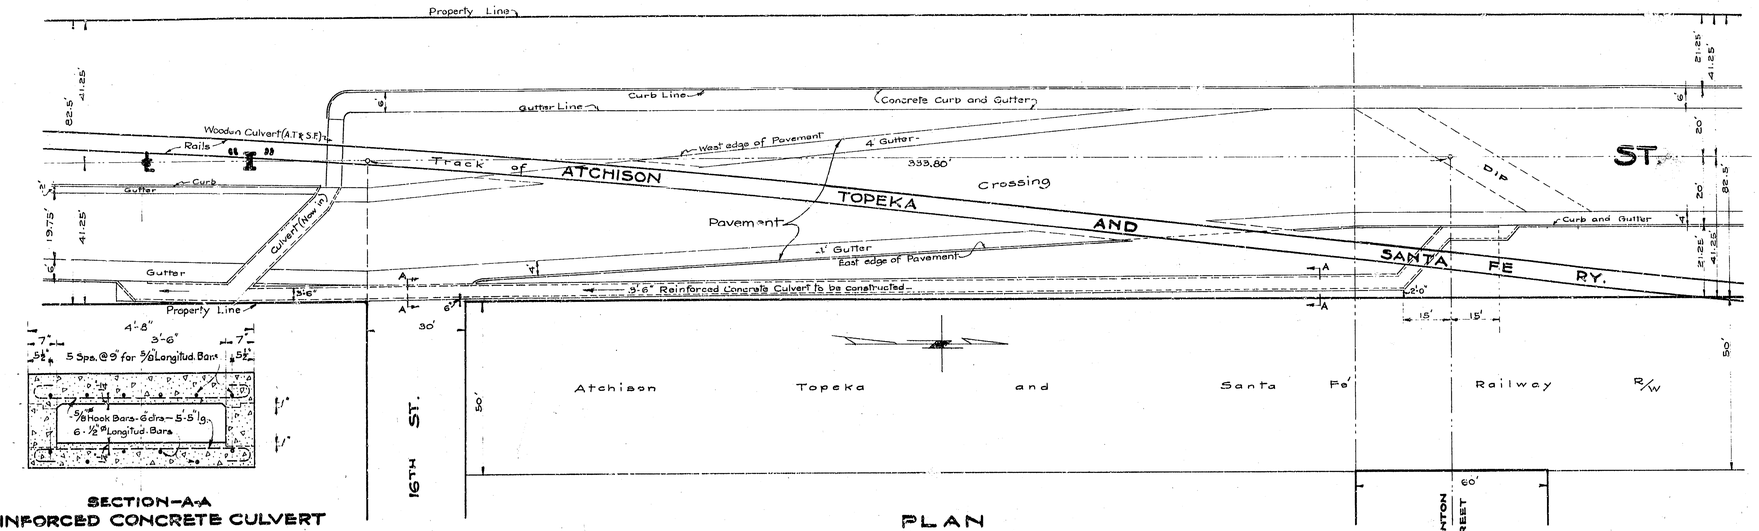

PLAN
Scale,— 1" = 20'

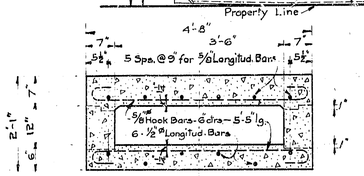

SECTION-A-A
REINFORCED CONCRETE CULVERT
Scale,— 3/4" = 1 Foot.

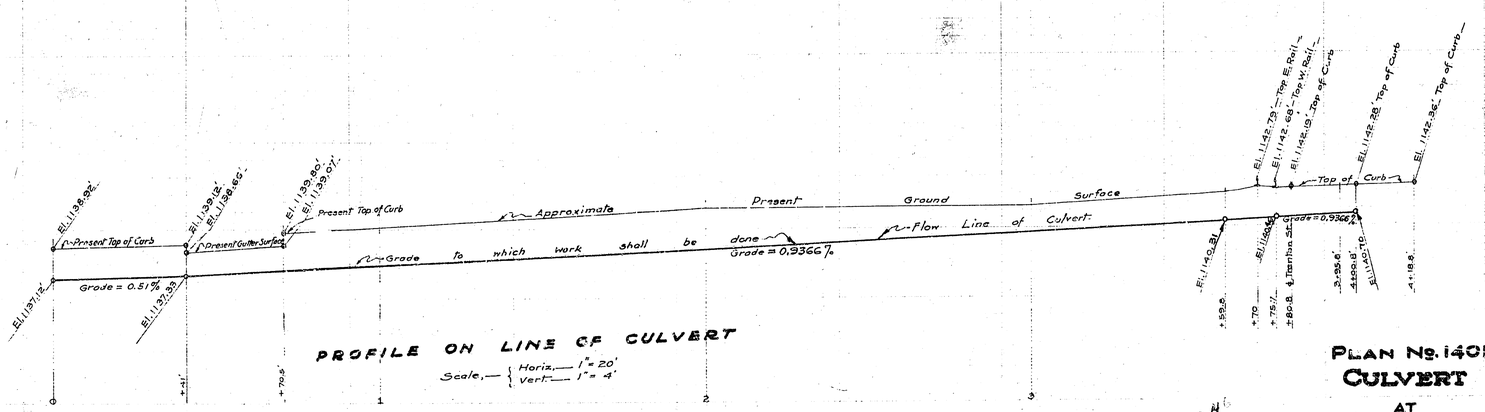

PROFILE ON LINE OF CULVERT
Scale,— { Horiz.— 1" = 20'
Vert.— 1" = 4'

PLAN No. 1401
CULVERT
AT
THE INTERSECTION OF
"I" ST. & 16TH ST.
SAN BERNARDINO
CALIFORNIA

AUG. 1940

GORDON STEWART
City Engineer
Civil Engr. Cert. 2047

2 blue prints

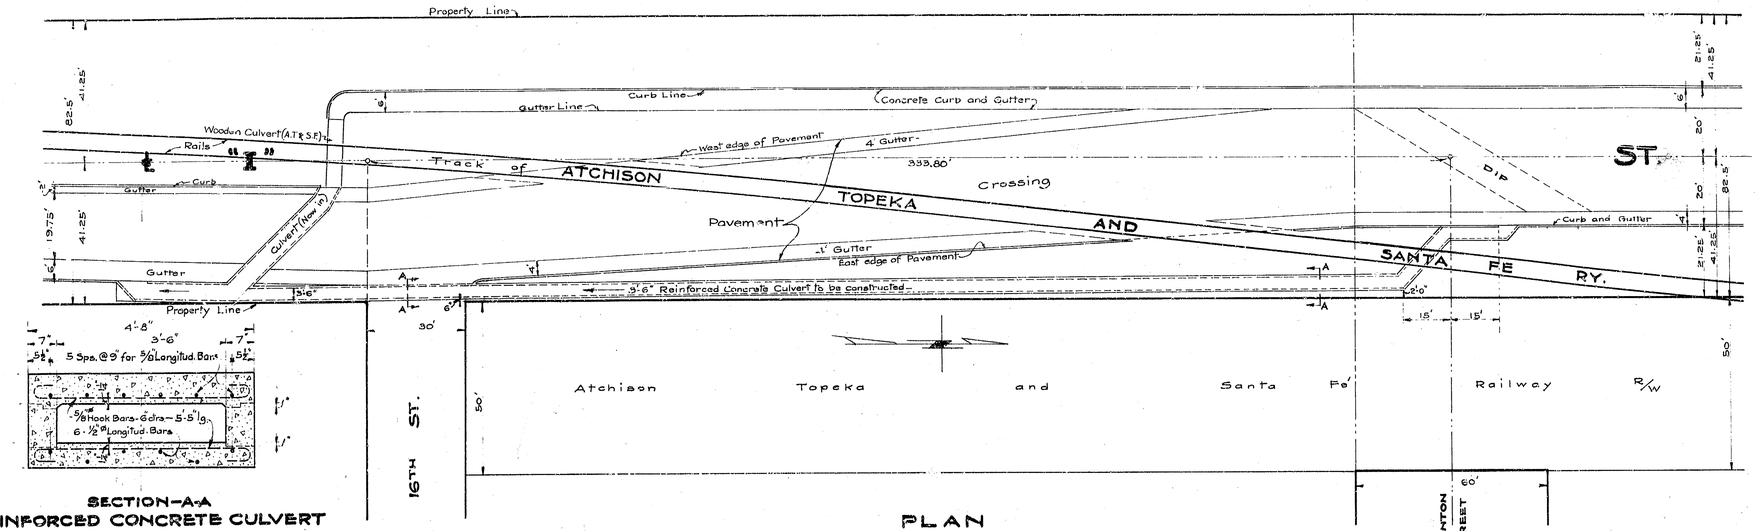

PLAN
Scale,— 1" = 20'

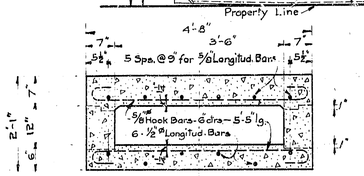

SECTION-A-A
REINFORCED CONCRETE CULVERT
Scale,— 3/4" = 1 Foot.

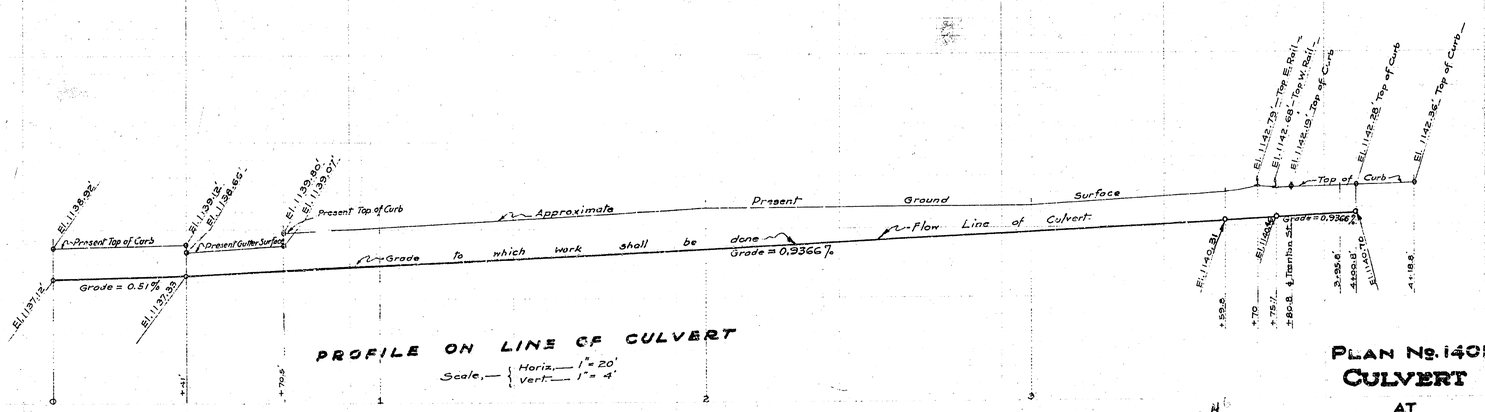

PROFILE ON LINE OF CULVERT
Scale,— { Horiz.— 1" = 20'
Vert.— 1" = 4'

PLAN No. 1401
CULVERT
AT
THE INTERSECTION OF
"I" ST. & 16TH ST.
SAN BERNARDINO
CALIFORNIA

AUG. 1940

GORDON STEWART
City Engineer
Civil Engr. Cert. 2047

2 blue prints