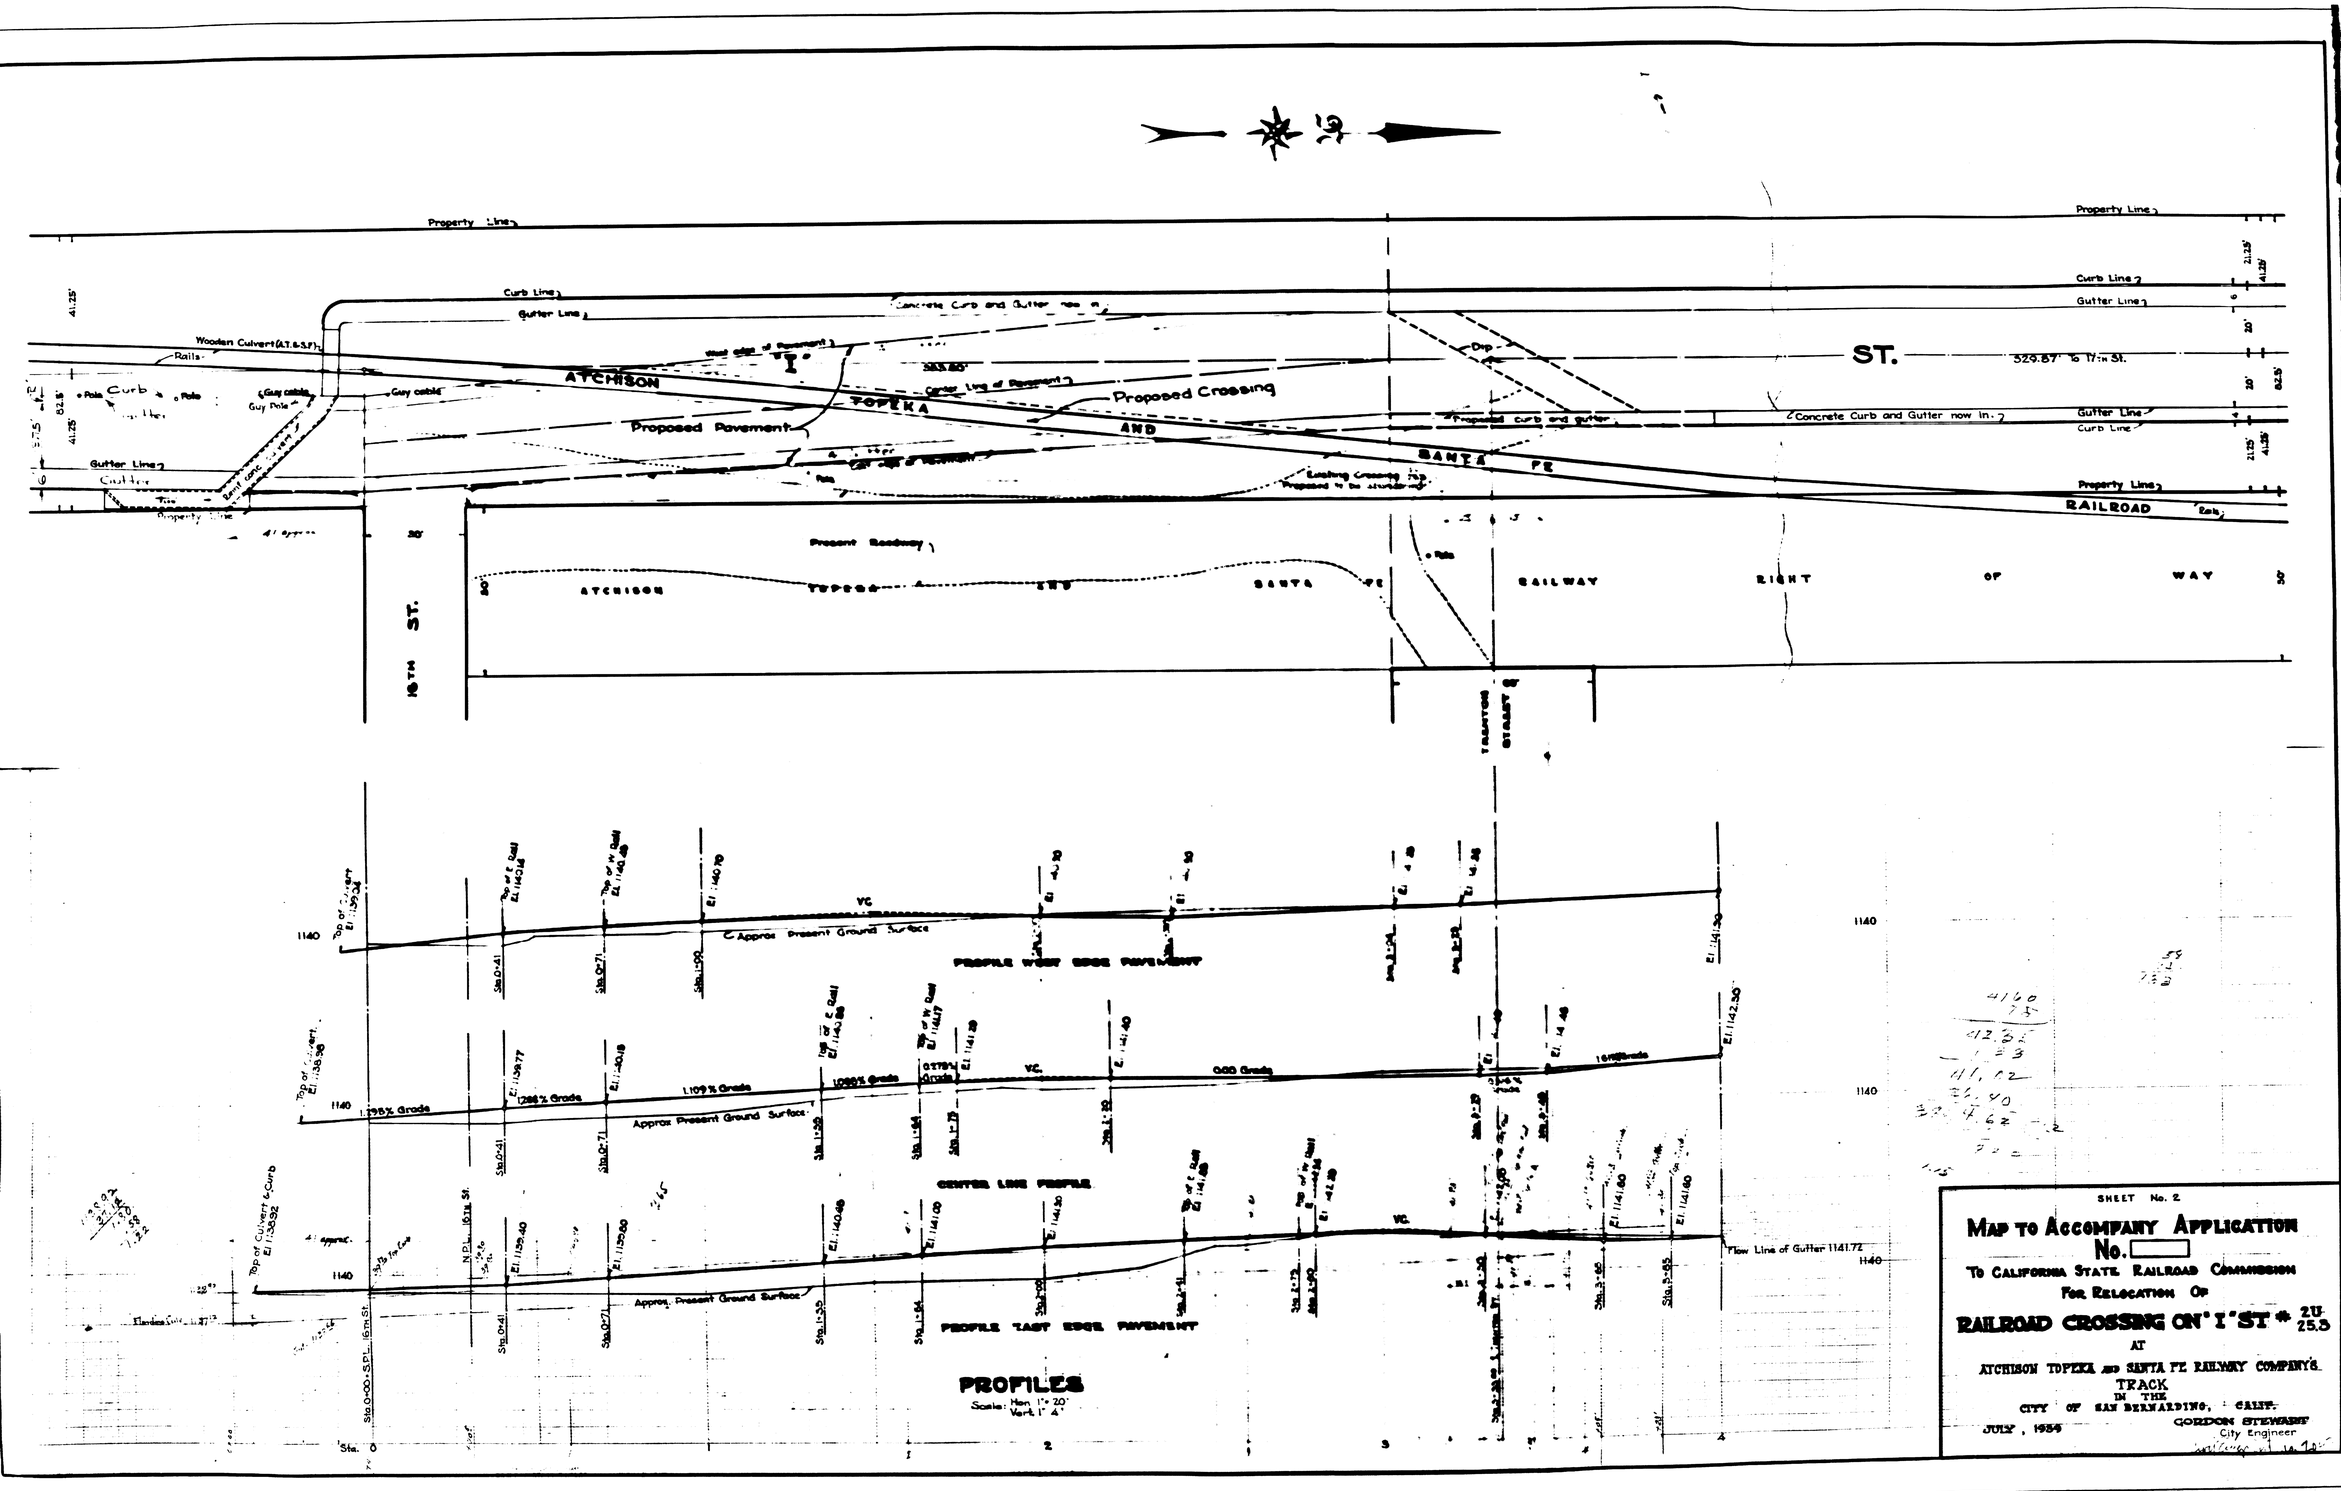

PROFILES

Scale: Hor. 1" = 20'
Vert. 1" = 4'

SHEET No. 2

MAP TO ACCOMPANY APPLICATION No. ____

TO CALIFORNIA STATE RAILROAD COMMISSION

FOR RELOCATION OF

RAILROAD CROSSING ON "I" ST # 21.25.3

AT

ATCHISON TOPEKA AND SANTA FE RAILWAY COMPANY'S

TRACK

IN THE

CITY OF SAN BERNARDINO, CALIF.

JULY, 1954

GORDON STEWART
City Engineer