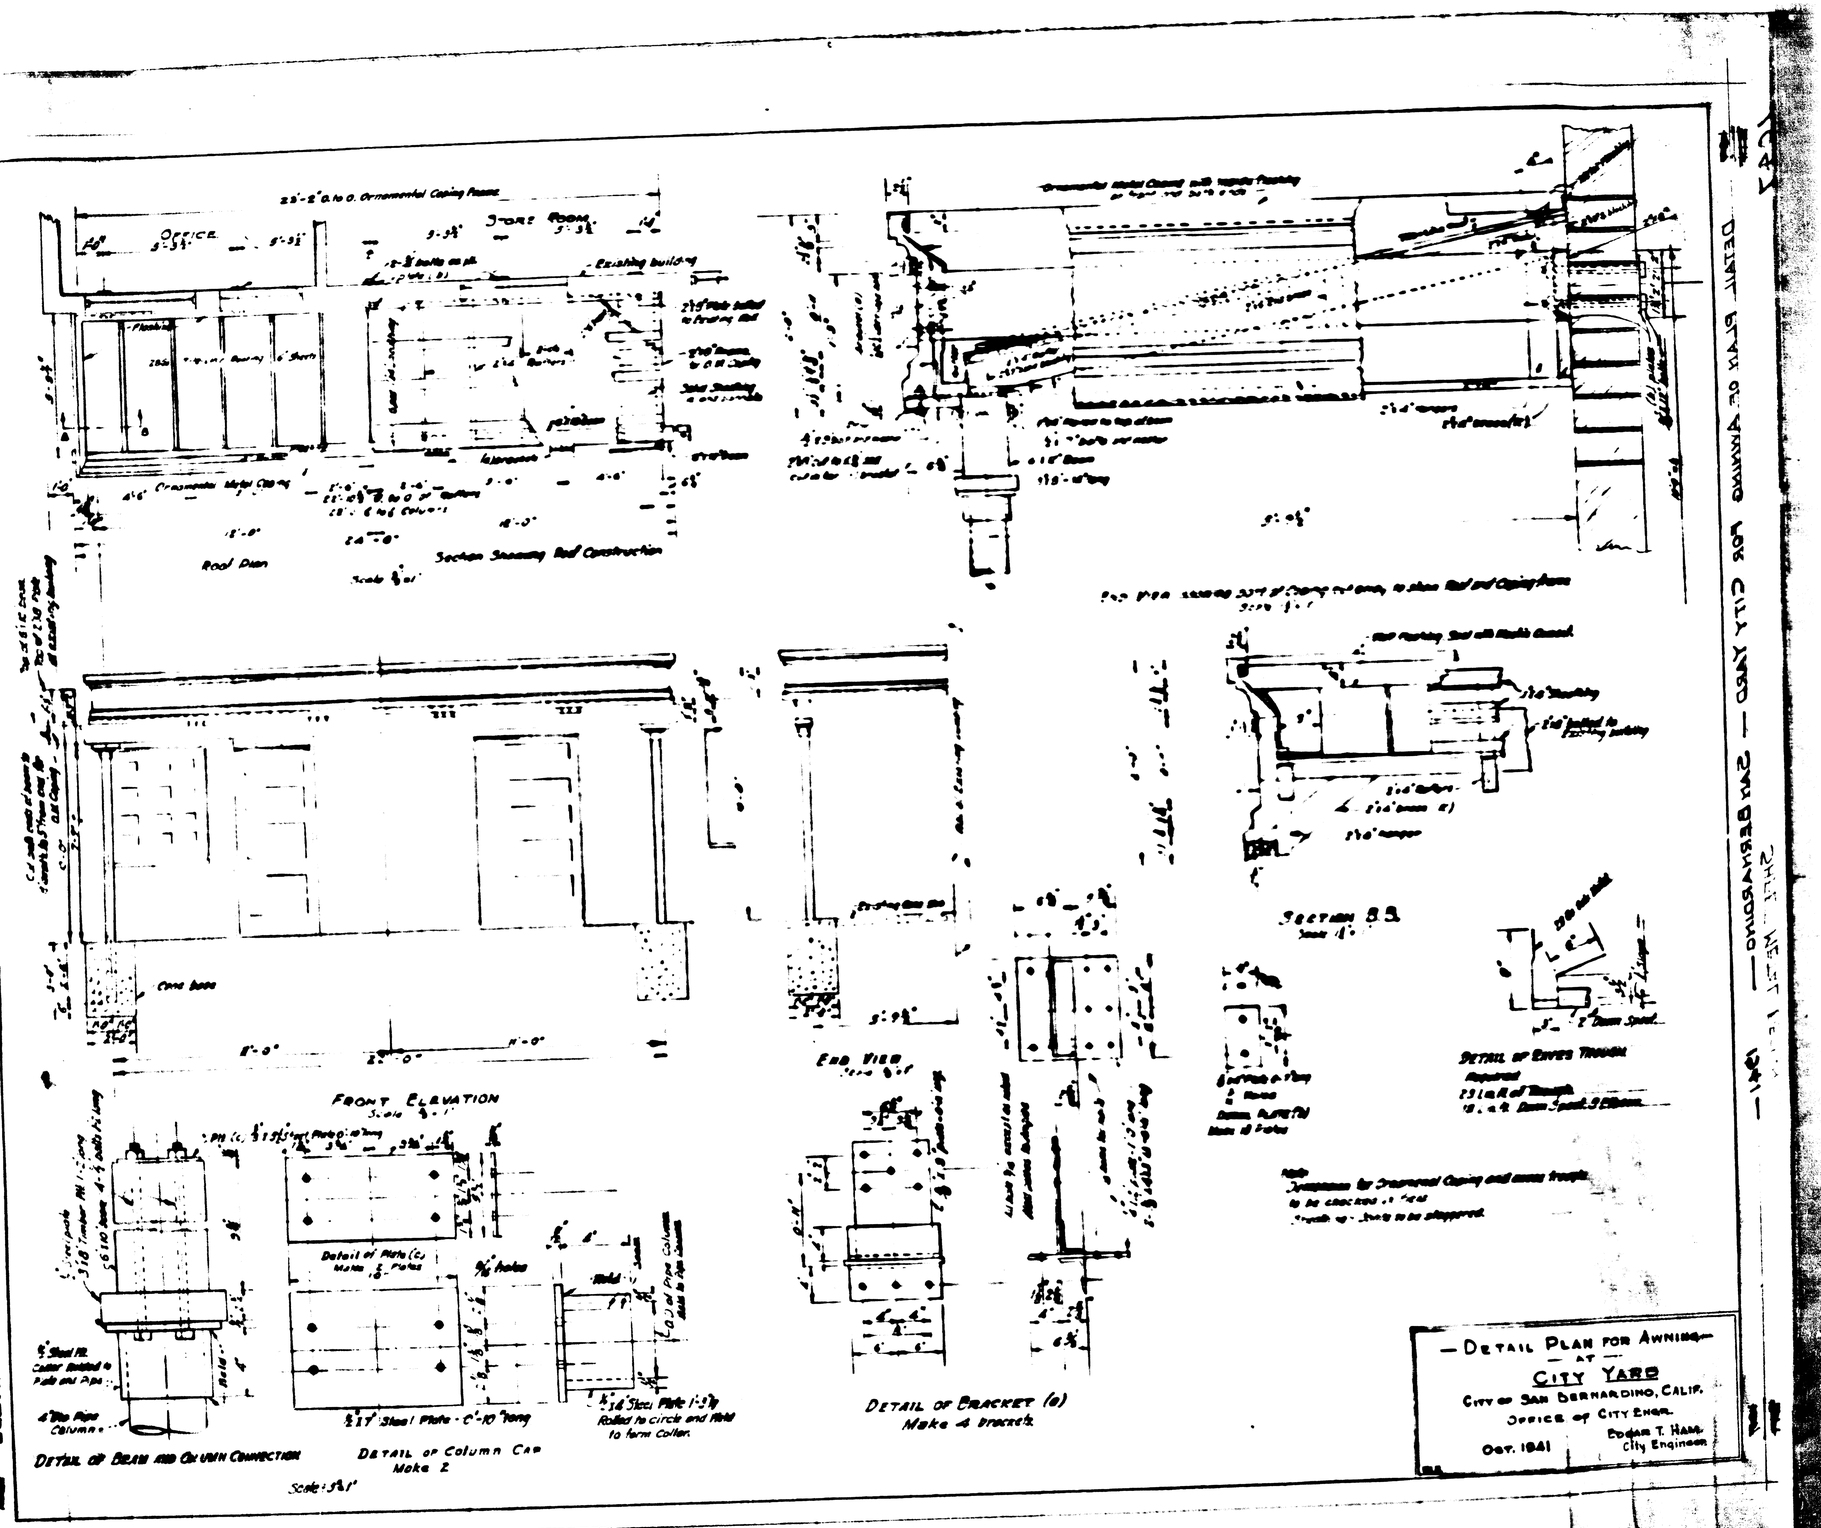

DETAIL PLAN OF AWNING FOR CITY YARD — SAN BERNARDINO

SHEET NO. 1 OF 1 SHEETS