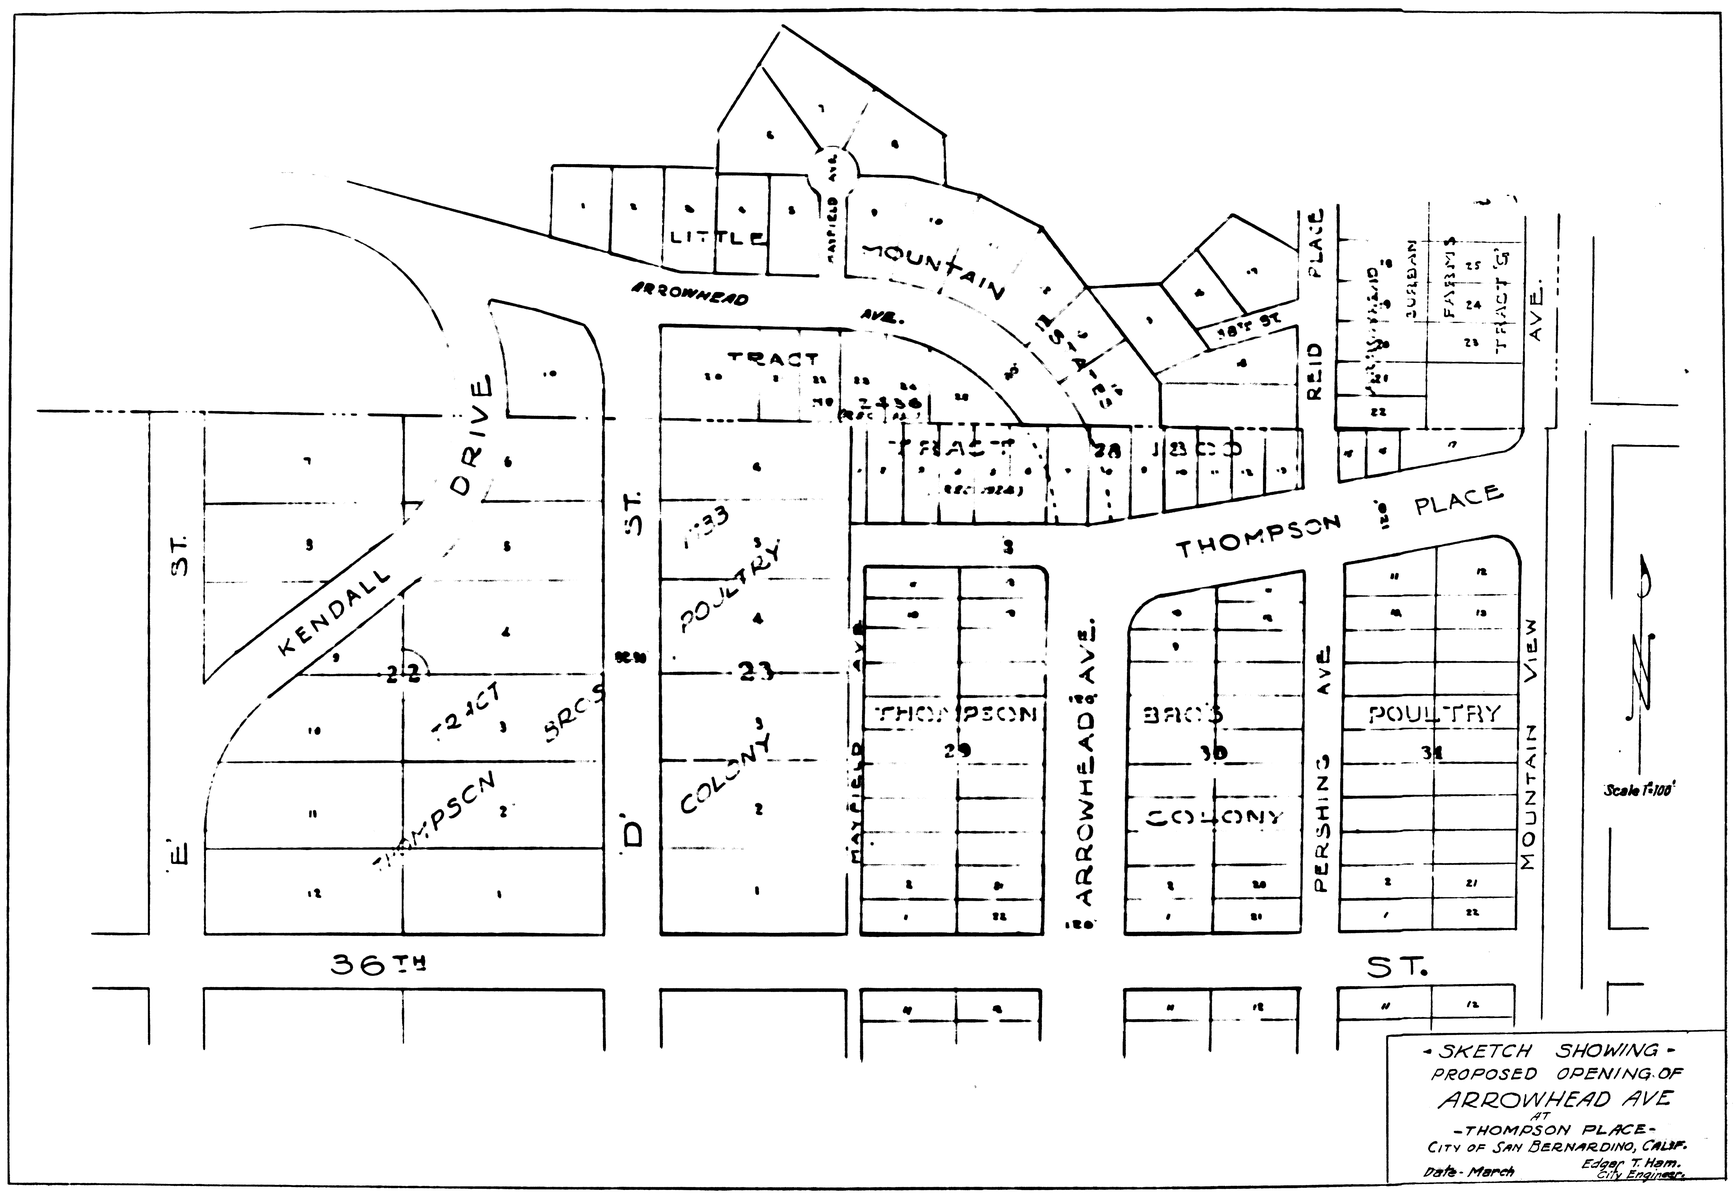

- SKETCH SHOWING -
PROPOSED OPENING OF
ARROWHEAD AVE
AT
-THOMPSON PLACE-
CITY OF SAN BERNARDINO, CALIF.
Date - March
Edgar T. Ham.
City Engineer.