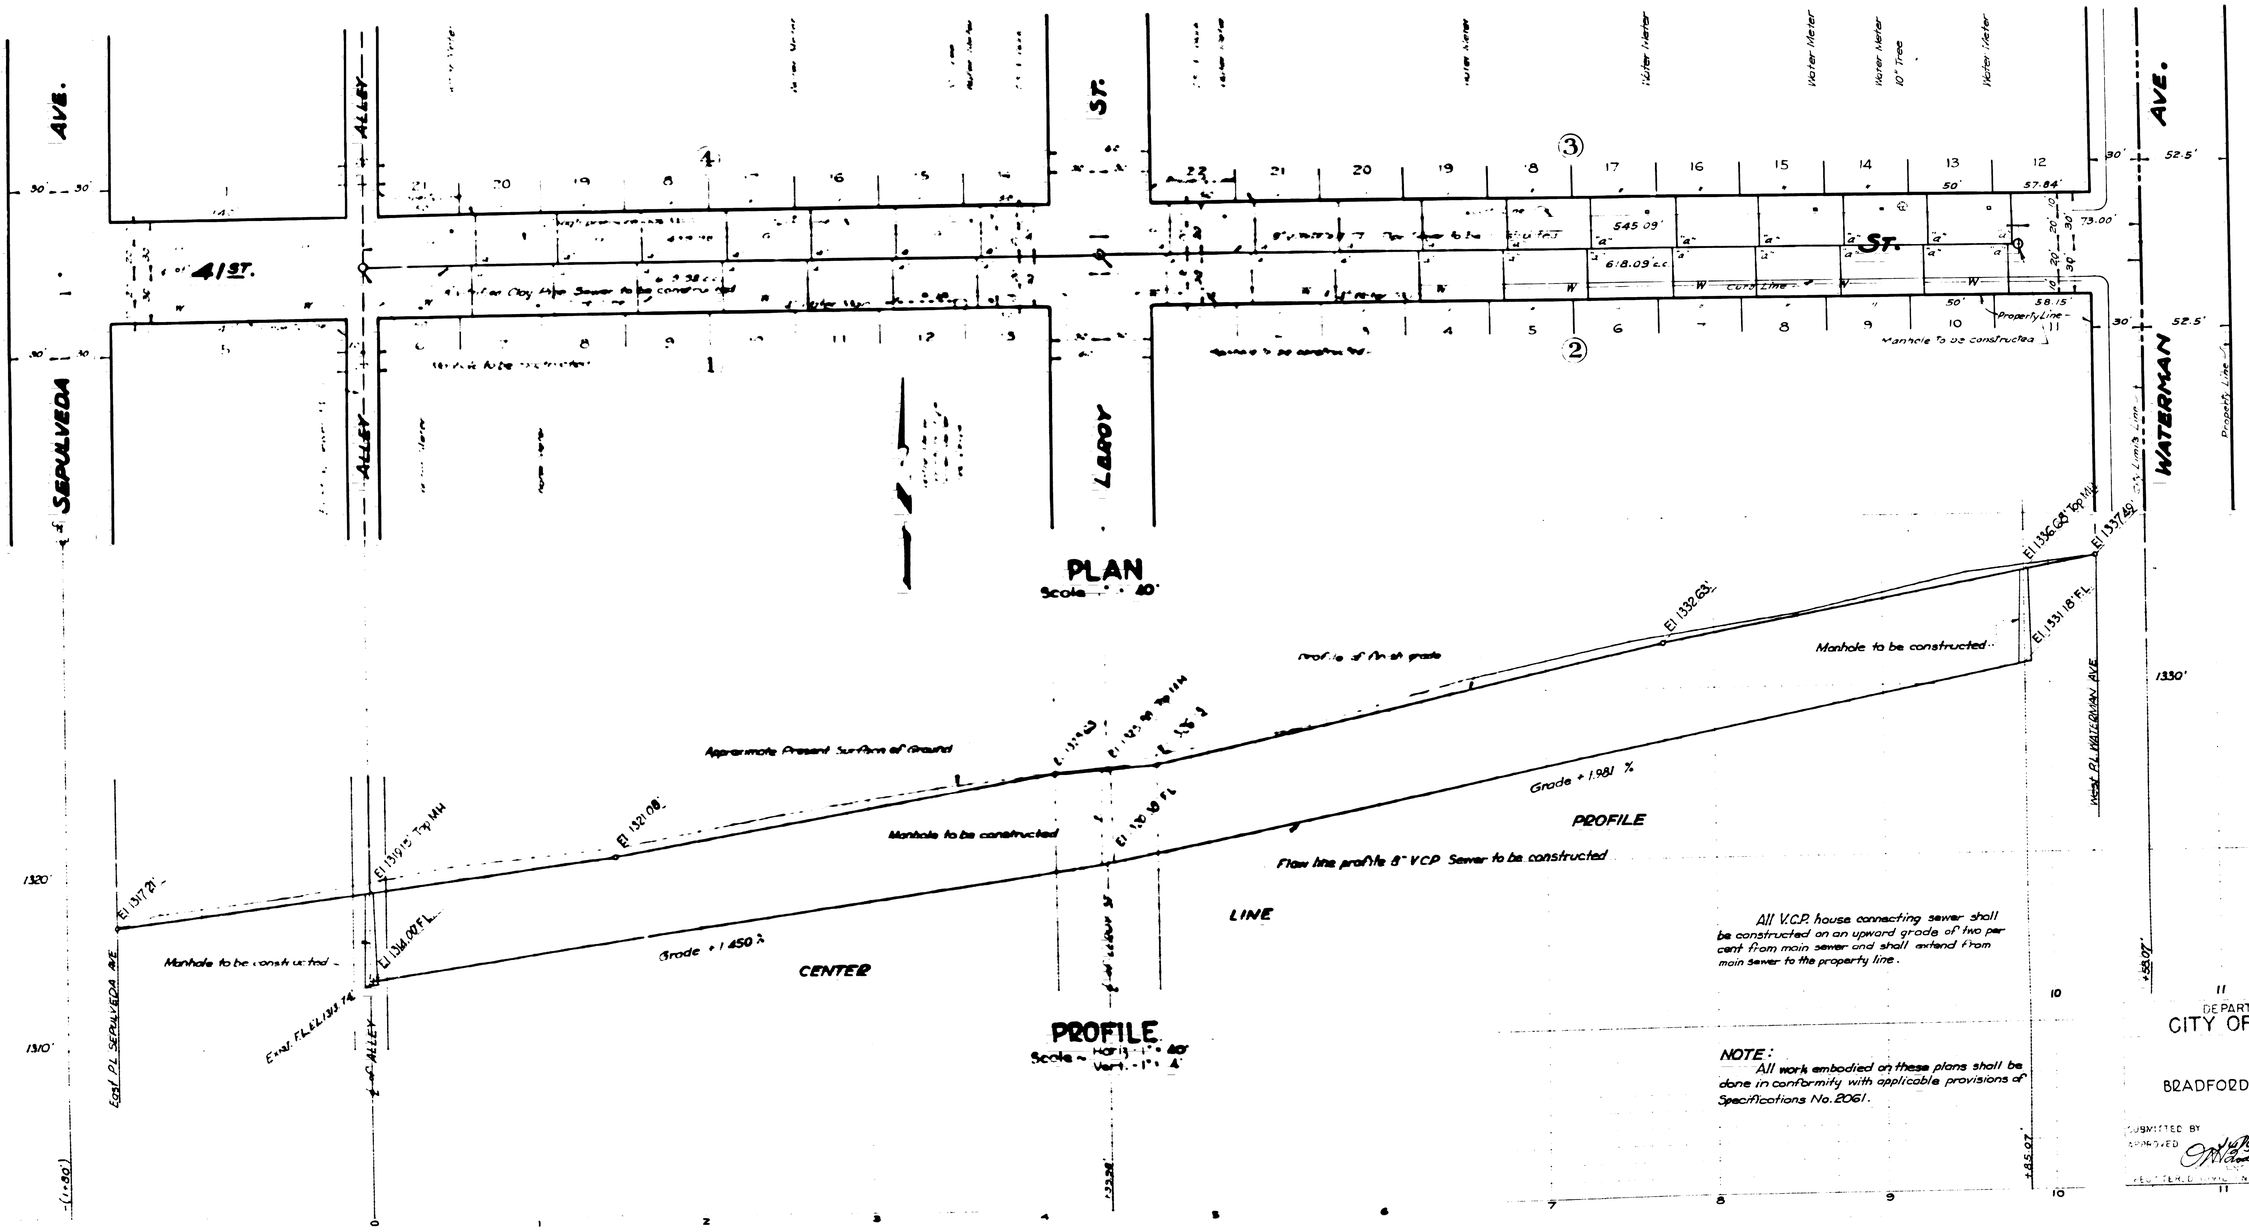
PLAN
Scale 1" = 40'
PROFILE
Scale - Horiz. - 1" = 40'
Vert. - 1" = 4'
41ST. ST.
SEPULVEDA AVE.
WATERMAN AVE.
ALLEY
LEROY ST.
Water Meter
10" Tree
Property Line
Manhole To be constructed
Manhole to be constructed
Approximate Present Surface of Ground
Profile of finish grade
Flow line profile 8" VCP Sewer to be constructed
CENTER LINE
Grade + 1.450 %
Grade + 1.981 %
El 1317.21
El 1321.08
El 1332.63
El 1336.68 Top Mh
El 1337.69
El 1331.18 FL
El 1314.07 FL
Est. FL El. 1313.74
Est. Pl. SEPULVEDA AVE.
West Pl. WATERMAN AVE.
City Limits Line
1320'
1310'
1330'
All V.C.P. house connecting sewer shall be constructed on an upward grade of two per cent from main sewer and shall extend from main sewer to the property line.
NOTE:
All work embodied on these plans shall be done in conformity with applicable provisions of Specifications No. 2061.
DEPARTMENT OF ENGINEERING
CITY OF SAN BERNARDINO
41ST STREET
BETWEEN
BRADFORD ALLEY & WATERMAN AVE.
SEWER
SUBMITTED BY
APPROVED
July 31 53
DRAWN BY SEN.
CHECKED BY
REGISTERED CIVIL ENGINEER No. 17065
SHEET OF