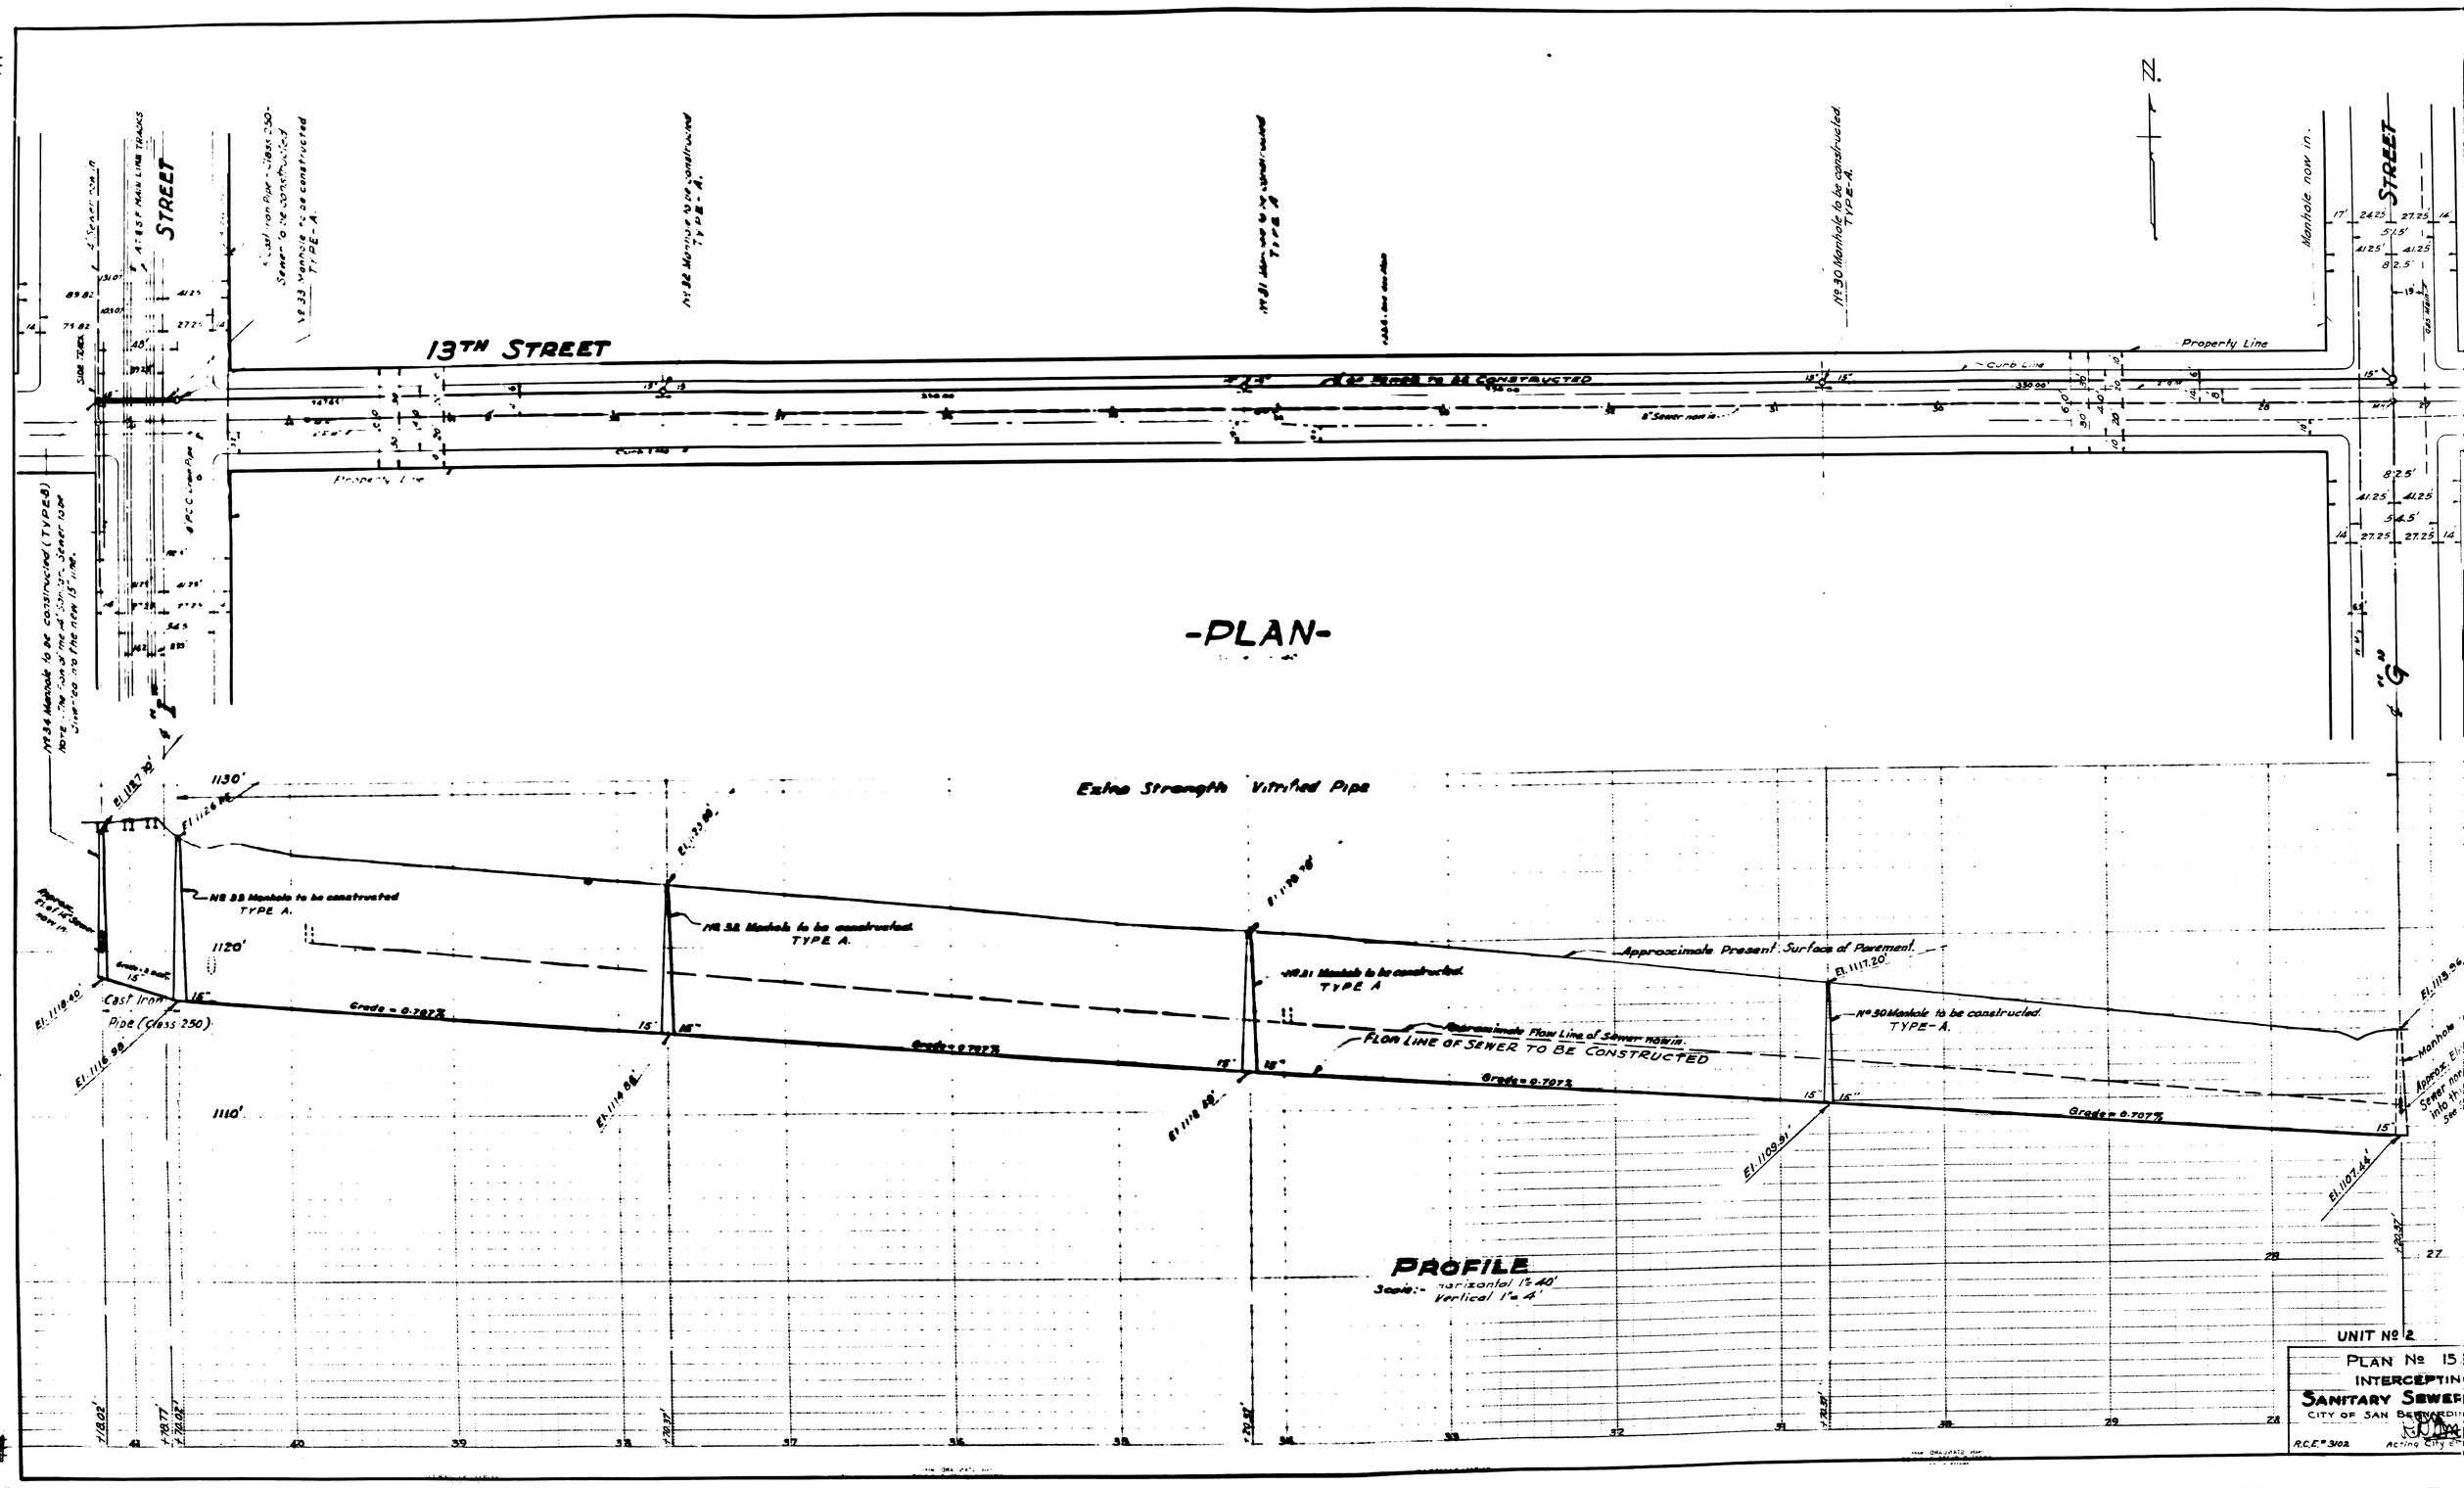
13TH STREET
STREET
STREET
-PLAN-
N
Property Line
Curb Line
Manhole now in.
Nº 30 Manhole to be constructed. TYPE-A.
Nº 33 Manhole to be constructed TYPE-A.
Nº 34 Manhole to be constructed (TYPE A)
Extra Strength Vitrified Pipe
Nº 35 Manhole to be constructed TYPE A.
Nº 32 Manhole to be constructed TYPE A.
Nº 31 Manhole to be constructed TYPE A
Nº 30 Manhole to be constructed. TYPE-A.
Approximate Present Surface of Pavement.
Approximate Flow Line of Sewer now in.
FLOW LINE OF SEWER TO BE CONSTRUCTED
Cast Iron Pipe (Class 250)
Grade = 0.707%
Grade = 0.707%
Grade = 0.707%
Grade = 0.707%
El. 1118.40'
El. 1116.90'
El. 1127.72'
El. 1126.72'
El. 1117.20'
El. 1109.91'
El. 1107.44'
1130'
1120'
1110'
PROFILE
Scale:- Horizontal 1" = 40'
Vertical 1" = 4'
UNIT Nº 2
PLAN Nº 15
INTERCEPTING
SANITARY SEWER
CITY OF SAN BERNARDINO
R.C.E. Nº 3102
Acting City Engineer