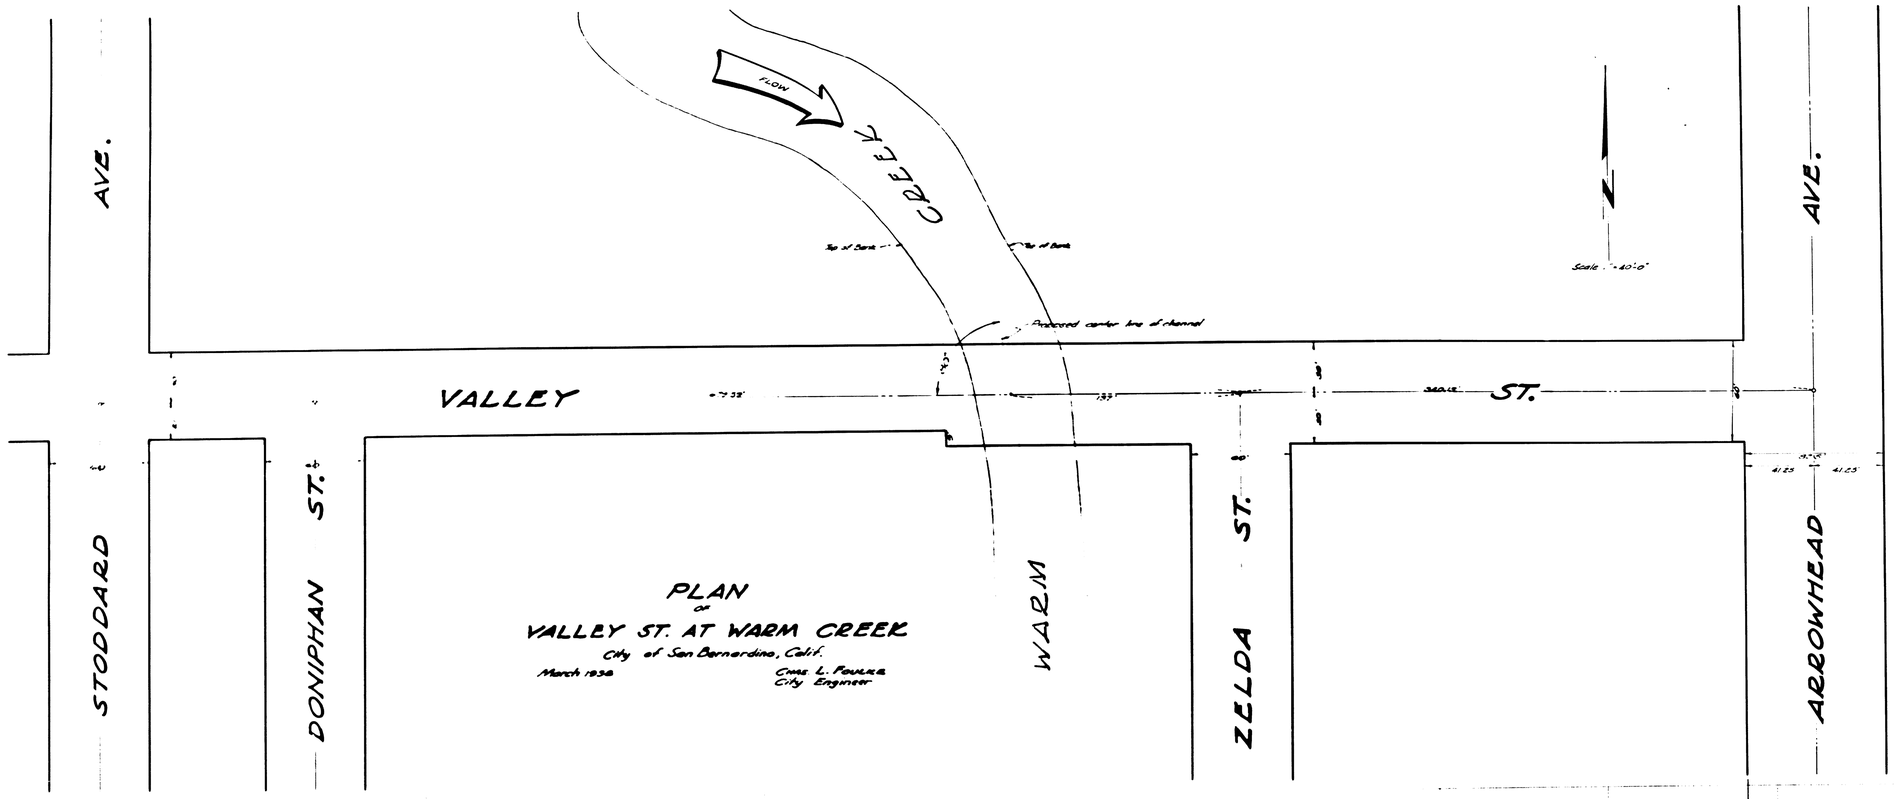
AVE.
STODDARD
DONIPHAN ST.
VALLEY
ST.
ZELDA ST.
ARROWHEAD
AVE.
WARM
CREEK
FLOW
Top of Bank
Top of Bank
Proposed center line of channel
Scale: 1"=40'-0"
PLAN
OF
VALLEY ST. AT WARM CREEK
City of San Bernardino, Calif.
March 1938
Chas. L. Fountain
City Engineer

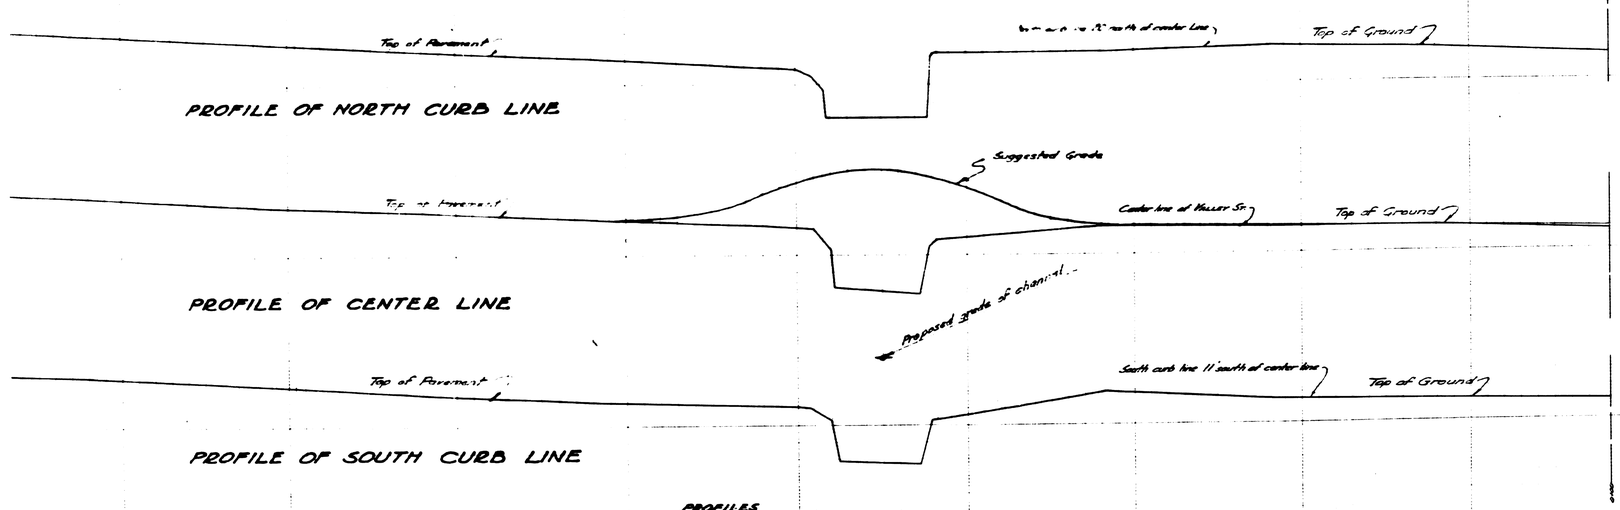
Top of Pavement
Top of Ground
PROFILE OF NORTH CURB LINE
Suggested Grade
Top of Pavement
Center line of Valley St.
Top of Ground
PROFILE OF CENTER LINE
Proposed grade of channel
Top of Pavement
South curb line 11' south of center line
Top of Ground
PROFILE OF SOUTH CURB LINE
PROFILES
Horizontal Scale: 1"=40'
Vertical Scale: 1"=4'