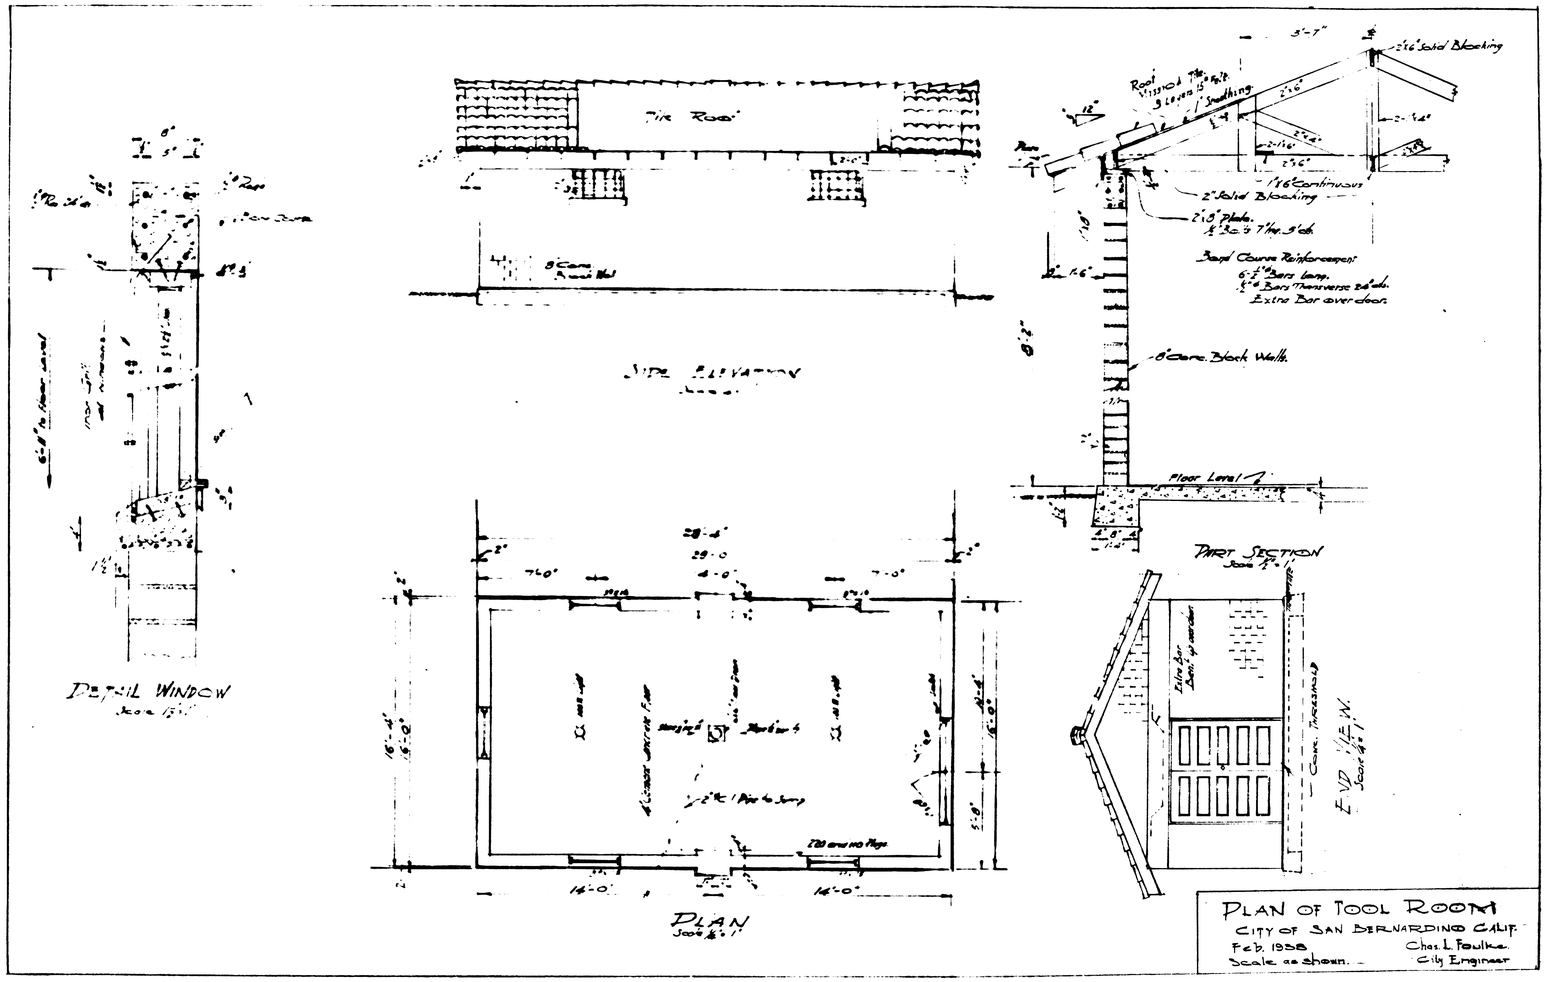
Tile Roof
Side Elevation
Detail Window
Scale 1½"=1'
Part Section
Scale ½"=1'
Floor Level
8" Conc. Block Walls
2"x6" Solid Blocking
1"x6" Continuous
2"x8" Solid Blocking
Roof
Sheathing
Band Course Reinforcement
Extra Bar over door
Plan
Scale ¼"=1'
End View
Scale ¼"=1'
Conc. Threshold
Plan of Tool Room
City of San Bernardino Calif.
Feb. 1938
Scale as shown.
Chas. L. Foulke
City Engineer

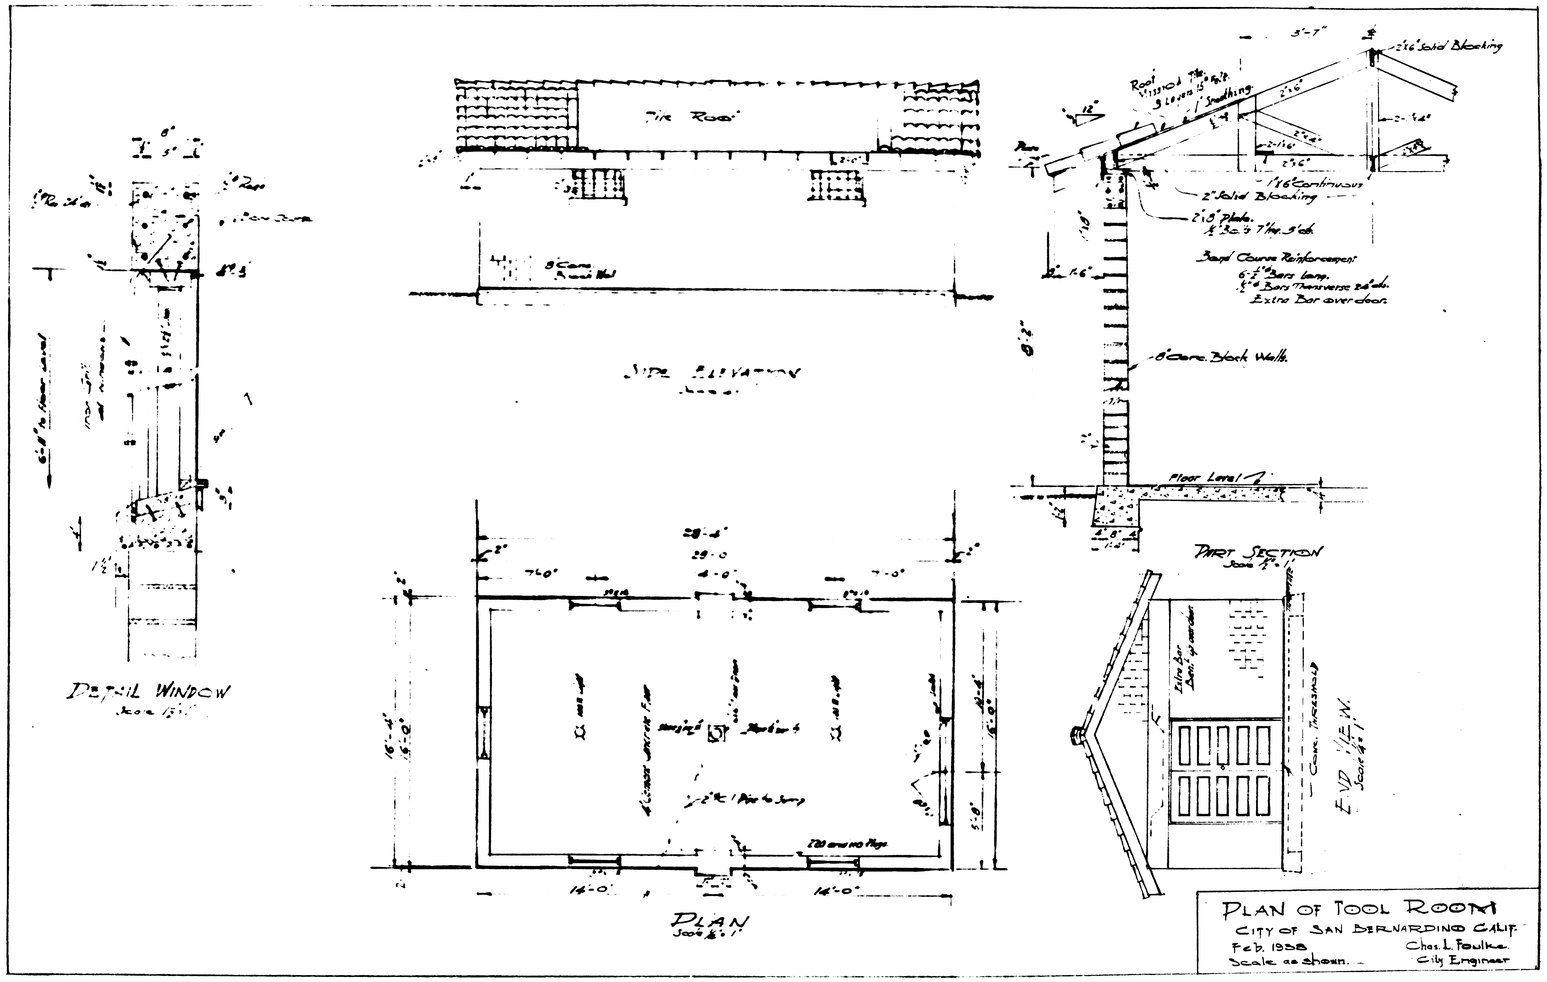
Tile Roof
Side Elevation
Detail Window
Scale 1½"=1'
Part Section
Scale ½"=1'
Floor Level
8" Conc. Block Walls
2"x6" Solid Blocking
1"x6" Continuous
2"x8" Solid Blocking
Roof
Sheathing
Band Course Reinforcement
Extra Bar over door
Plan
Scale ¼"=1'
End View
Scale ¼"=1'
Conc. Threshold
Plan of Tool Room
City of San Bernardino Calif.
Feb. 1938
Scale as shown.
Chas. L. Foulke
City Engineer