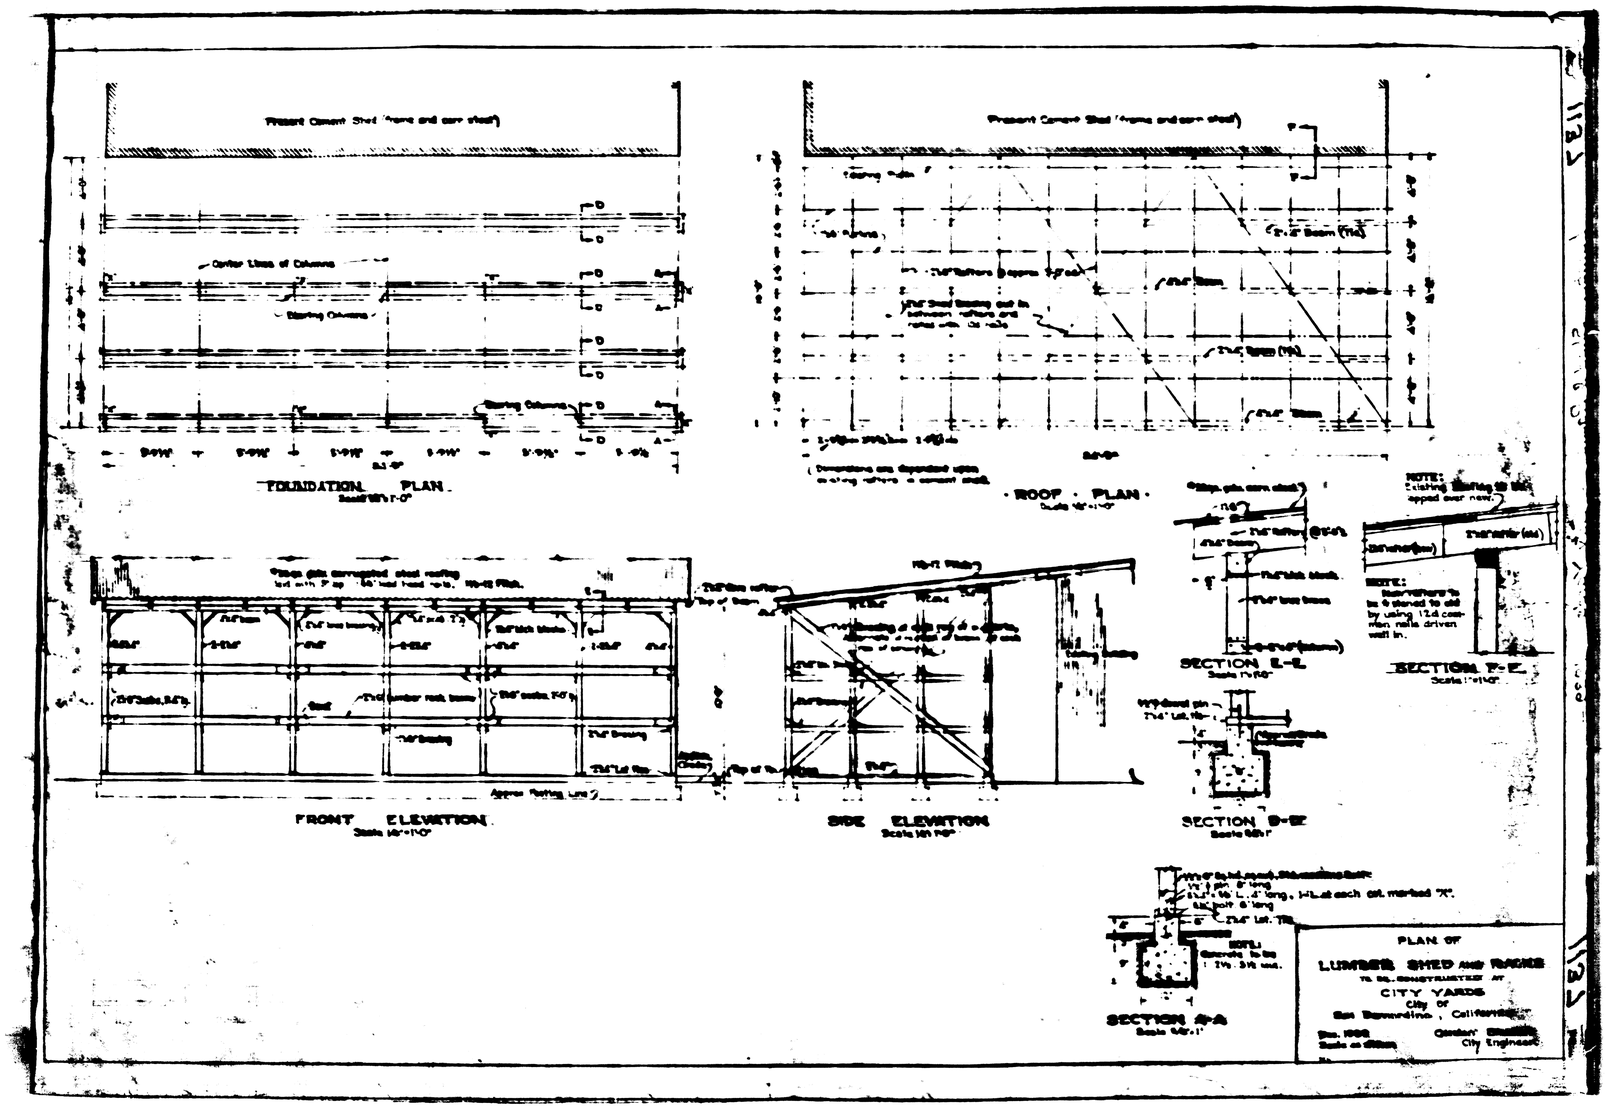
FOUNDATION PLAN
ROOF PLAN
FRONT ELEVATION
SIDE ELEVATION
SECTION E-E
SECTION F-F
SECTION B-B
SECTION A-A
PLAN OF
LUMBER SHED AND RACKS
CITY YARDS
City of
San Bernardino, California
City Engineer